






First Floor Plan

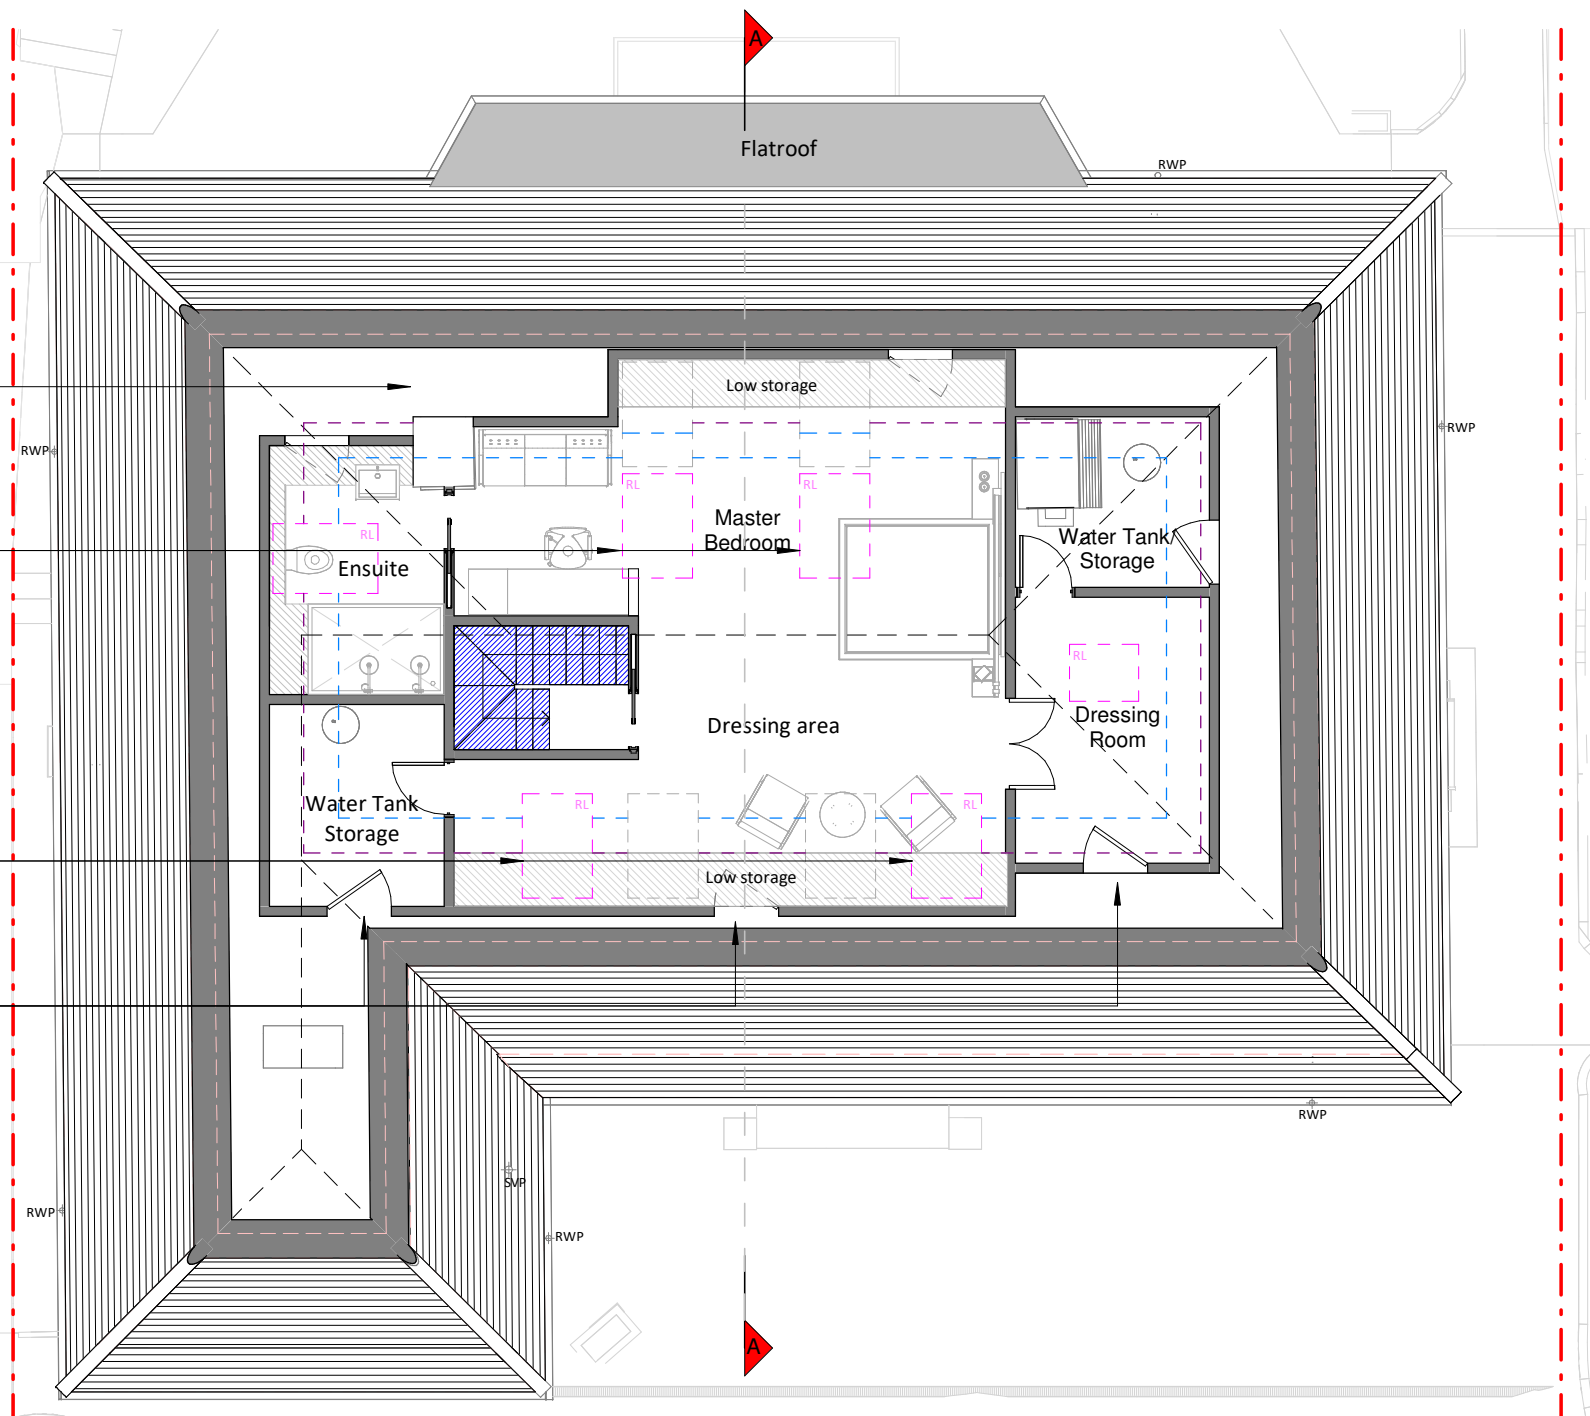

Loft Floor Plan

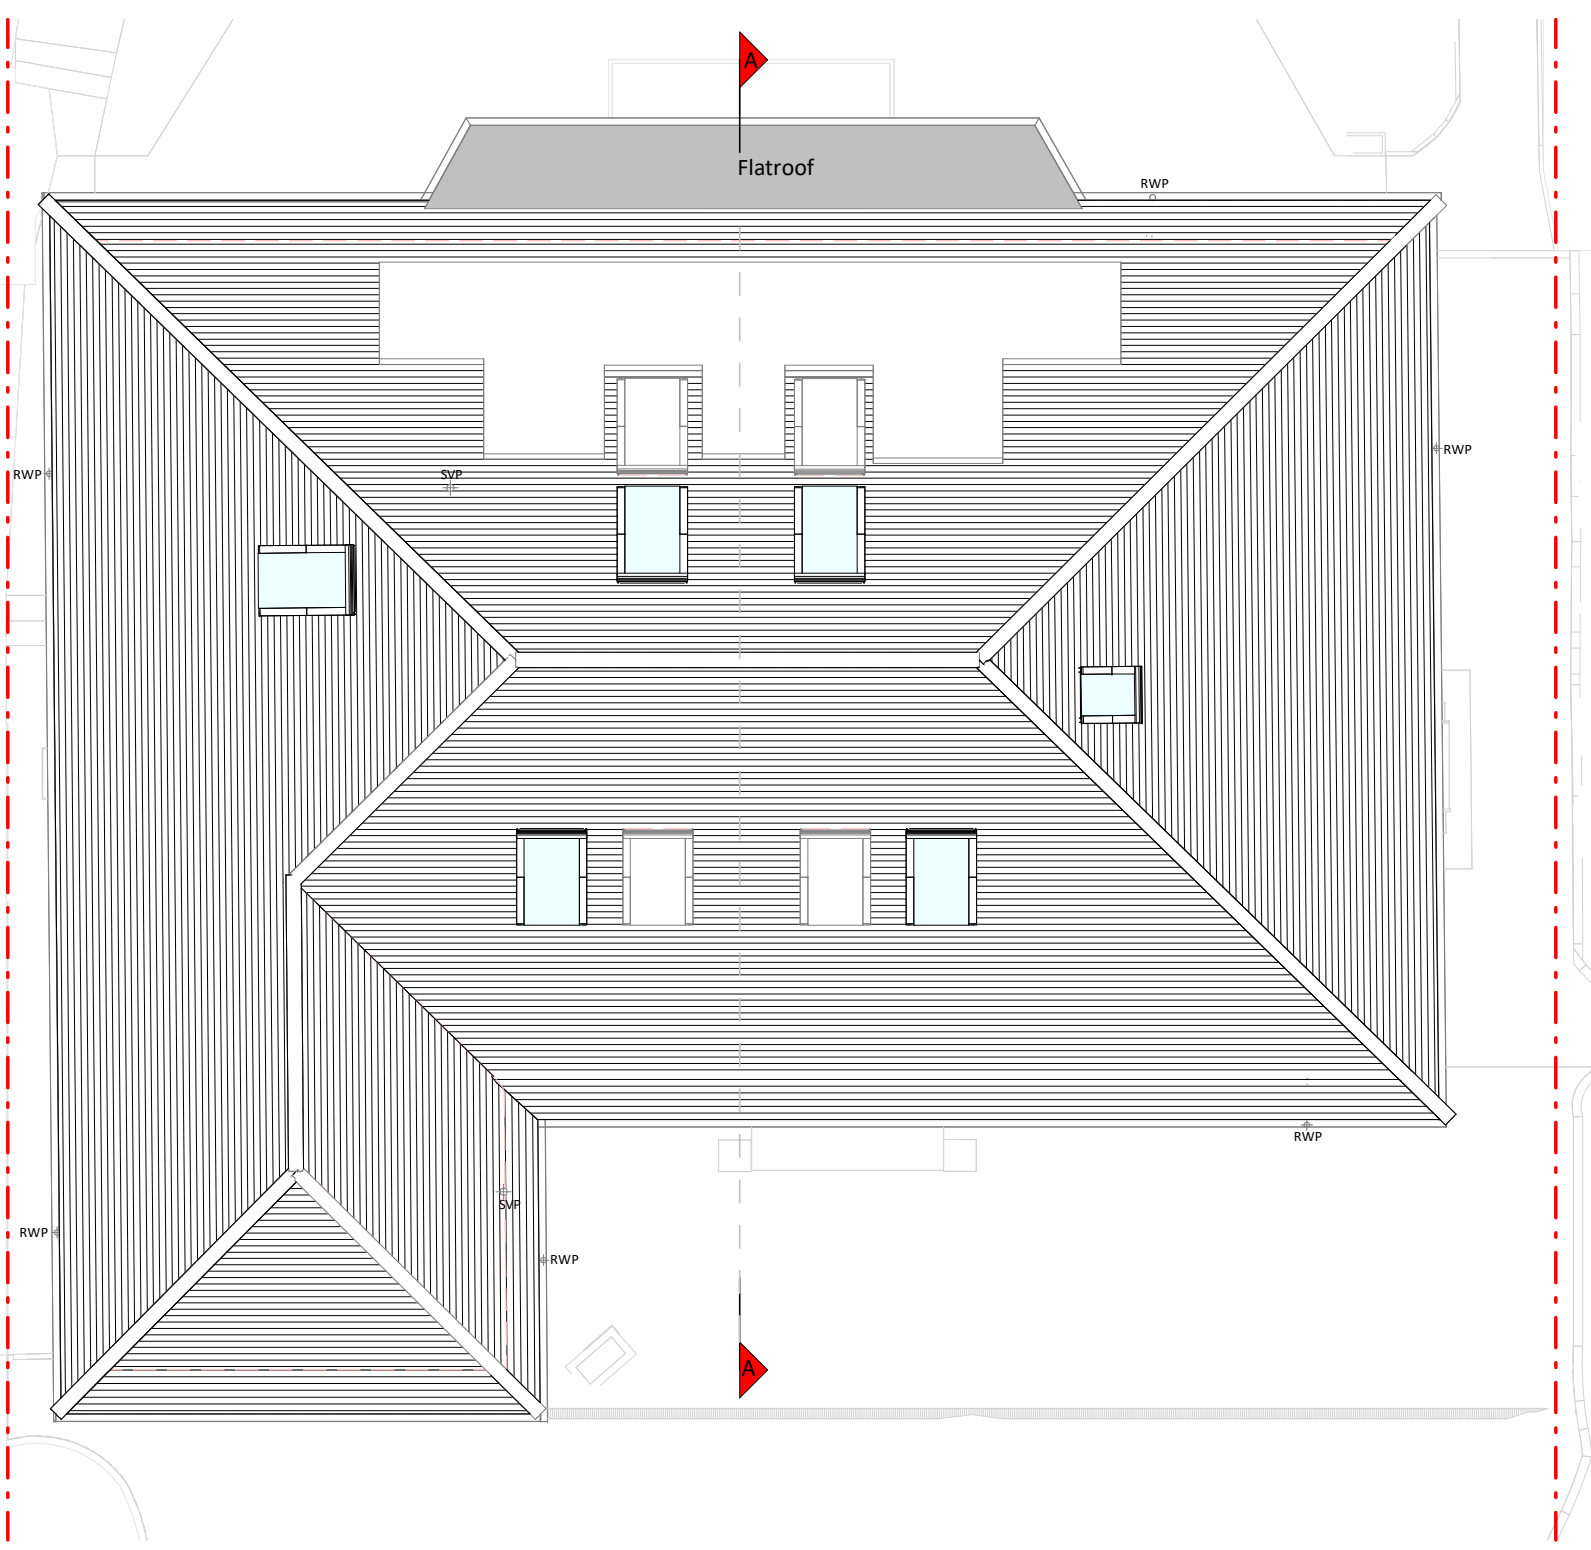

Roof Plan

 

Copyright in the design and this drawing is the property of RESI. Reproduction in whole or in part is prohibited without written permission of RESI. This drawing must be read in conjunction with all other relevant documentation and drawings.

RESI accepts no liability for any expense, loss or damage of whatsoever nature and however arising from any variations which have not been referred to them and their approval is obtained.

Print out to actual scale. Do not scale, except where for Planning purposes. All dimensions to be cross checked on site prior to construction and construction. Any discrepancies to be reported to RESI immediately.

Proposed Materials

Brickwork / Walls - N/A

Pitched roof - N/A

Flat roof - N/A

Windows - uPVC / Aluminium rooflights

Doors - N/A

Roofs / Gutters / Facias - N/A

KEY

Existing walls - Red dashed line

Proposed walls - Green dashed line

Proposed furniture - Blue dashed line

Proposed drainage - Red dashed line

Proposed staircase - Blue dashed line

Existing removed - Red dashed line

Proposed windows - 1.5m head height

Proposed rooflight - 1.8m head height

Revision

Rev	Notes	Date
A	Planning Issue	08/09/2023

RESI
Grow your home

Job Title

Proposed loft conversion, insertion of rooflights, floor plan redesign and all associated works at 33 Portsdown Hill Road

Drawing Status

Planning Drawings

Client

Chandra Patel

Drawing Title

Proposed Floor and Roof Plans

Scale	Drawn
1:100 @ A1	AR

Date	Checked
Sept 2023	IG

Drawing No.	Rev
8197867-3100	A