


FRONT ELEVATION

SIDE ELEVATION



REAR ELEVATION

SIDE ELEVATION

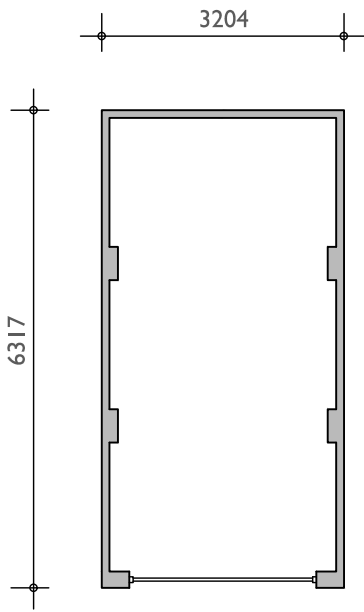

FLOOR PLAN

Housetype Name:		GARAGES	
Occupancy:			
Gross Area ft²:	Gross Area m²:	Net Area ft²:	Net Area m²:

For Colours of Material See External Finishes Layout (CB_62_265_008)	
Primary Material:	STRETCHER BOND MASONRY BRICKWORK.
Feature Material:	
Architectural Detail:	
Window & Door Frames:	
Fascia, Soffit & Bargeboard:	WHITE UPVC BOXED EAVES ROOFING SYSTEM.
Architectural Ornaments:	
Guttering & Drainage:	BLACK UPVC DRAINAGE SYSTEM.

Plot Numbers:
78, 493, 538



Location Plan (Not to Scale)

Scale @ A1:
0 1 2 3 4 5m
Scale 1:100

Rev	Date	Drawn	Checked

Date: MAY 2023
Drawn by: RKDB
Checked by: BB
Drg No: CB_62_265_GAR_04
Rev:

Project: CAMPDOWN, PURBROOK, PORTSMOUTH

Title: GARAGES
FLOOR PLANS & ELEVATIONS

Client:

COOPERBAILLIE