



All dimensions to be checked on site prior to commencement of any construction works. Figure dimensions are to be used in preference to scaled dimensions.

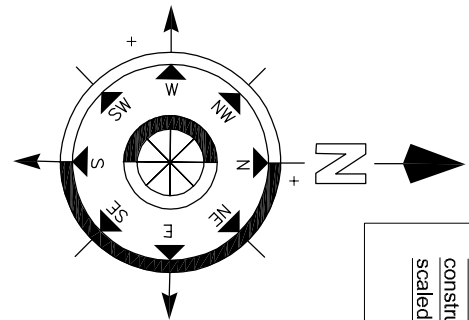


Block A
9 x 1 Bedroom
16 x 2 Bedrooms
Block B
4 x 1 Bedrooms
8 Parking Spaces
51 Cycle Spaces




Ground Floor Plan

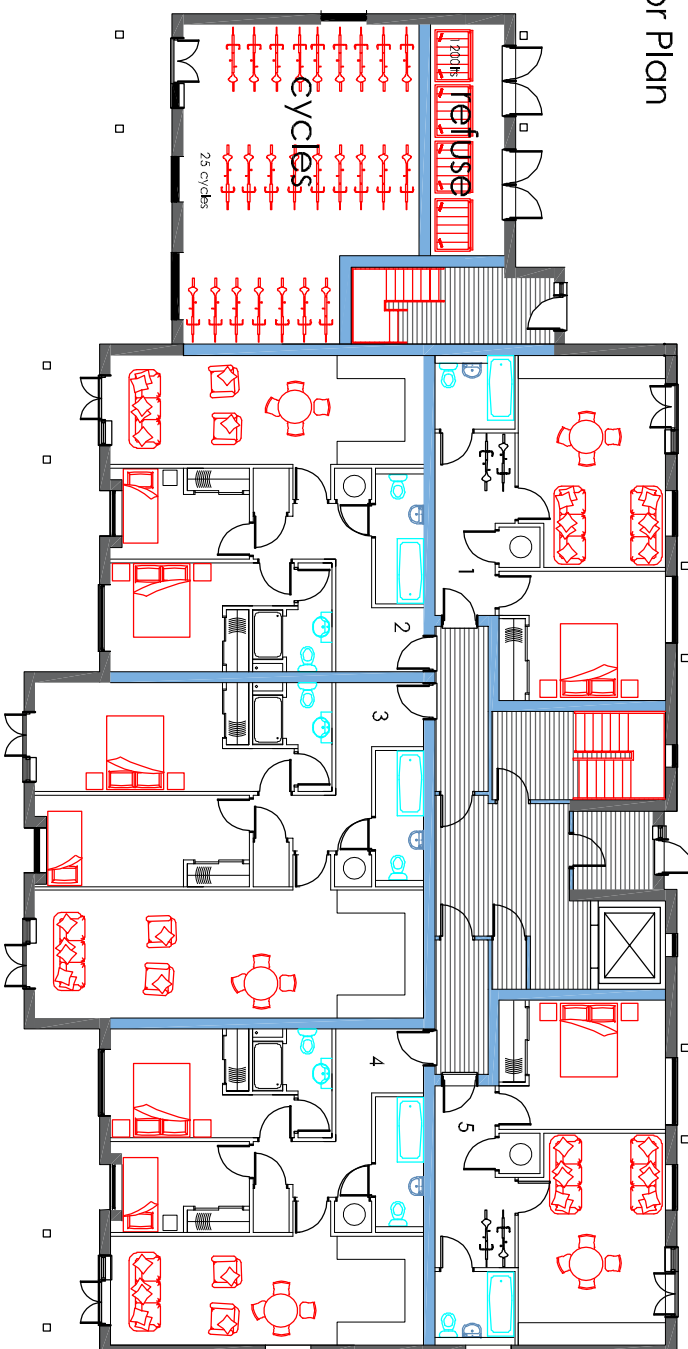


First Floor Plan

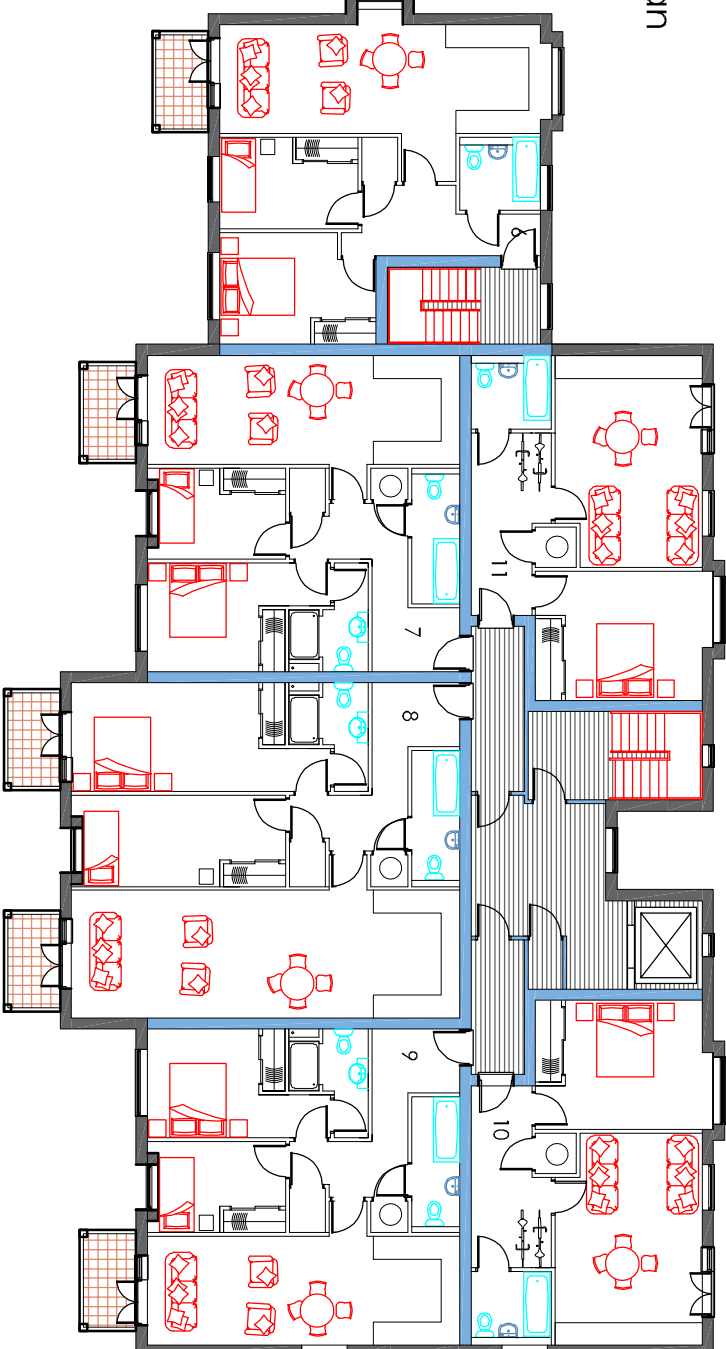


Second Floor Plan

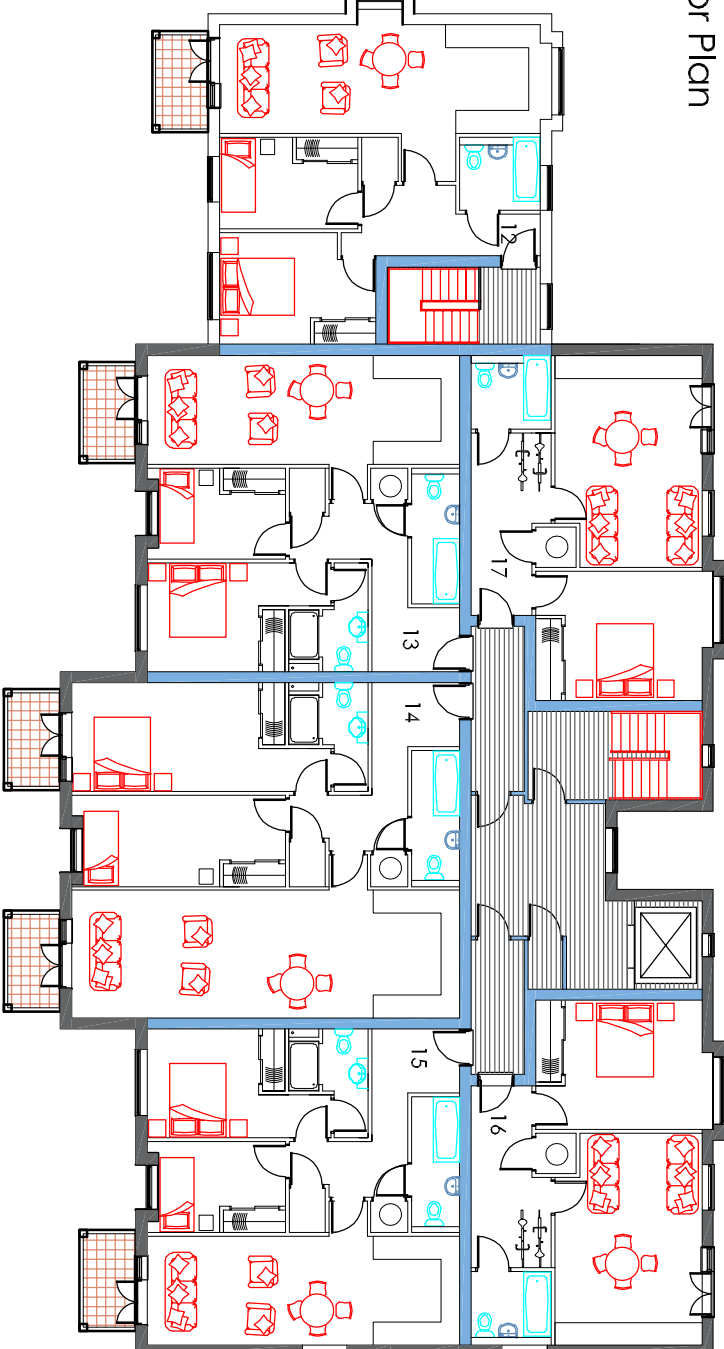


Third Floor Plan

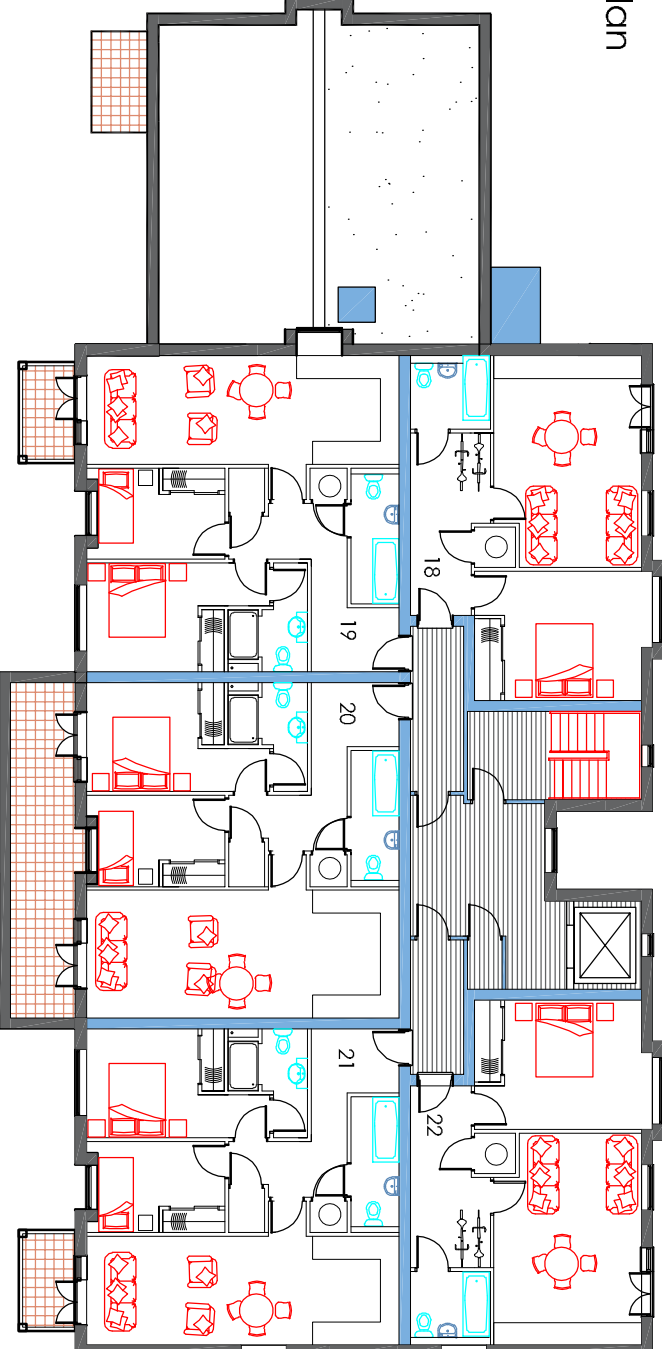

Fourth Floor Plan

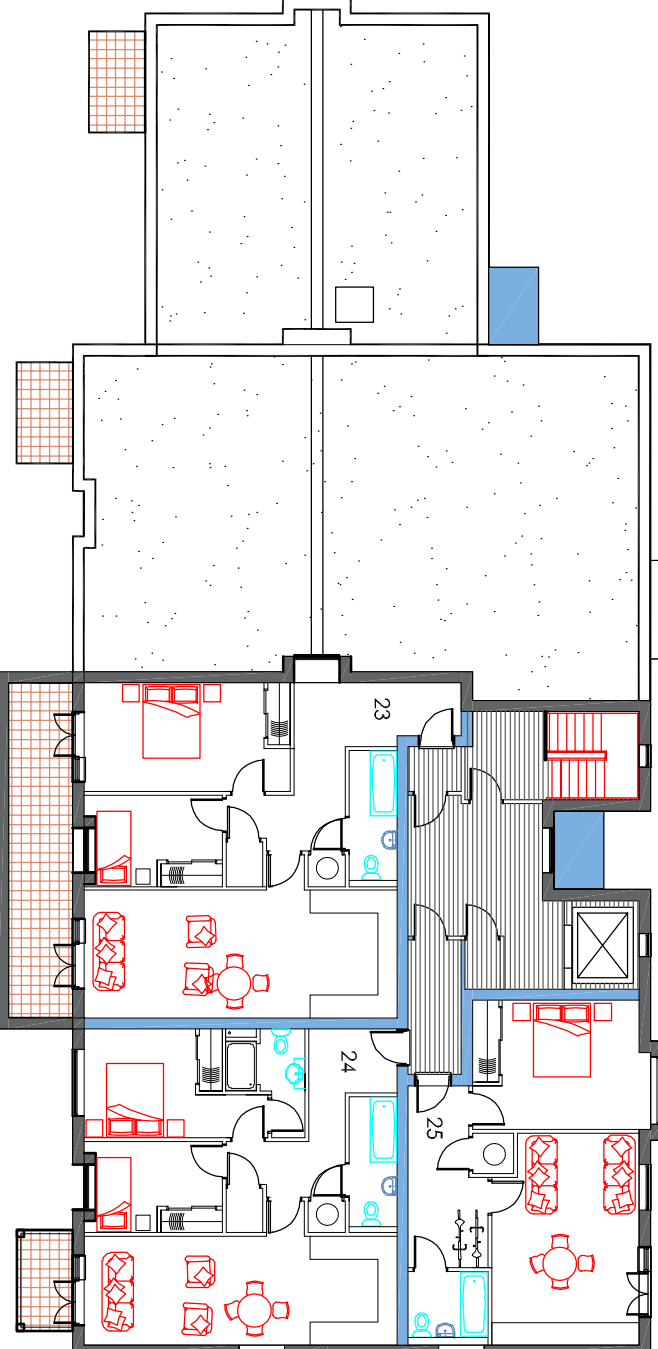


Block A

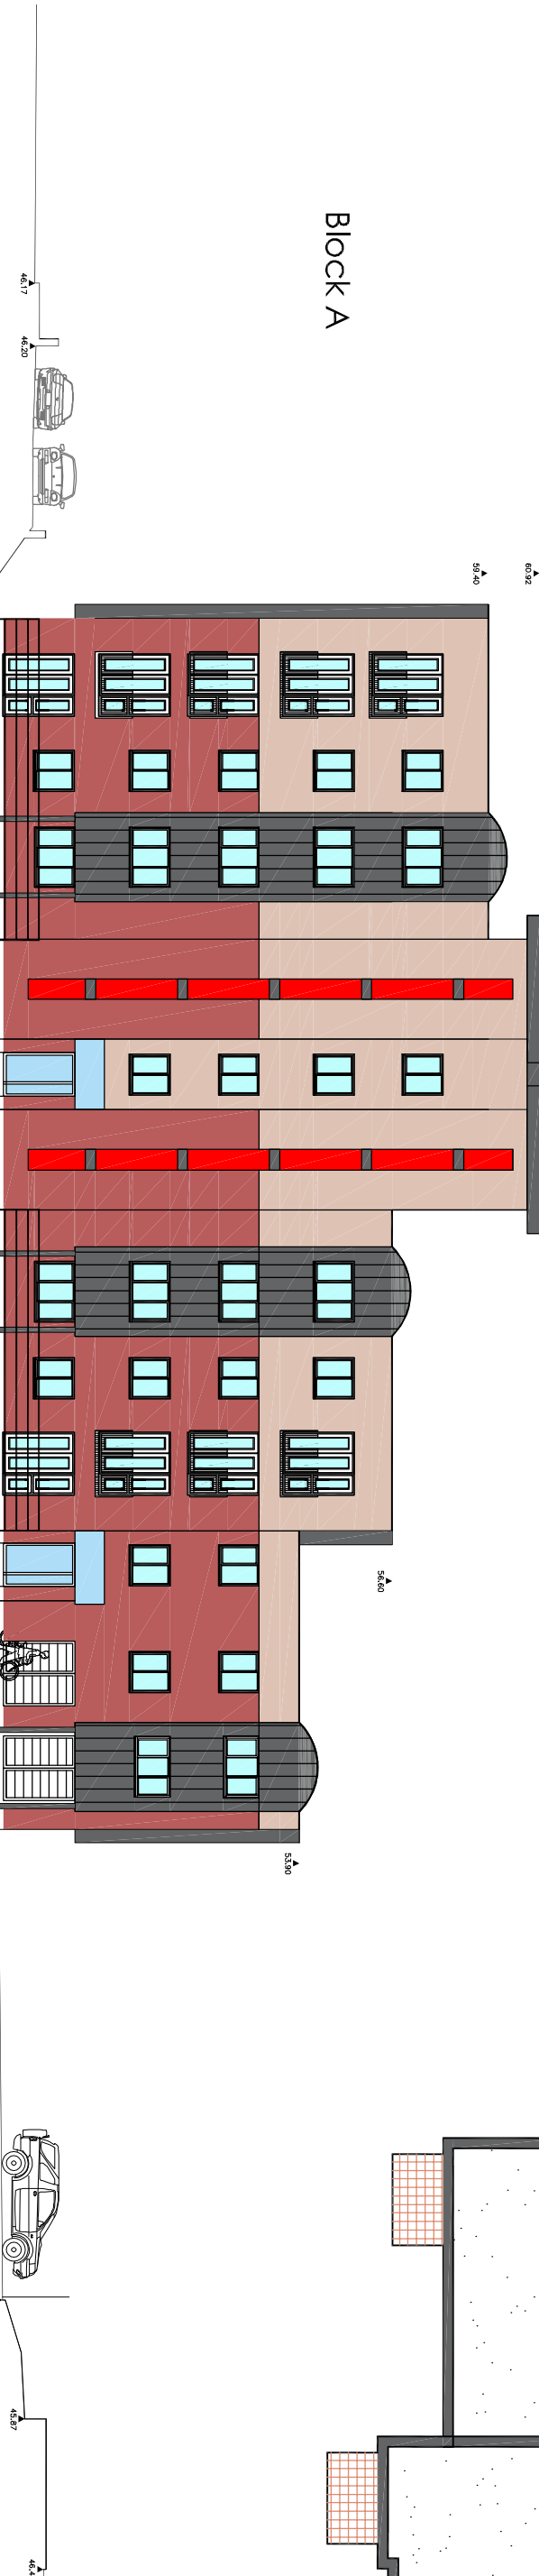

SECTION A-A

Block A

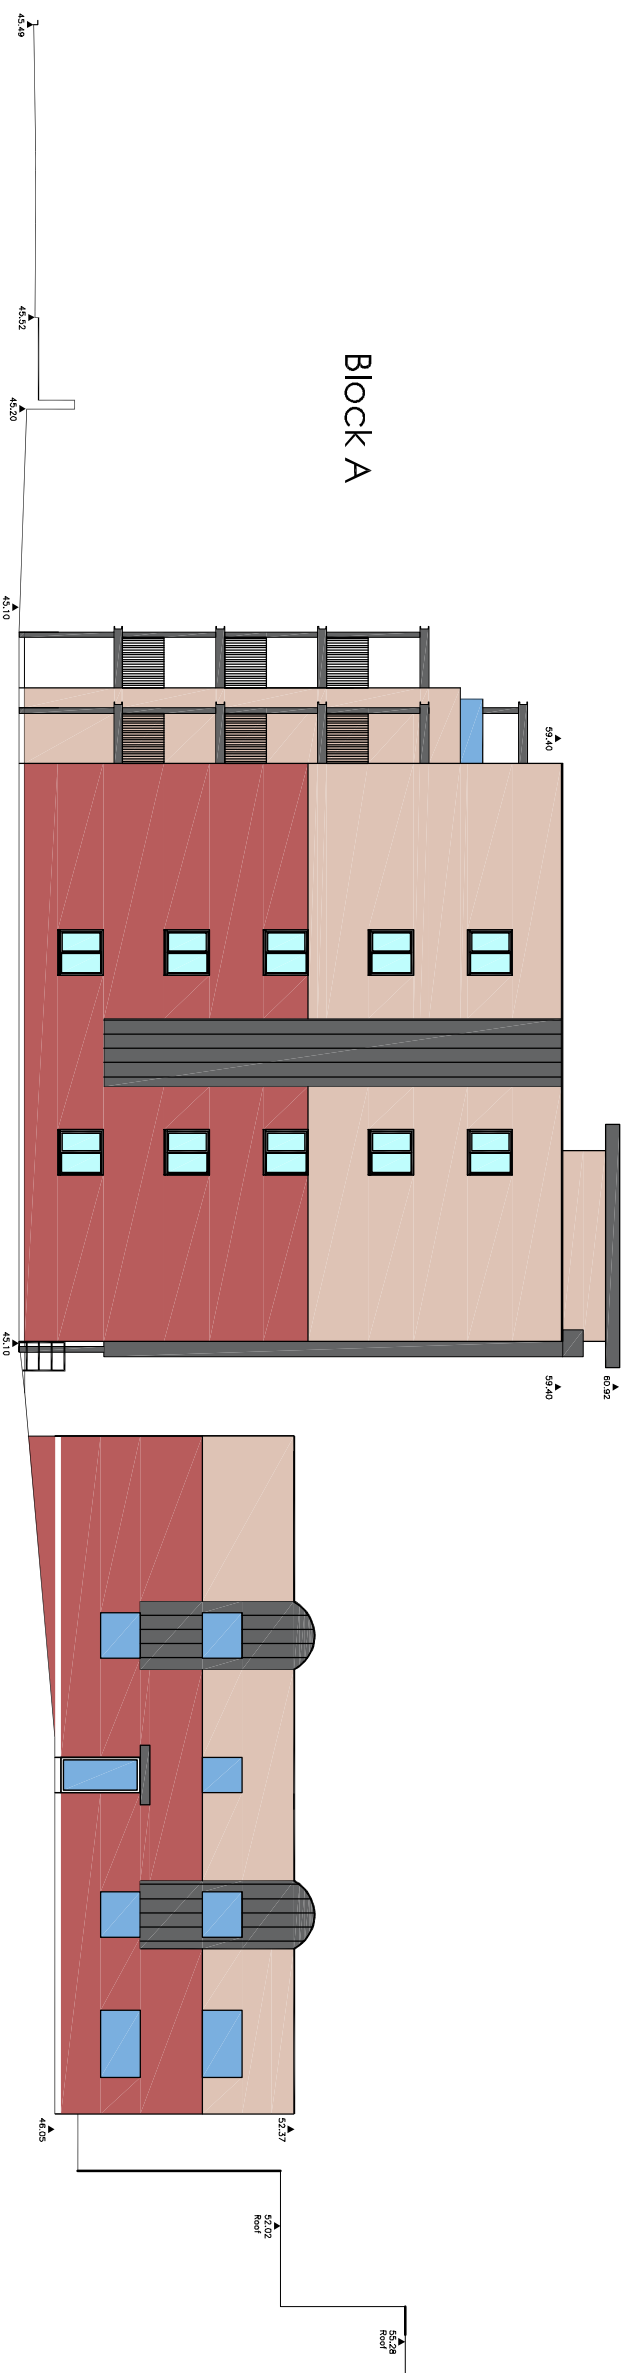

SECTION B-B

DATUM = 40.000m

Roof Plan



PLANNING

2 Emerald Close Waterlooville, Hampshire PO7 1NZ
Tel: 023 92 432484 Fax: 023 92 358554
Email: chris@flintassociates.co.uk

Chris Flint Associates Ltd

CHARTERED SURVEYORS - PROJECT MANAGERS
DEVELOPMENT CONSULTANTS

Proposed Redevelopment

Drawn By: 01/08/22
Sheet Size: A1
Approved By: Date:

CFA | FULL | 01 | 01 | 1-100