



Front Elevation




Left Side Elevation




Rear Elevation



Right Side Elevation

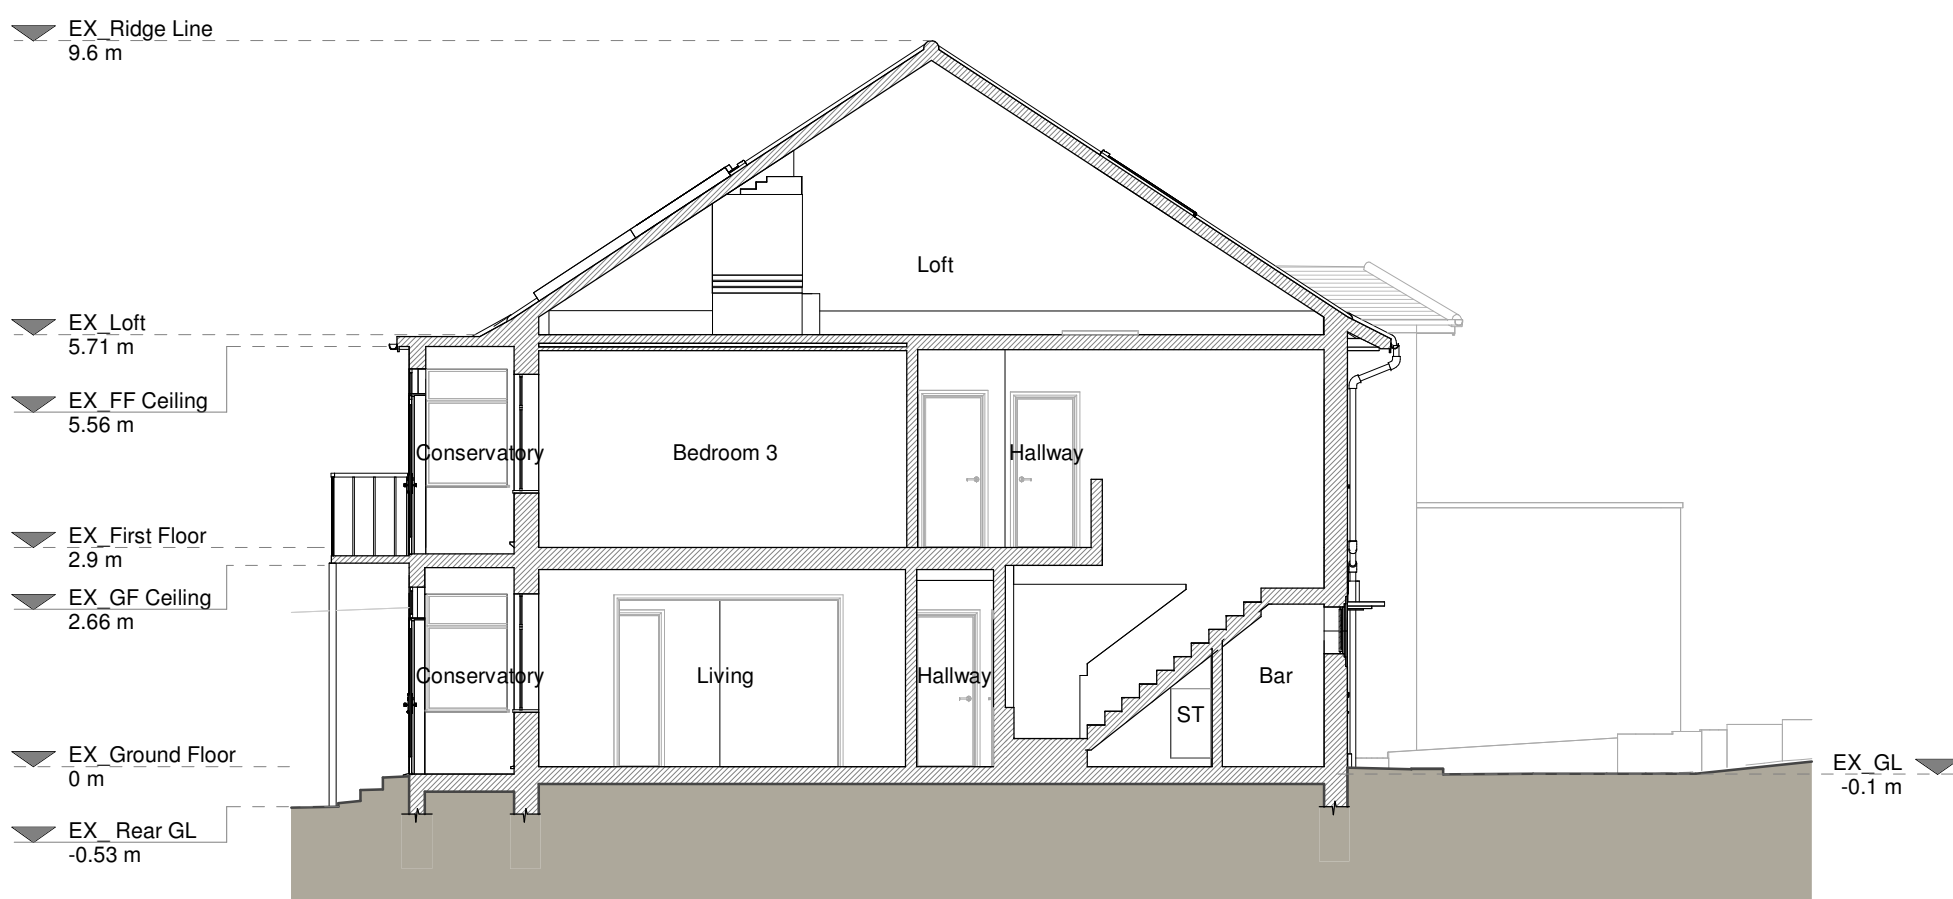

Section A - A

 

Copyright in the design and this drawing is the property of RESI. Reproduction in whole or in part is prohibited without the written consent of RESI. This drawing must be read in conjunction with all other relevant documentation and drawings.

RESI accepts no liability for any expense, loss or damage of whatsoever nature and however arising from any variations which have not been referred to them and their approval is obtained.

Print not to actual scale. Do not scale, except unless for Planning purposes. All dimensions to be cross-checked on site prior to construction and construction. Any discrepancies to be reported to RESI immediately.

Existing Materials:

Brickwork / Walls - Brown brick walls and rough cast white rendered walls

Pitched roof - Slate tiles

Flat roof - N/A

Windows - White uPVC frame windows and aluminium rooflights

Doors - White uPVC doors

RWPs / Gutters / Fascias - White uPVC and iron cast downpipes and SYP white timber board fascias, and black uPVC guttering

KEY

Existing walls - - - Boundary line

Existing furniture - - - Level line

1.5m head height - - - 1.5m head height

1.8m head height - - - 1.8m head height

Revision		
Rev	Notes	Date
A	Planning Issue	08/09/2023

RESI
Grow your home

Job Title

Proposed loft conversion, insertion of rooflights, floor plan redesign and all associated works at 33 Portsdown Hill Road

Drawing Status

Planning Drawings

Client

Chandra Patel

Drawing Title

Existing Elevations and Sections

Scale	Drawn
1:100 @ A1	AR
Date	Checked
Sept 2023	IG
Drawing No.	Rev
8197867-1200	A