



NB
(i) FIGURED DIMENSIONS MUST BE TAKEN IN
PRESENCE TO CALLED DIMENSIONS AND SITE
DIMENSIONS ARE TO BE CHECKED BEFORE WORK
IS PUT IN HAND.

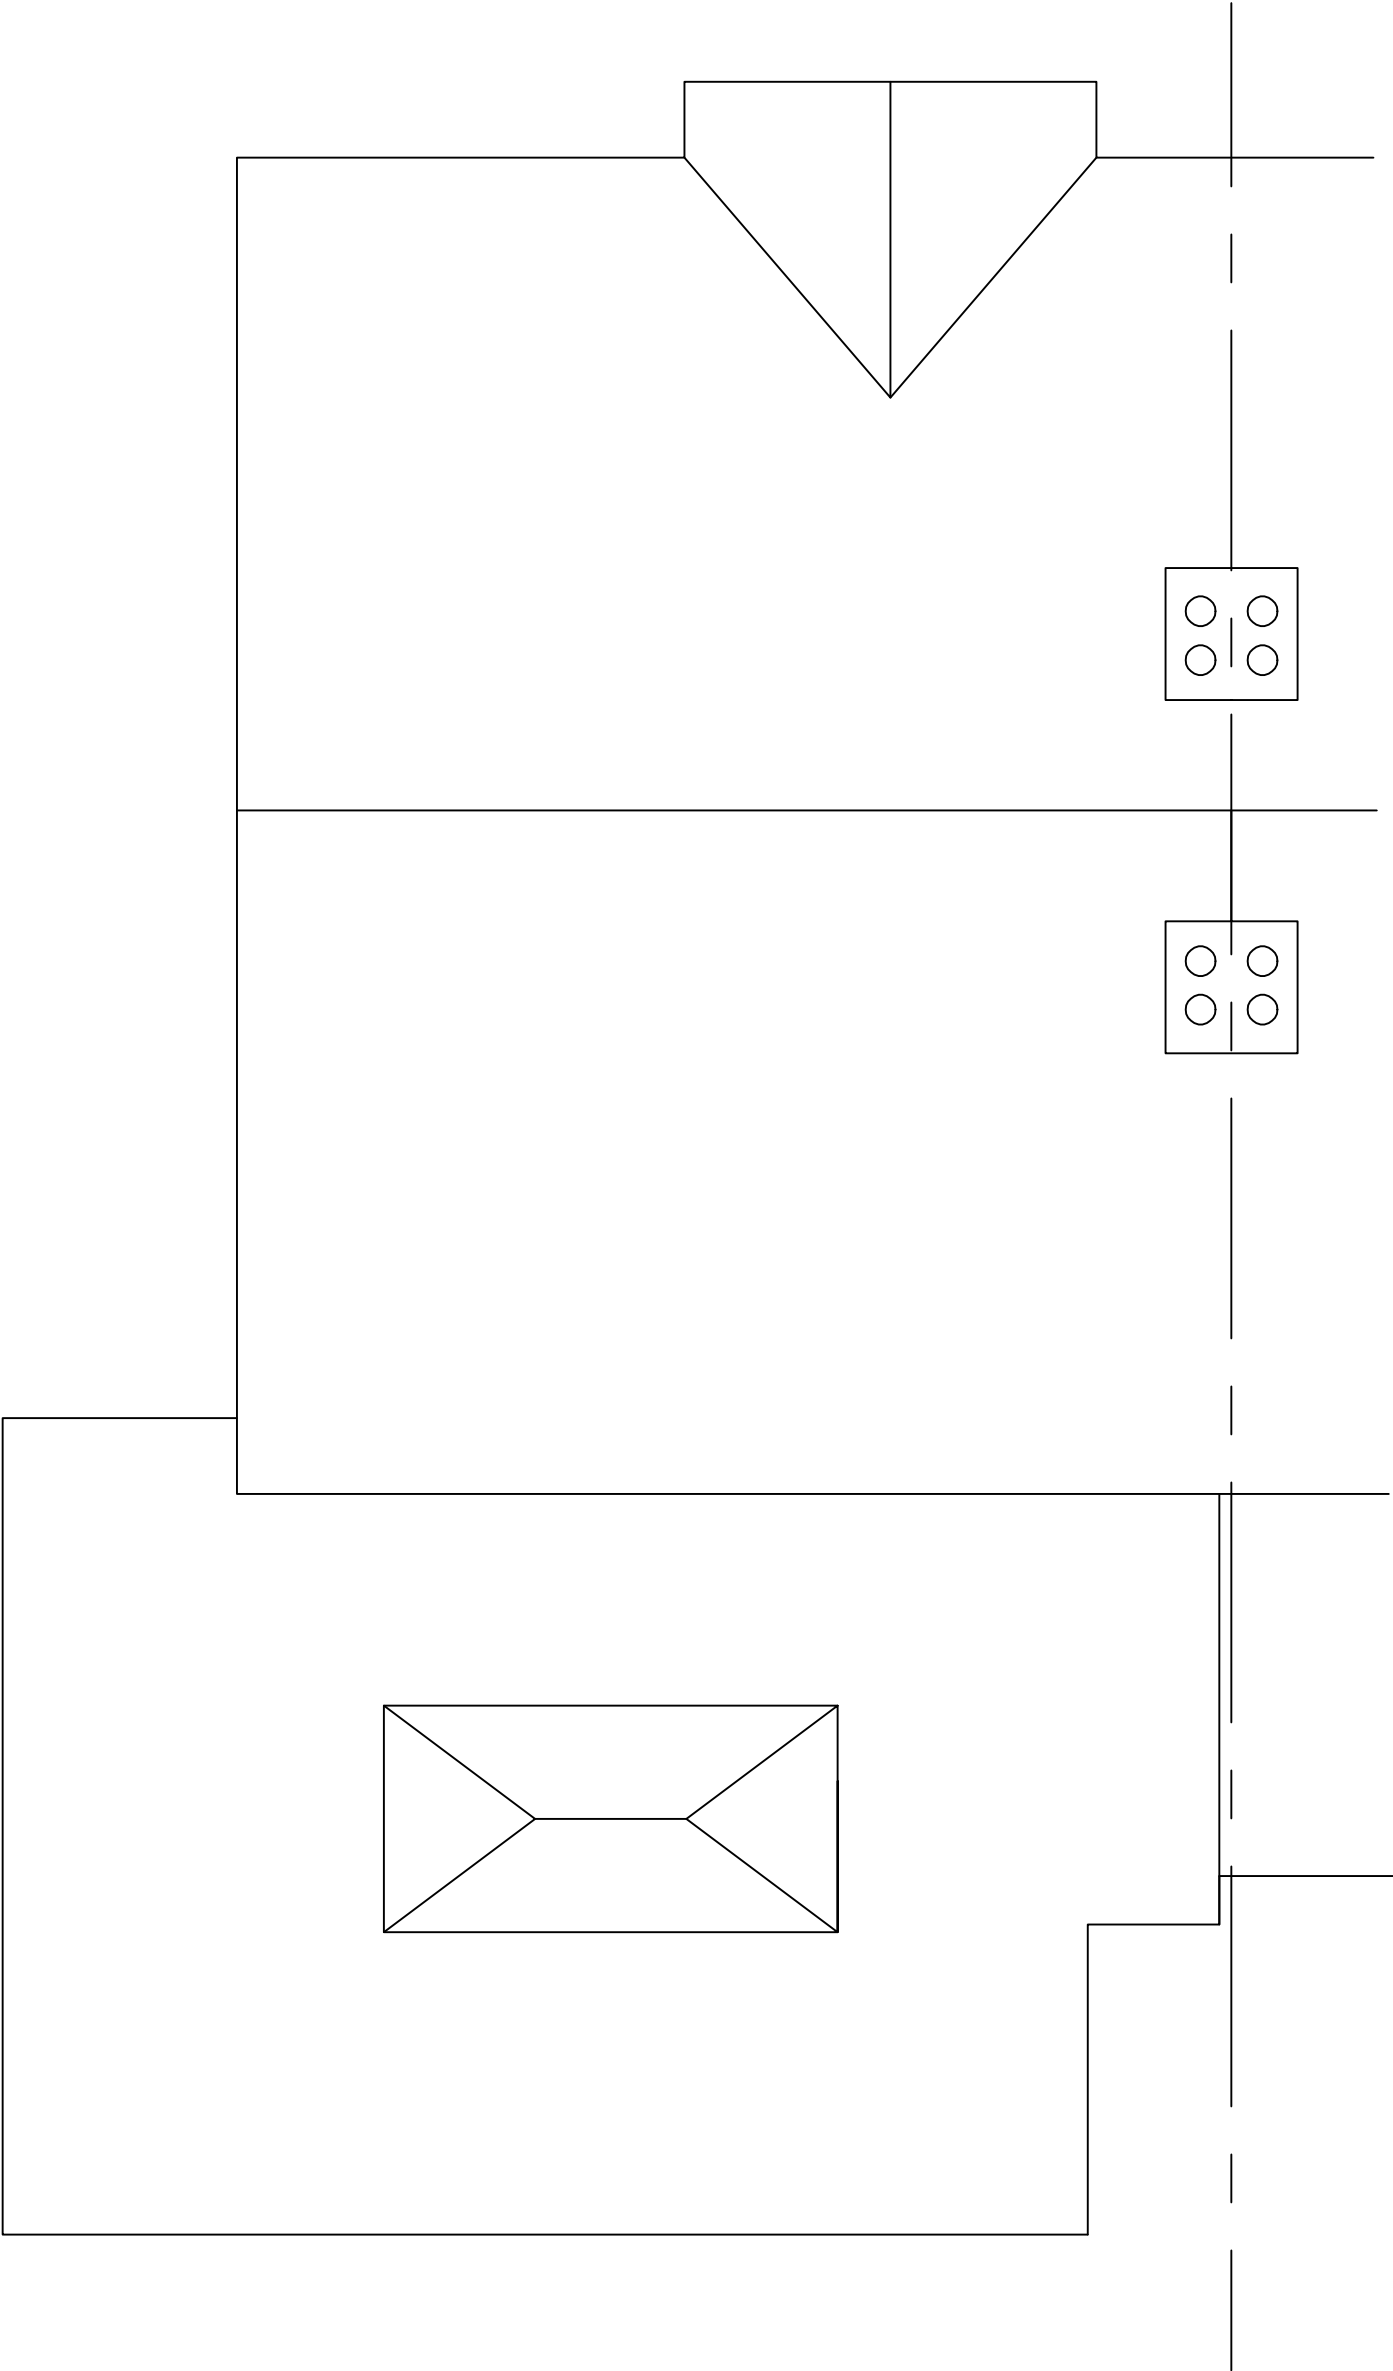

Scale 1:50 @ A3

 

Title:- Proposed Roof Plan		
Scale:-	1:50 @ A3	
Date:-	22.12.22	Dr/No:- 402 Rev:- A

Project:- 68 London Road Widley/ Waterhouseville PO7 5AG
--

A	Reconfiguration of new ridge along extension	16.05.23
Rev:- Description:-	Date:-	