




Proposed Elevations

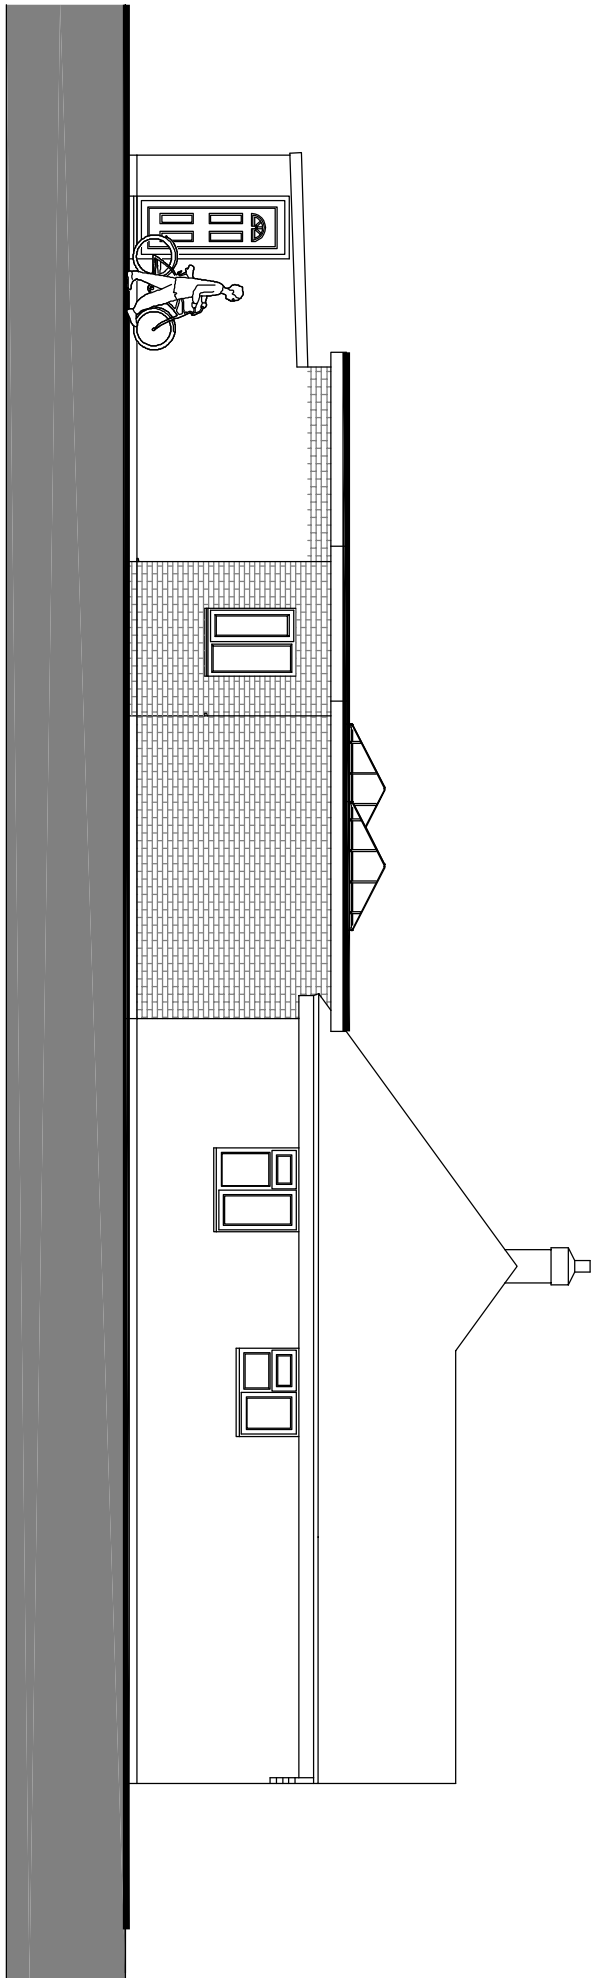


South Elevation

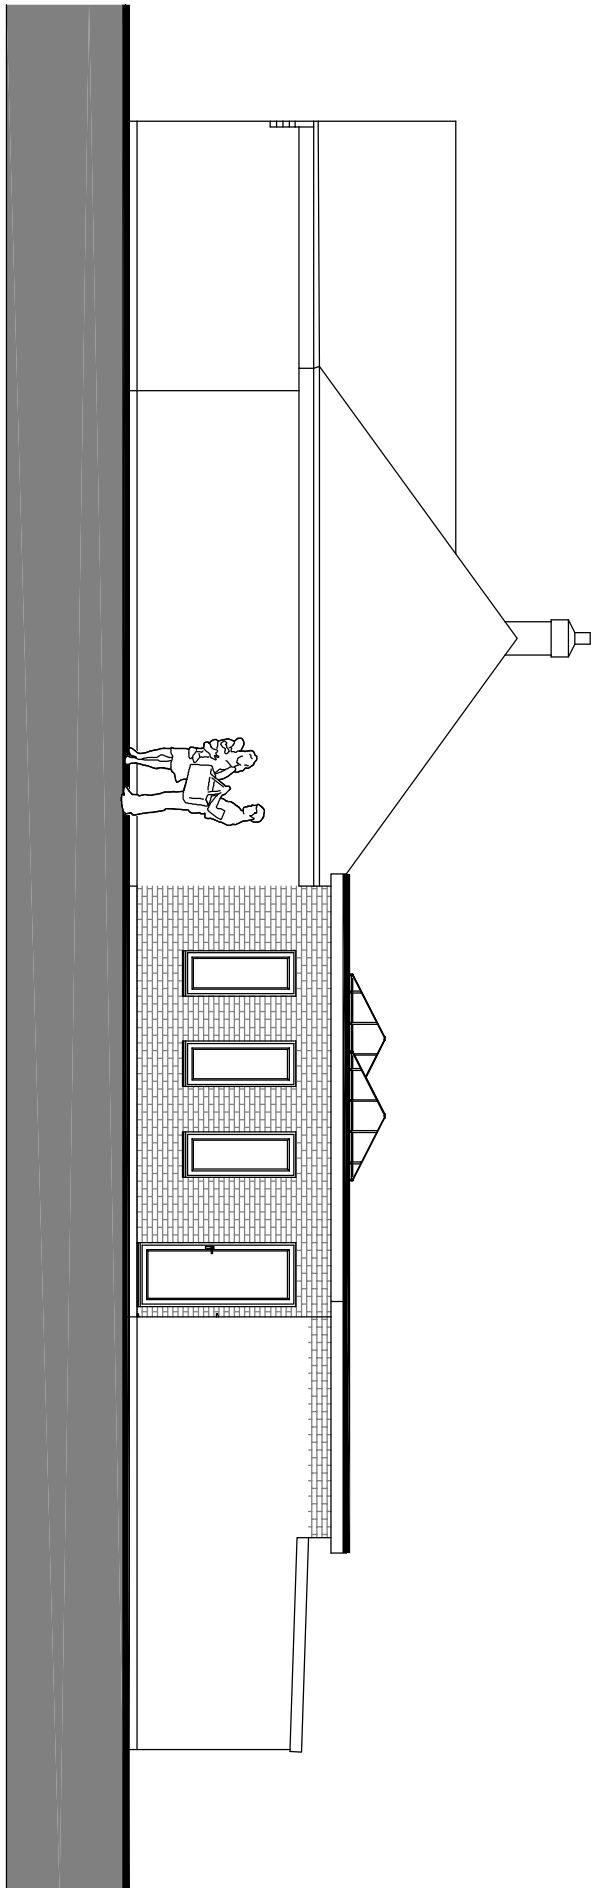

East Elevation



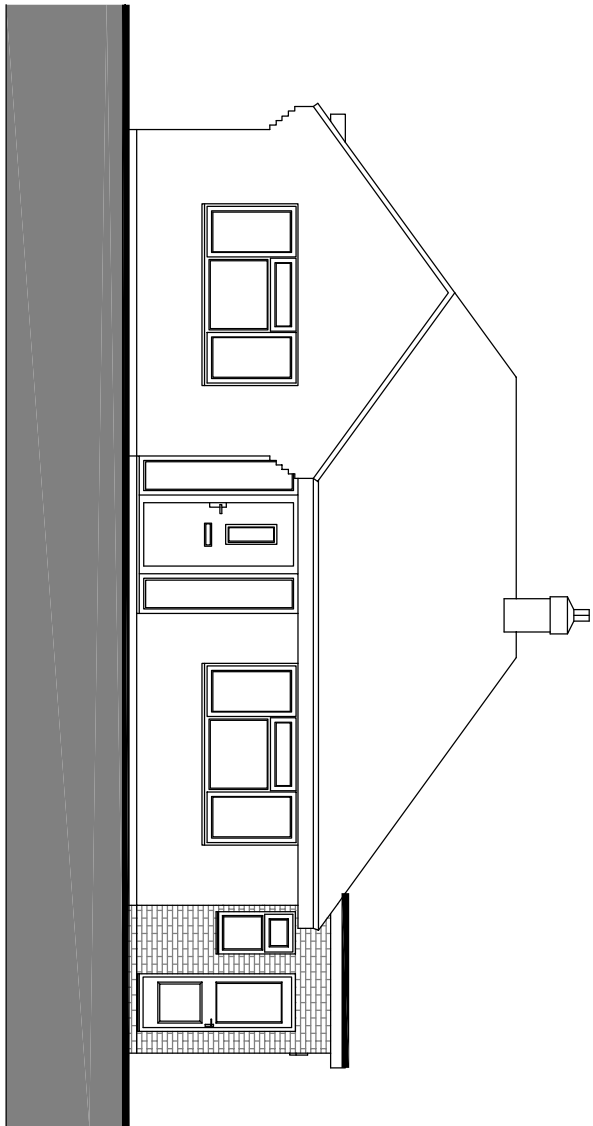


North Elevation

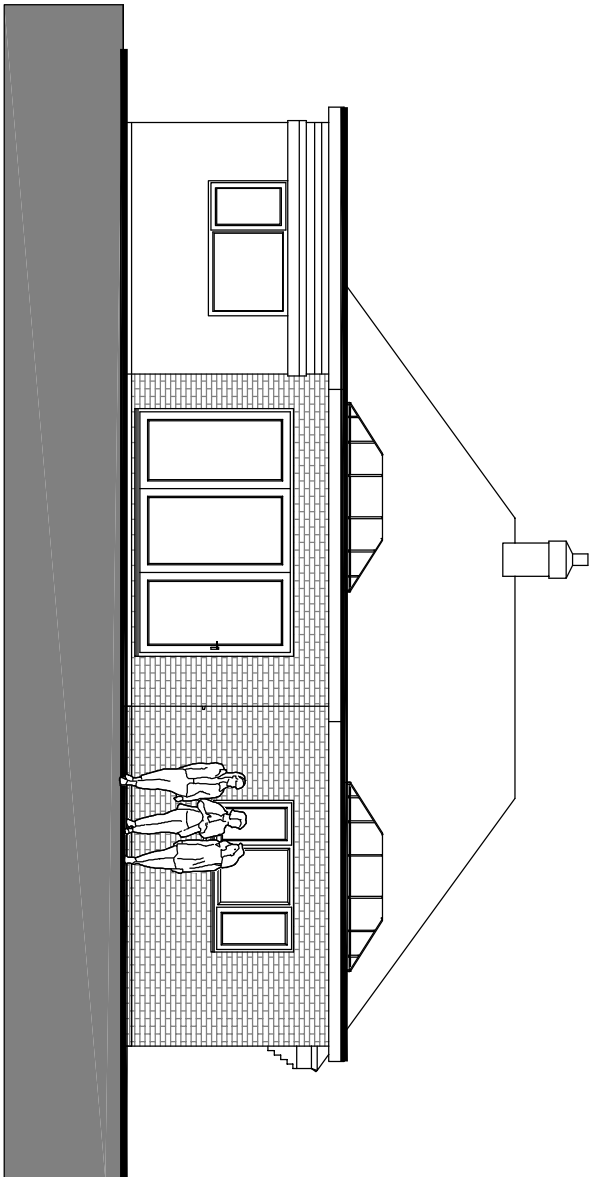


West Elevation

Proposed Extensions

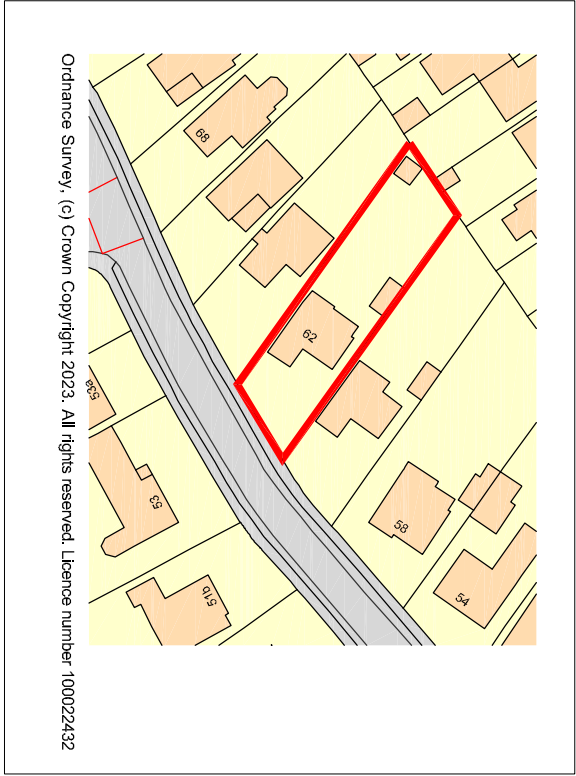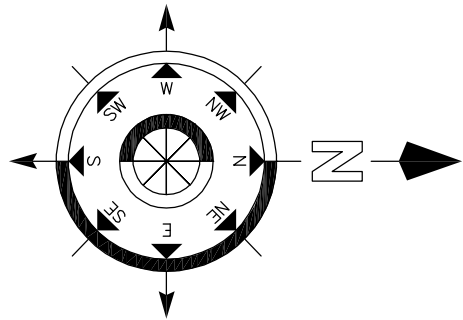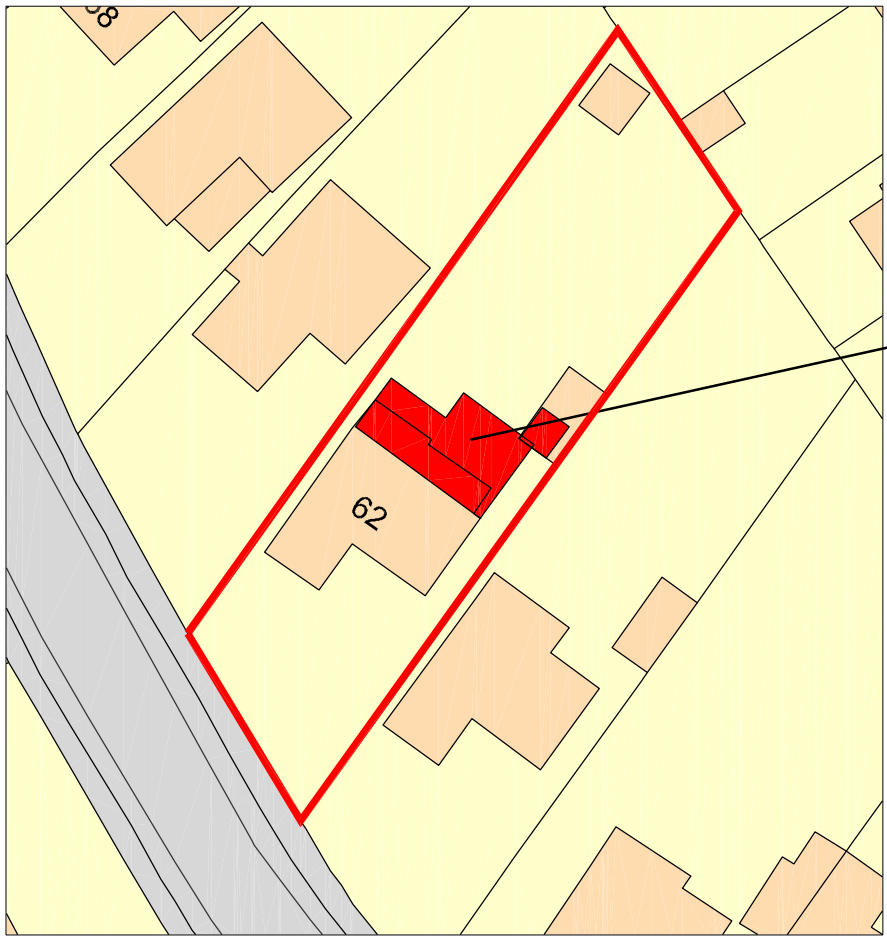


Orthoair Survey (c) Crown Copyright 2023. All rights reserved. License number: 100020232

Proposed Floor Plans

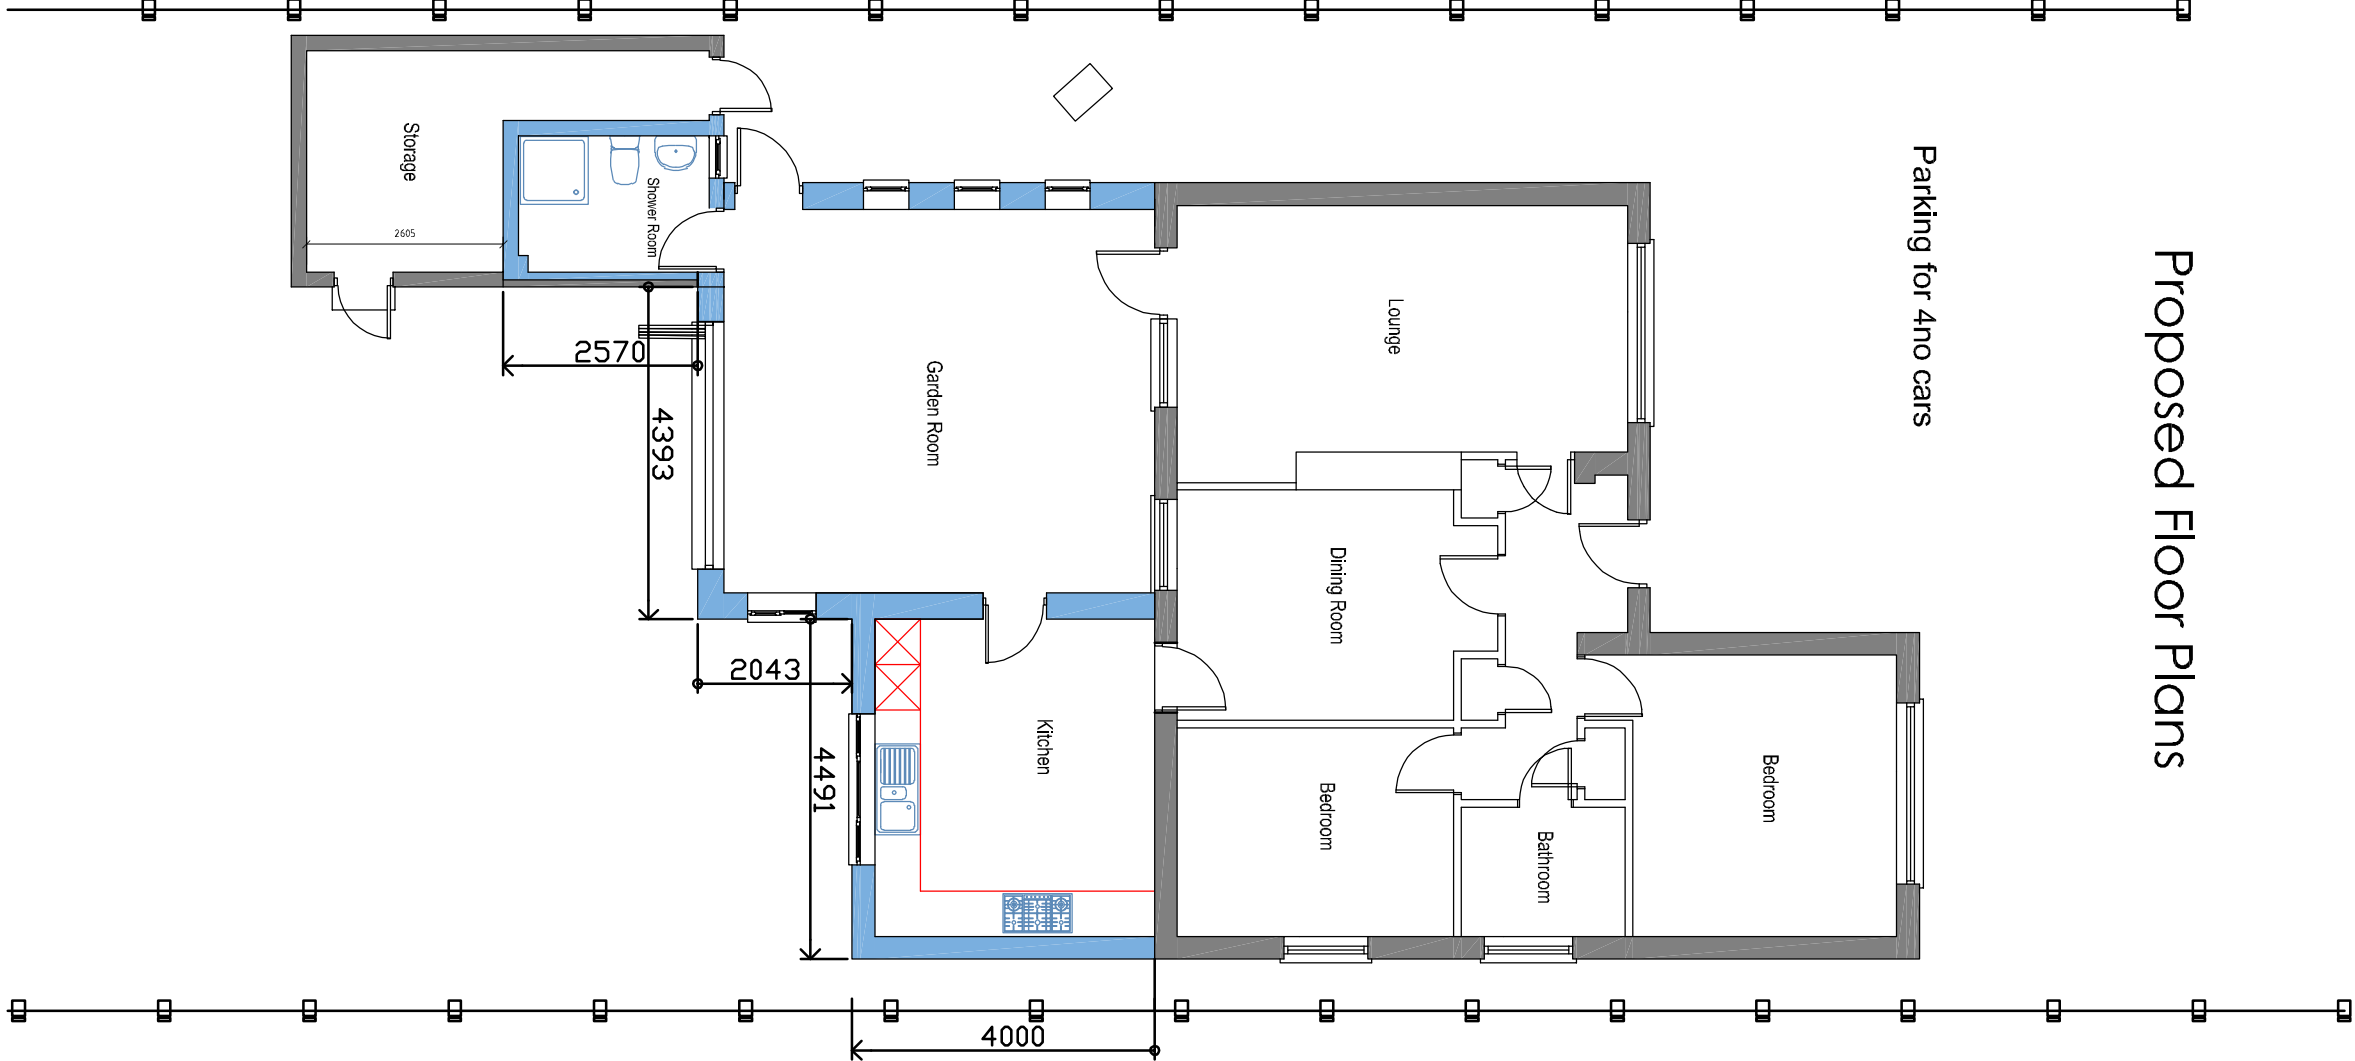

Architectural Illustration

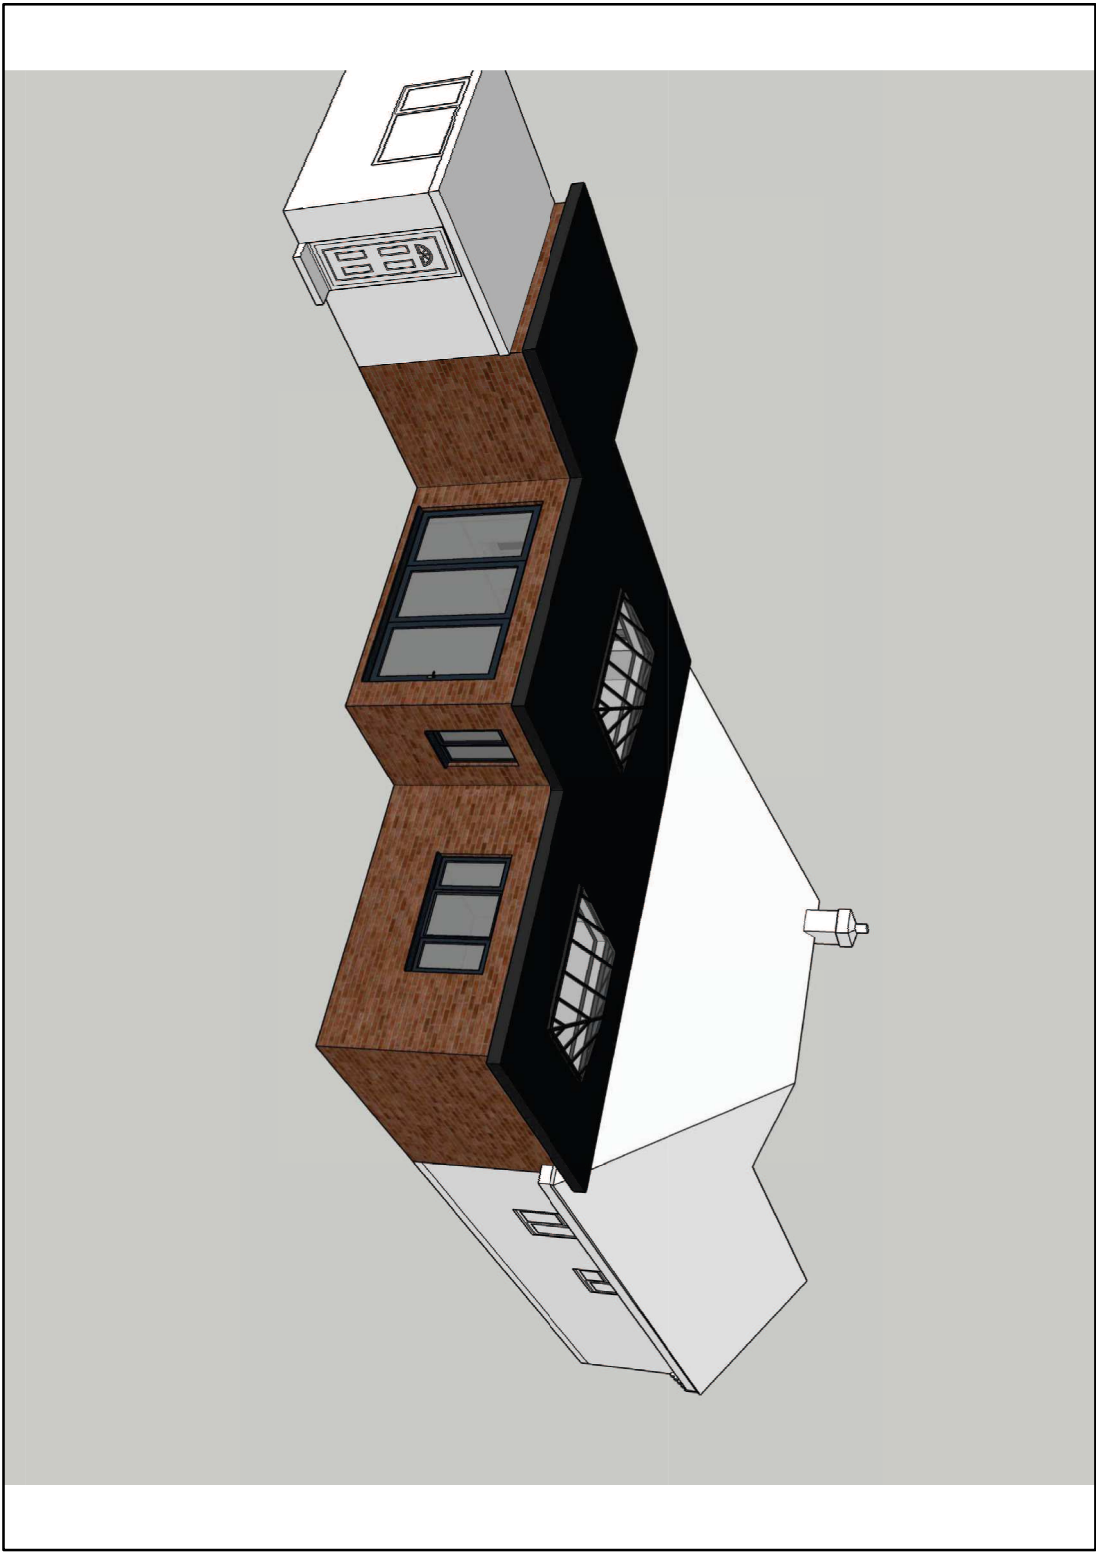

- Proposed New Walls
- Existing Walls

Revision	Description	Date	Drawn

Project :
Mr & Mrs P Bloor
62 Longwood Ave
Waterlooville

Drawing Title:
Proposed Extensions

Chris Flint Associates Ltd
CHARTERED SURVEYORS - PROJECT MANAGERS
DEVELOPMENT CONSULTANTS

Drawn By	Date	SHEET SIZE	Approved By	Date
CF	01/03/23	A1		

Drawn By	Revision	Scale
CFA	FULL 01	1-100

PLANNING

2 Emerald Close Waterlooville, Hants PO7 8NZ
Tel: 023 92 43284 Fax: 023 92 33854
Email: chrisflintassociates@gmail.com