


PROPOSED SITE PLAN

Scale 1:200

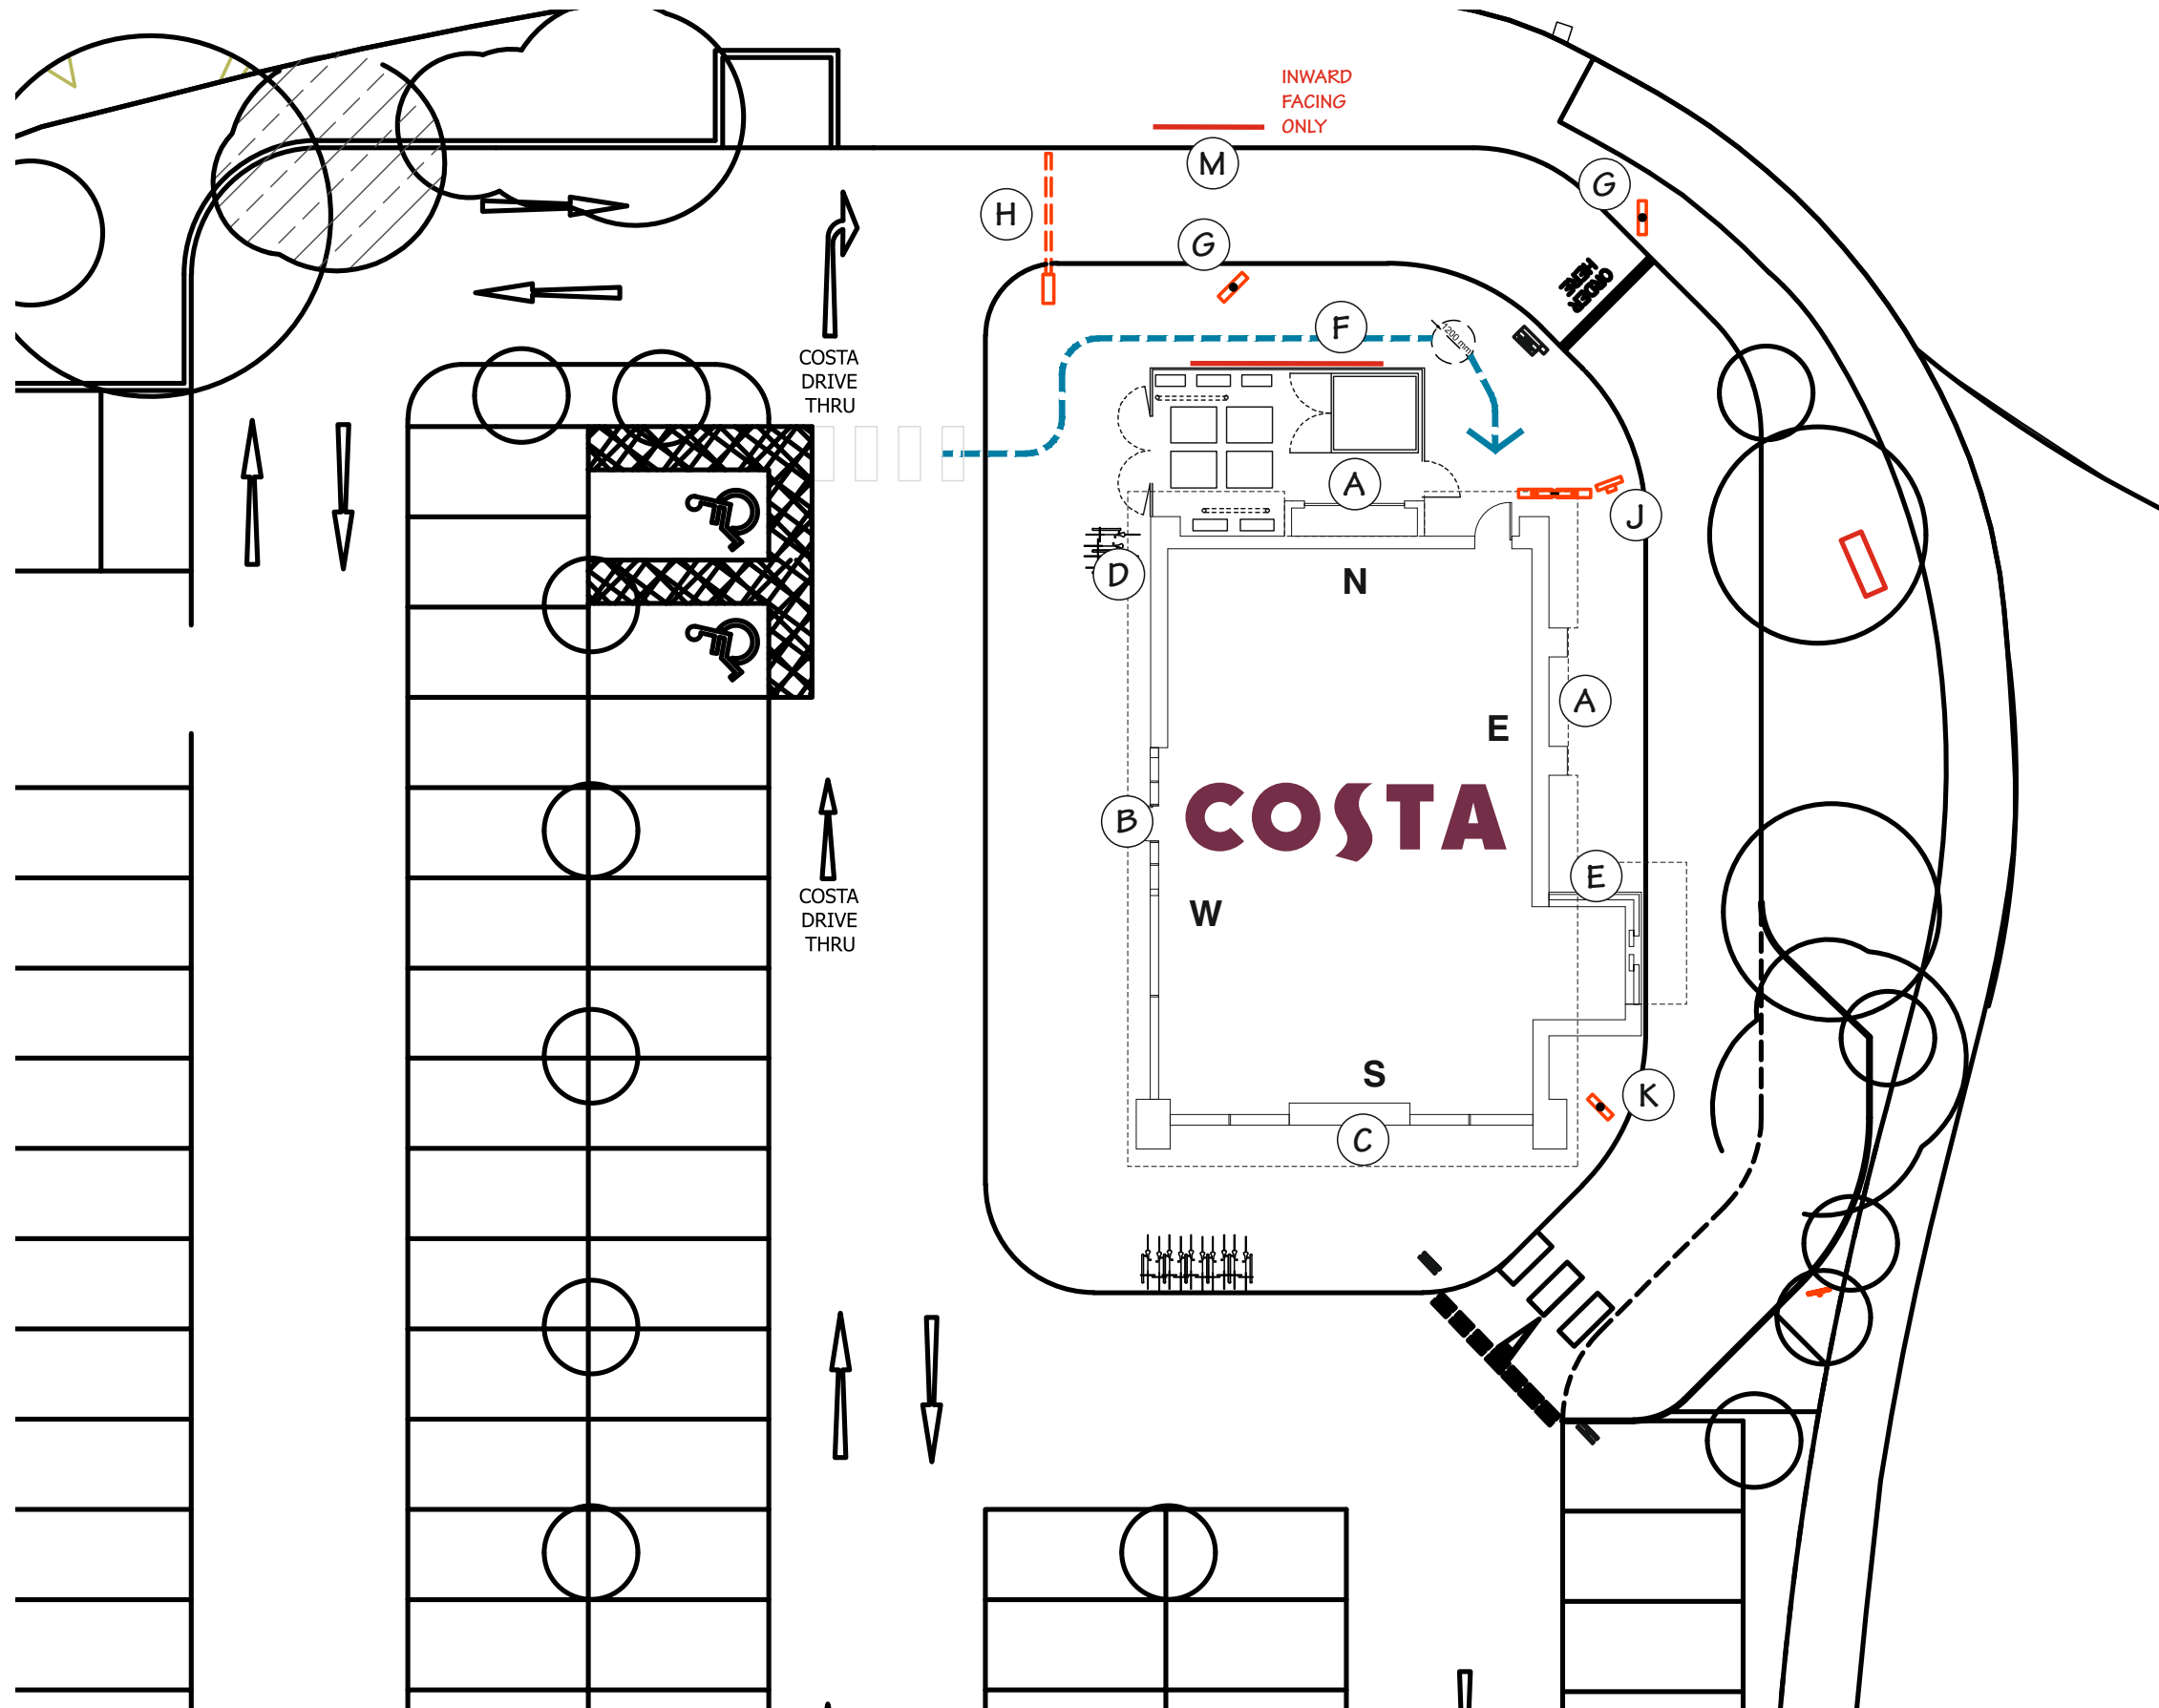

0m 10m

PACK REVISION 5

PAGE 3

ANY COLOURS SHOWN ARE INDICATIVE ONLY AND ARE NOT TRUE REPRESENTATIONS OF THE FINISHED PRODUCT.

THIS DRAWING IS THE PROPERTY OF BENSON SIGNS LIMITED. COPYRIGHT IS RESERVED BY THEM AND IS ISSUED ON THE CONDITION THAT IT IS NOT COPIED OR DISCLOSED BY OR TO ANY UNAUTHORISED PERSONS WITHOUT PRIOR CONSENT IN WRITING OF BENSON SIGNS LIMITED.

CLIENT	COSTA			JOB	DRIVE THRU, WATERLOOVILLE		
DATE	13.10.2020	SCALE	AS SHOWN @ A3	DRAWN	M.M.	REV.	DWG No. 28880

Tel: 0151-298 1567 • www.benson-signs.co.uk • info@benson-signs.co.uk • 96-98 Great Howard Street, Liverpool, L3 7AX

BENSON
SIGNS