




16 Southleigh Road, Havant.
EXISTING

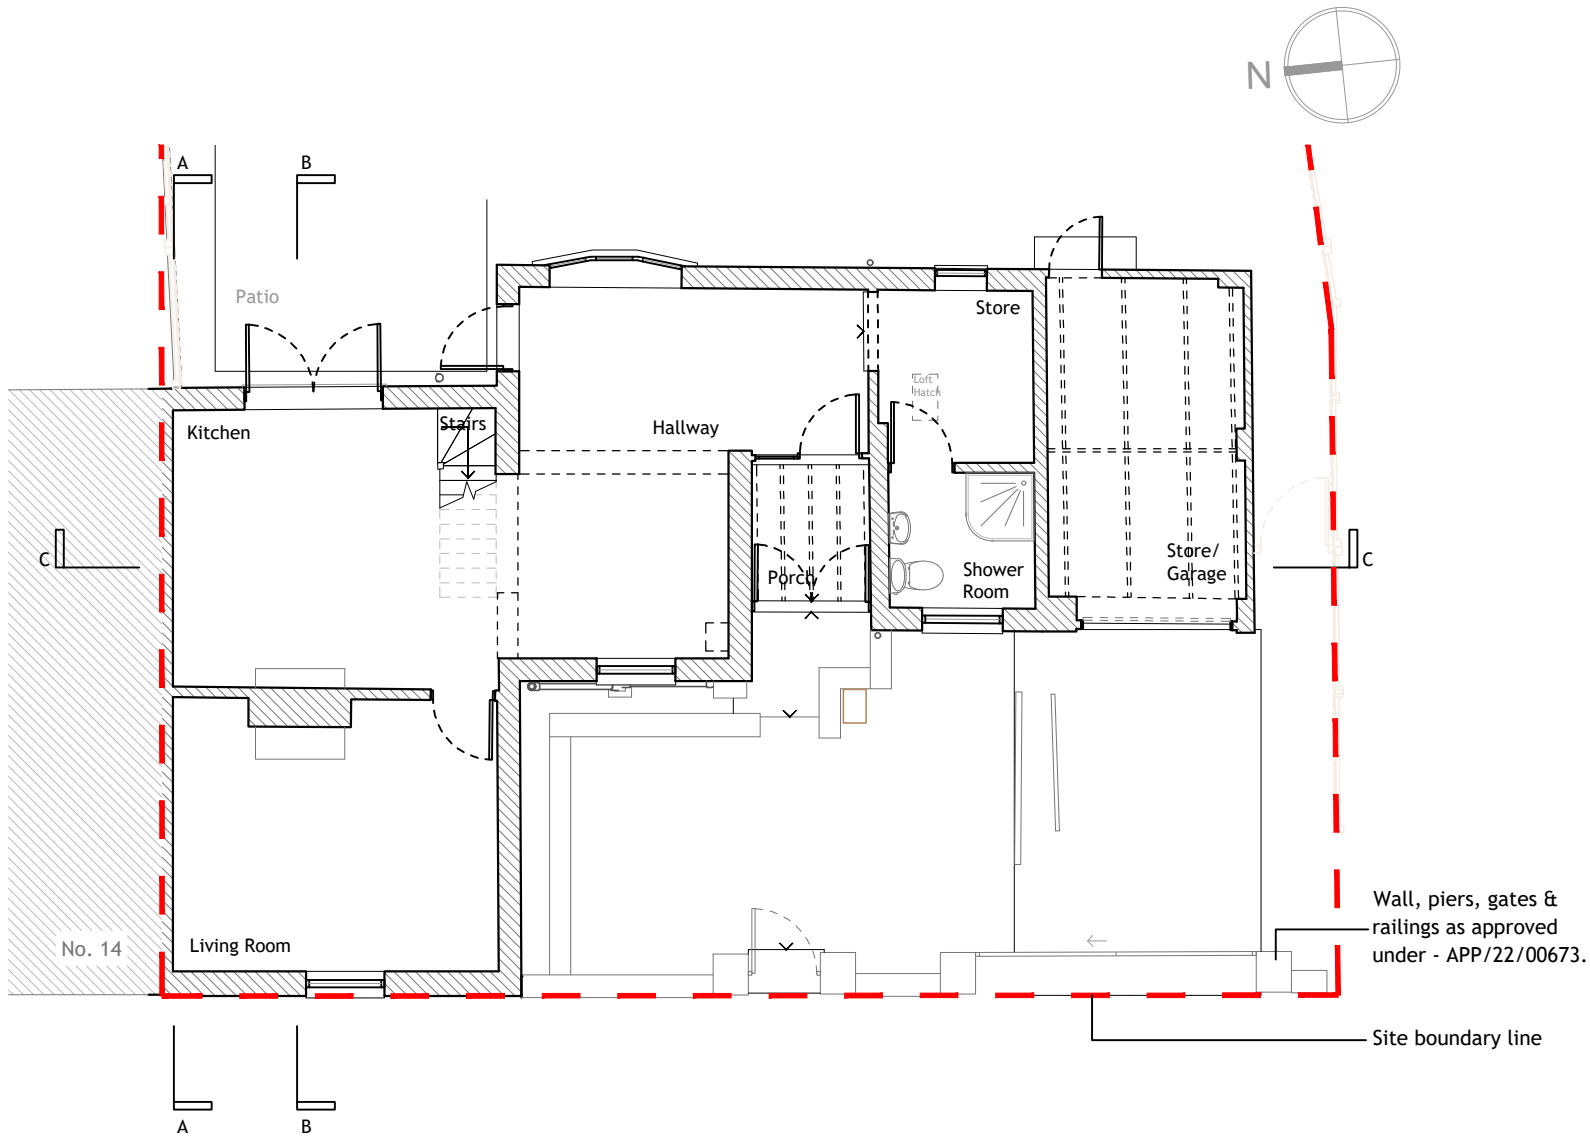


GROUND FLOOR PLAN
1:100

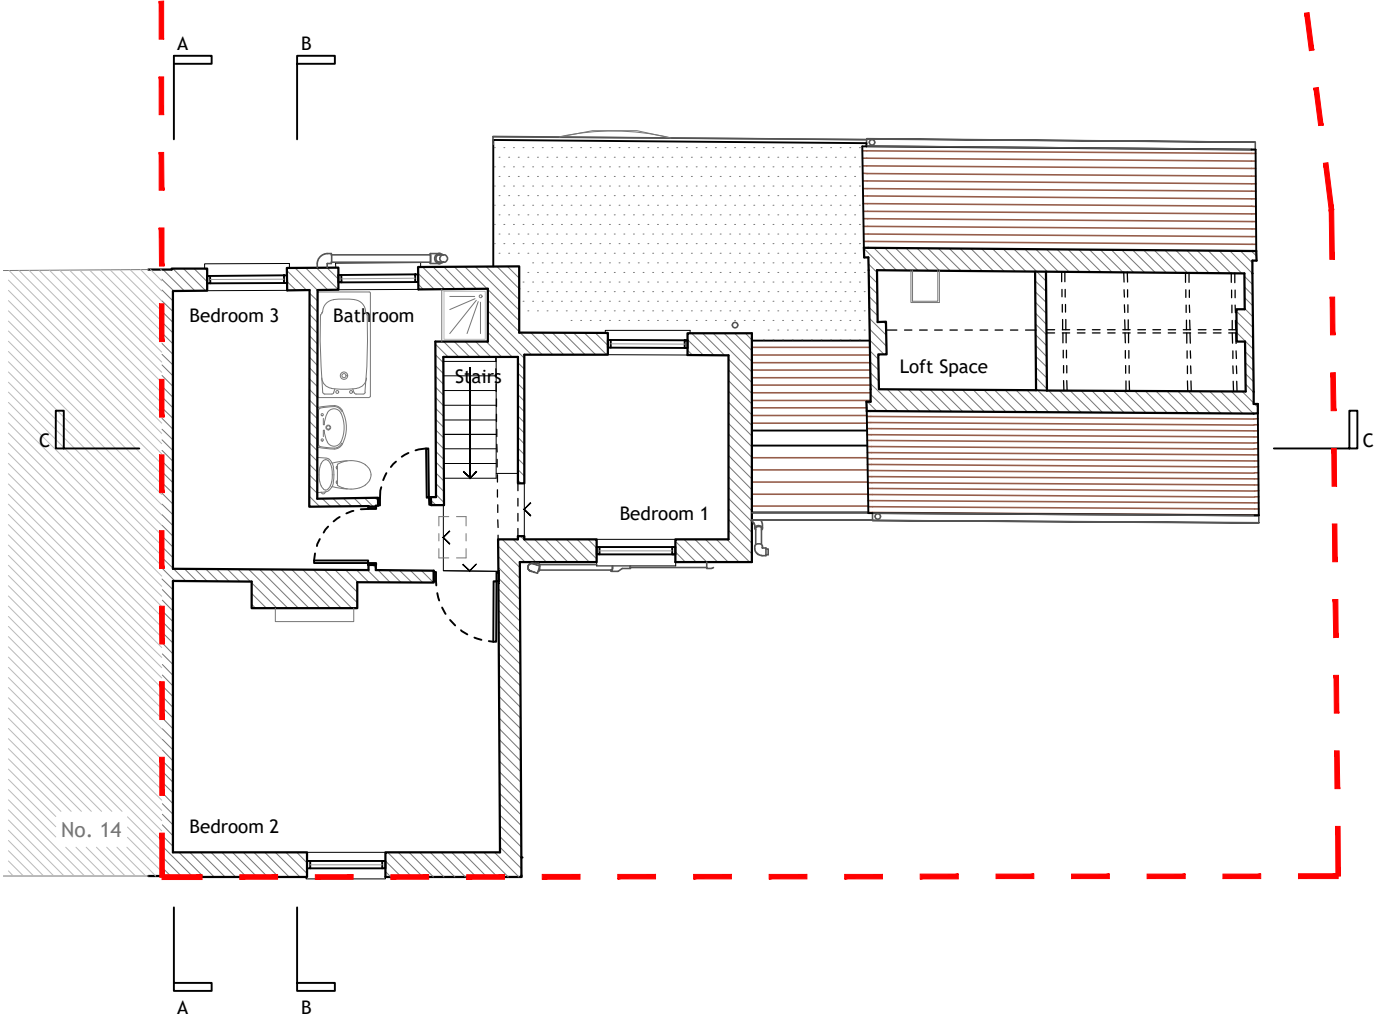

FIRST FLOOR PLAN
1:100

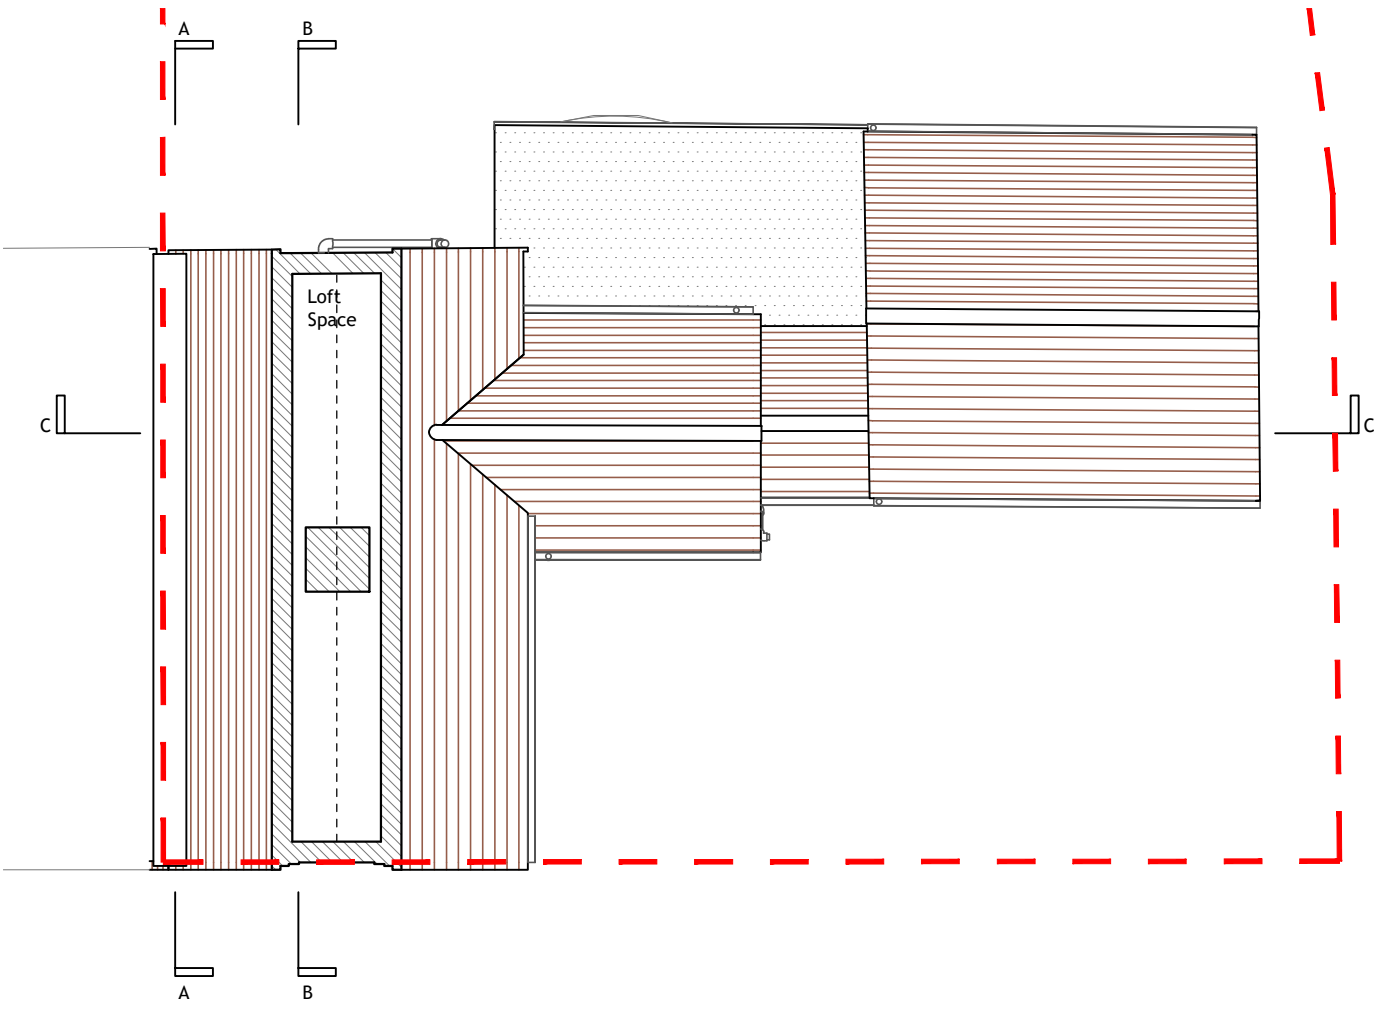


LOFT / ROOF PLAN
1:100

 


FRONT ELEVATION
[west] 1:100




REAR ELEVATION
[east] 1:100

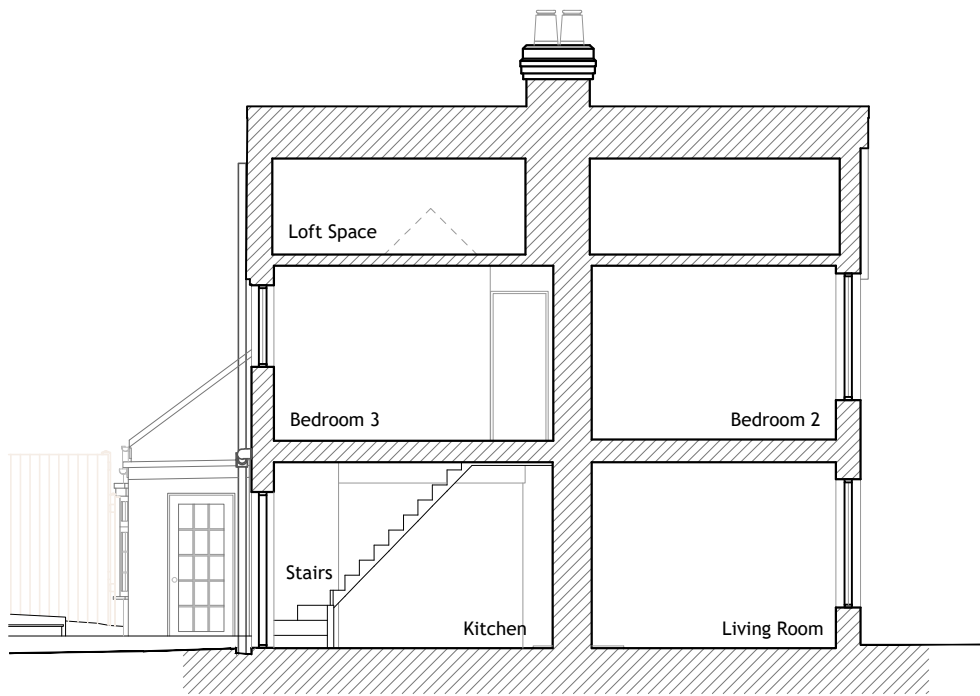


SECTION B
1:100

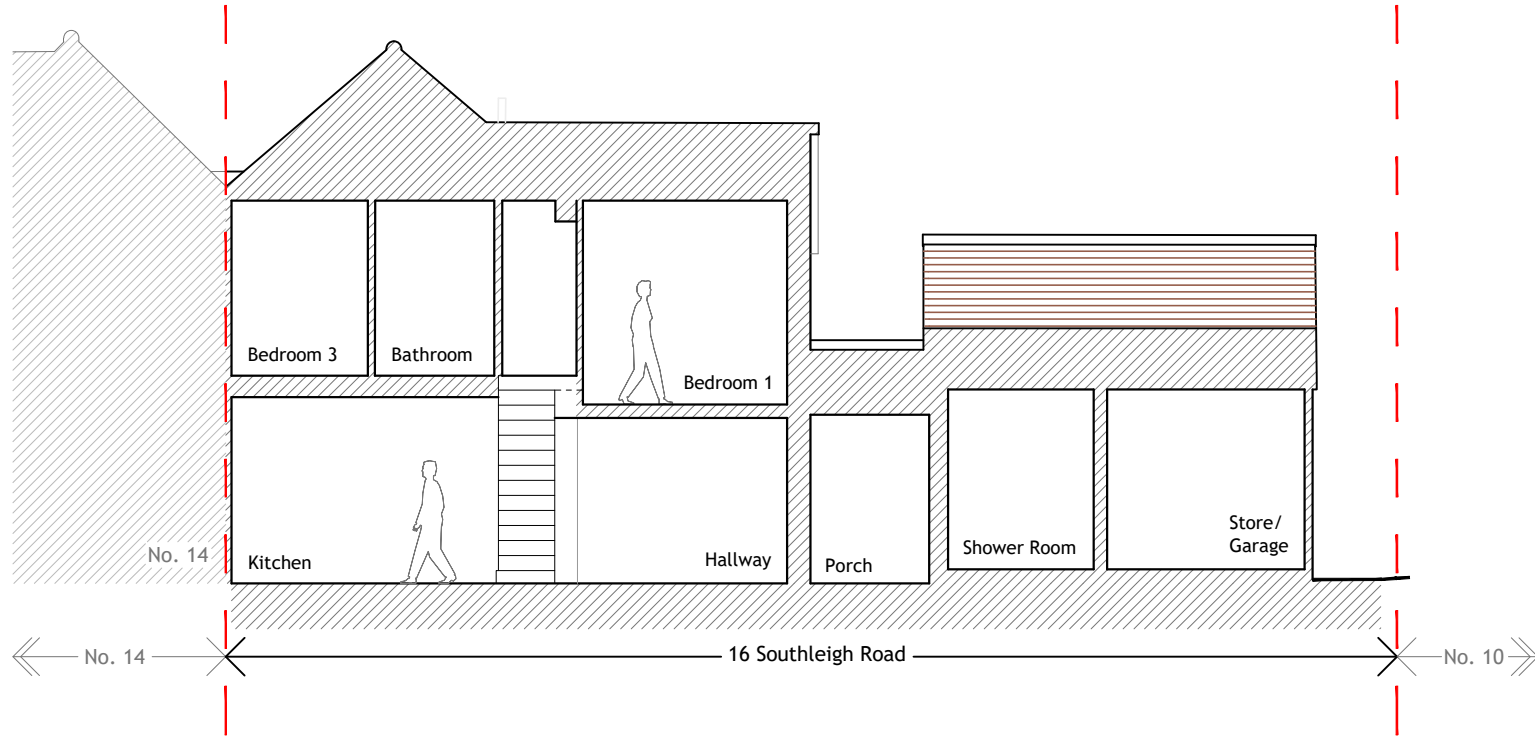


SECTION C
1:100

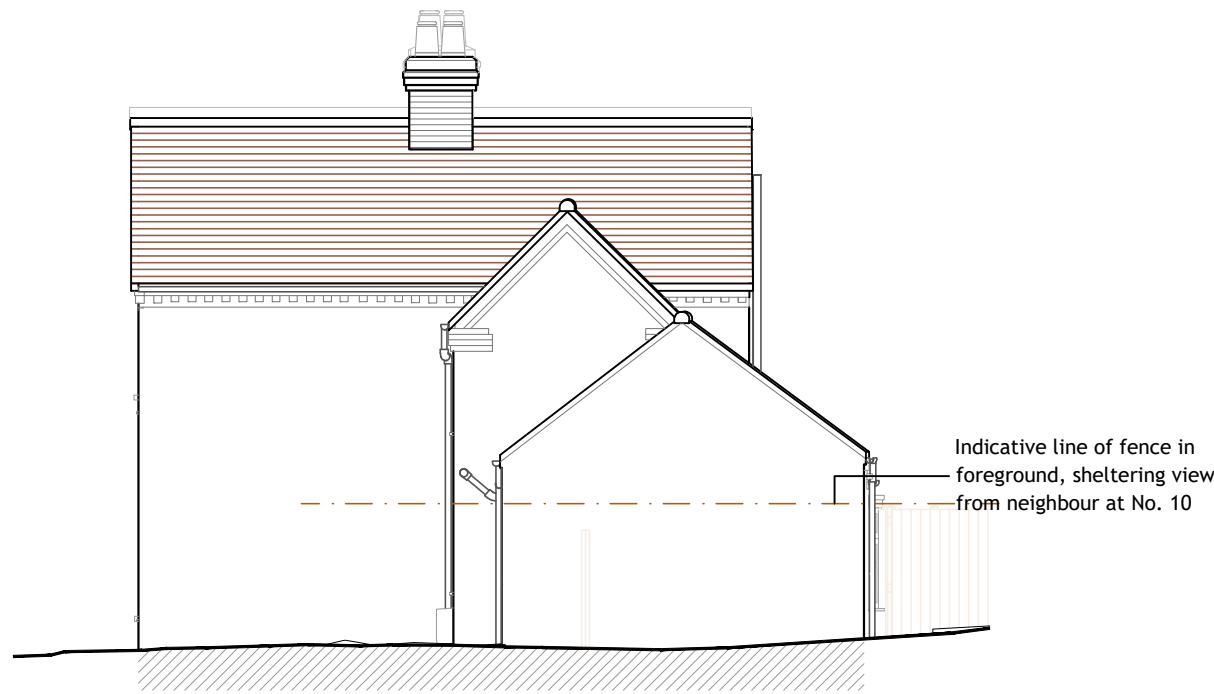

SIDE ELEVATION
[south] 1:100

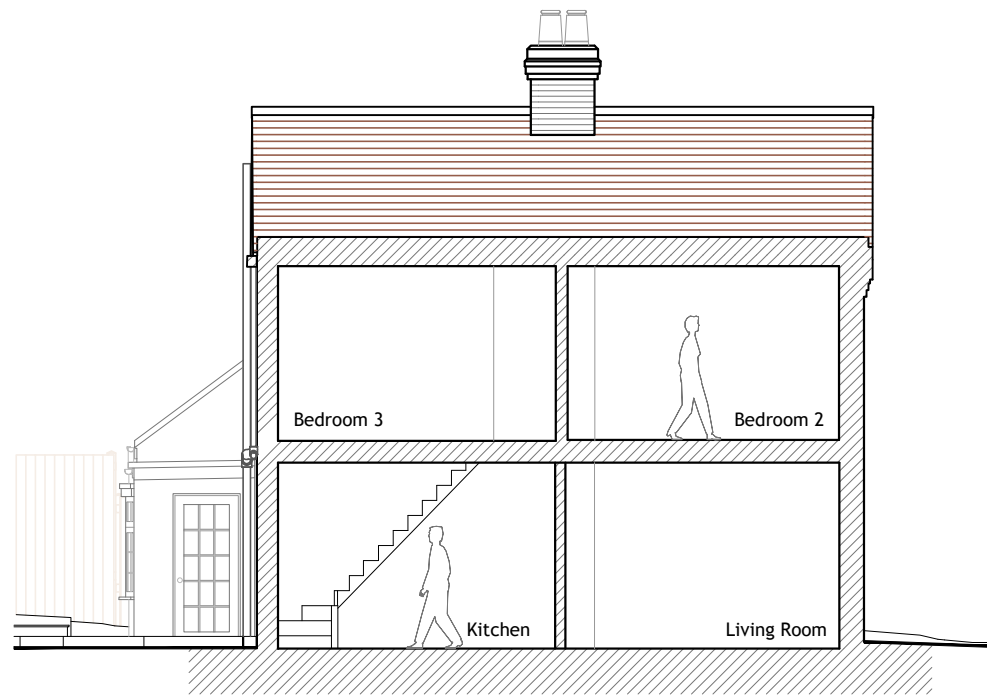


SIDE ELEVATION / SECTION A
[north] 1:100

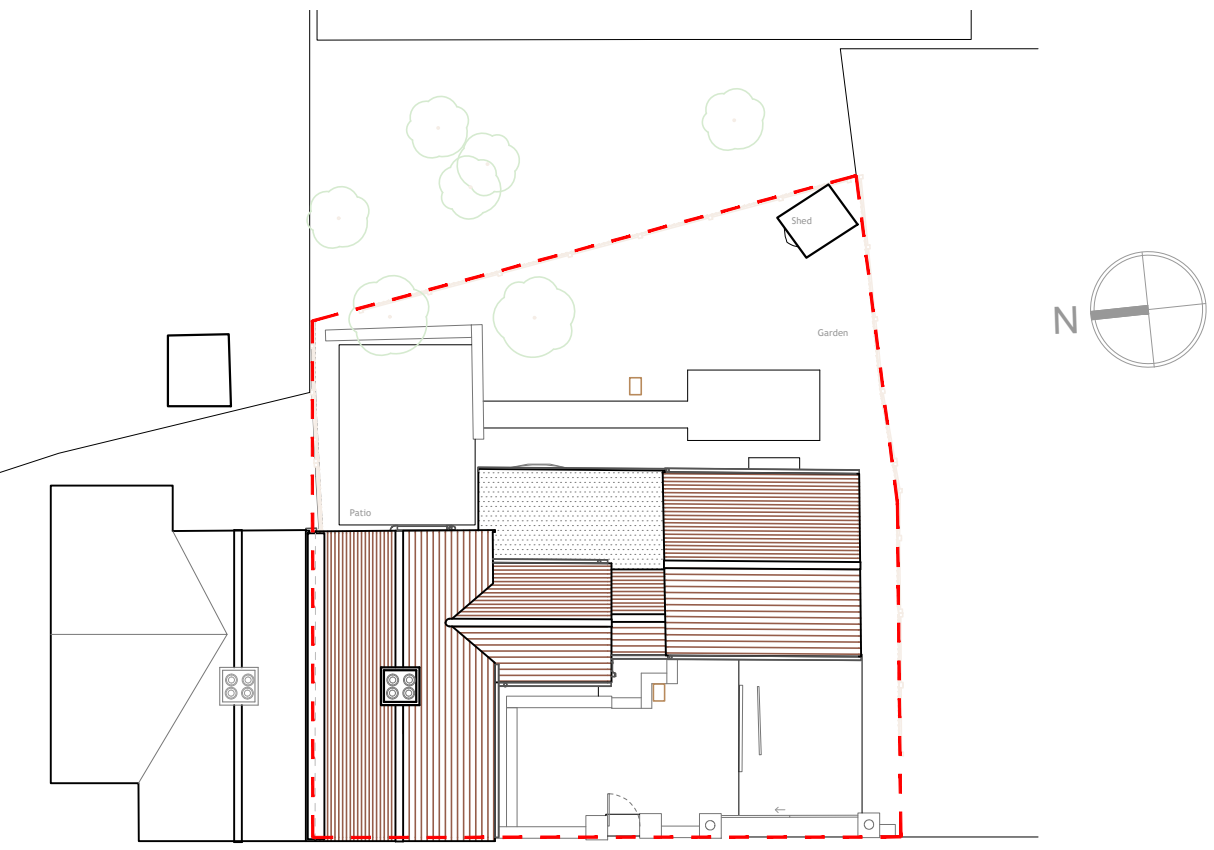

Southleigh Road

SITE PLAN
1:200

NOTES:
Dimensions to be checked on site before commencing work.
Any discrepancies shall be reported to the architect immediately.
Do not scale from these drawings except for planning purposes.
Use figured dimensions only.
Where applicable this drawing is to be read in conjunction with other consultants' drawings.
All drawings to be read in conjunction with specification and all other drawings including structural engineer and mechanical and electrical drawings / specification

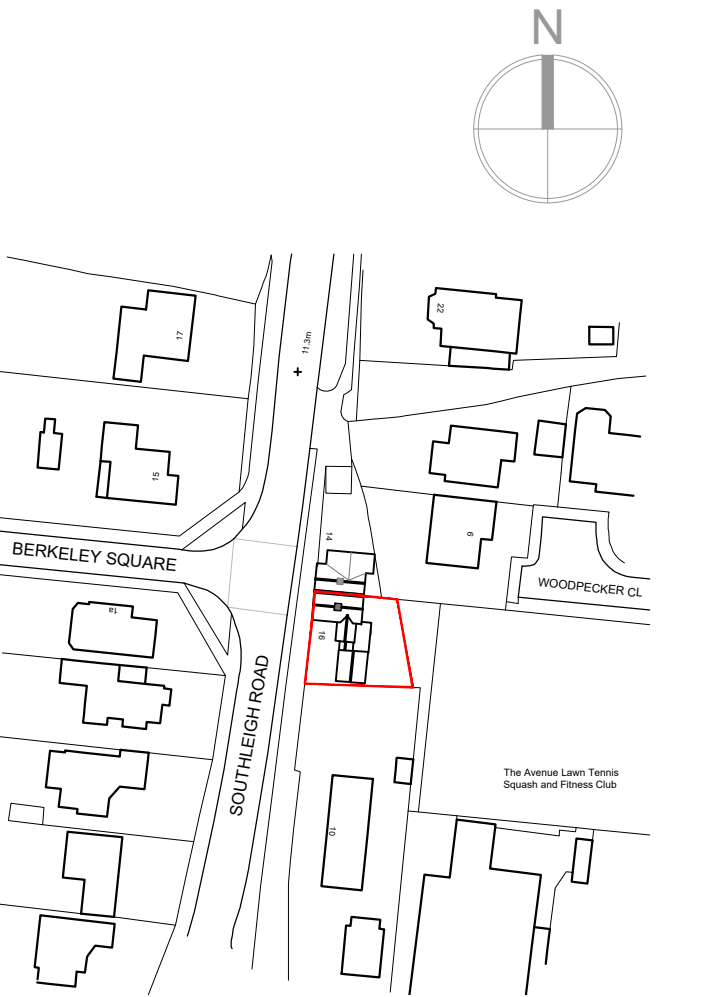

SITE LOCATION PLAN
1:1250

Ordnance Survey, (c) Crown Copyright 2023.
All rights reserved. Licence number 100022432
10 0 10 20 30 40 50 100m
1:1250



SITE BLOCK PLAN
1:500

Ordnance Survey, (c) Crown Copyright 2023.
All rights reserved. Licence number 100022432
10 0 10 20 30 40 50m
1:500

REV	DATE	AMENDMENT	DRAWN

hd
architects

Helyer Davies Architects Ltd
1 The Old Flour Mill,
Emsworth, PO10 7BT
01243 370 715

www.hdarchitects.co.uk mail@hdarchitects.co.uk

PROJECT
16 Southleigh Road
Havant
PO9 2RS

DRAWING
Existing Plans, Sections & Elevations

SCALE
as noted @ A1

DATE	February 2023	DRAWN	EK
DRAWING NUMBER	22136-01	REVISION	*