
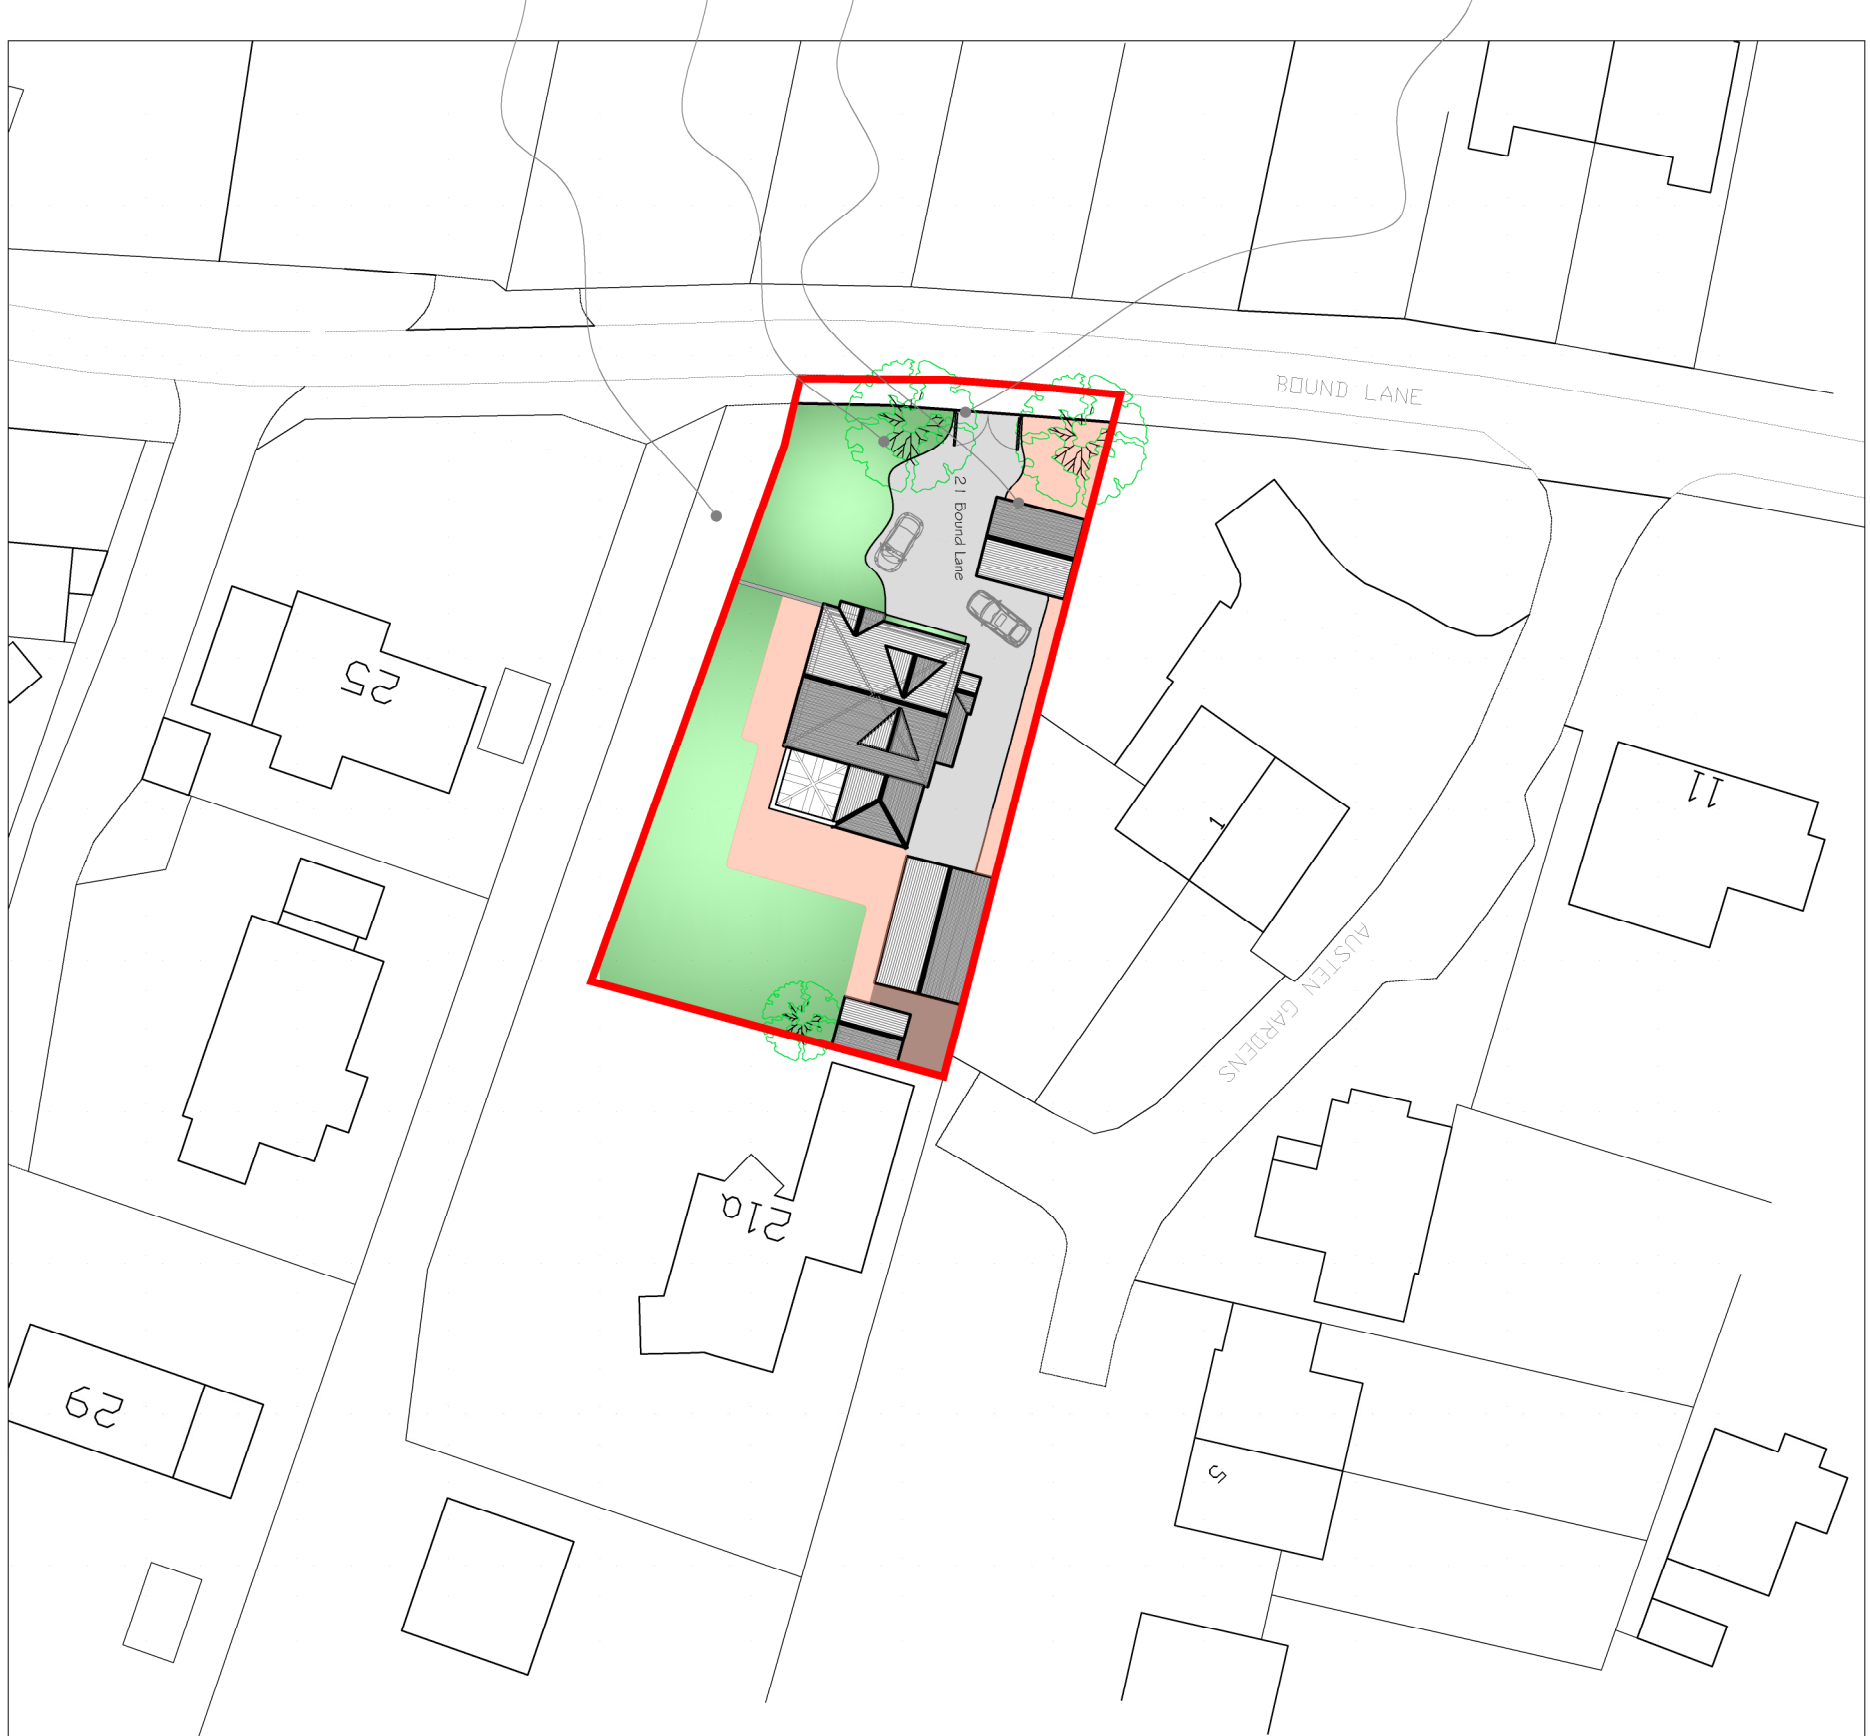
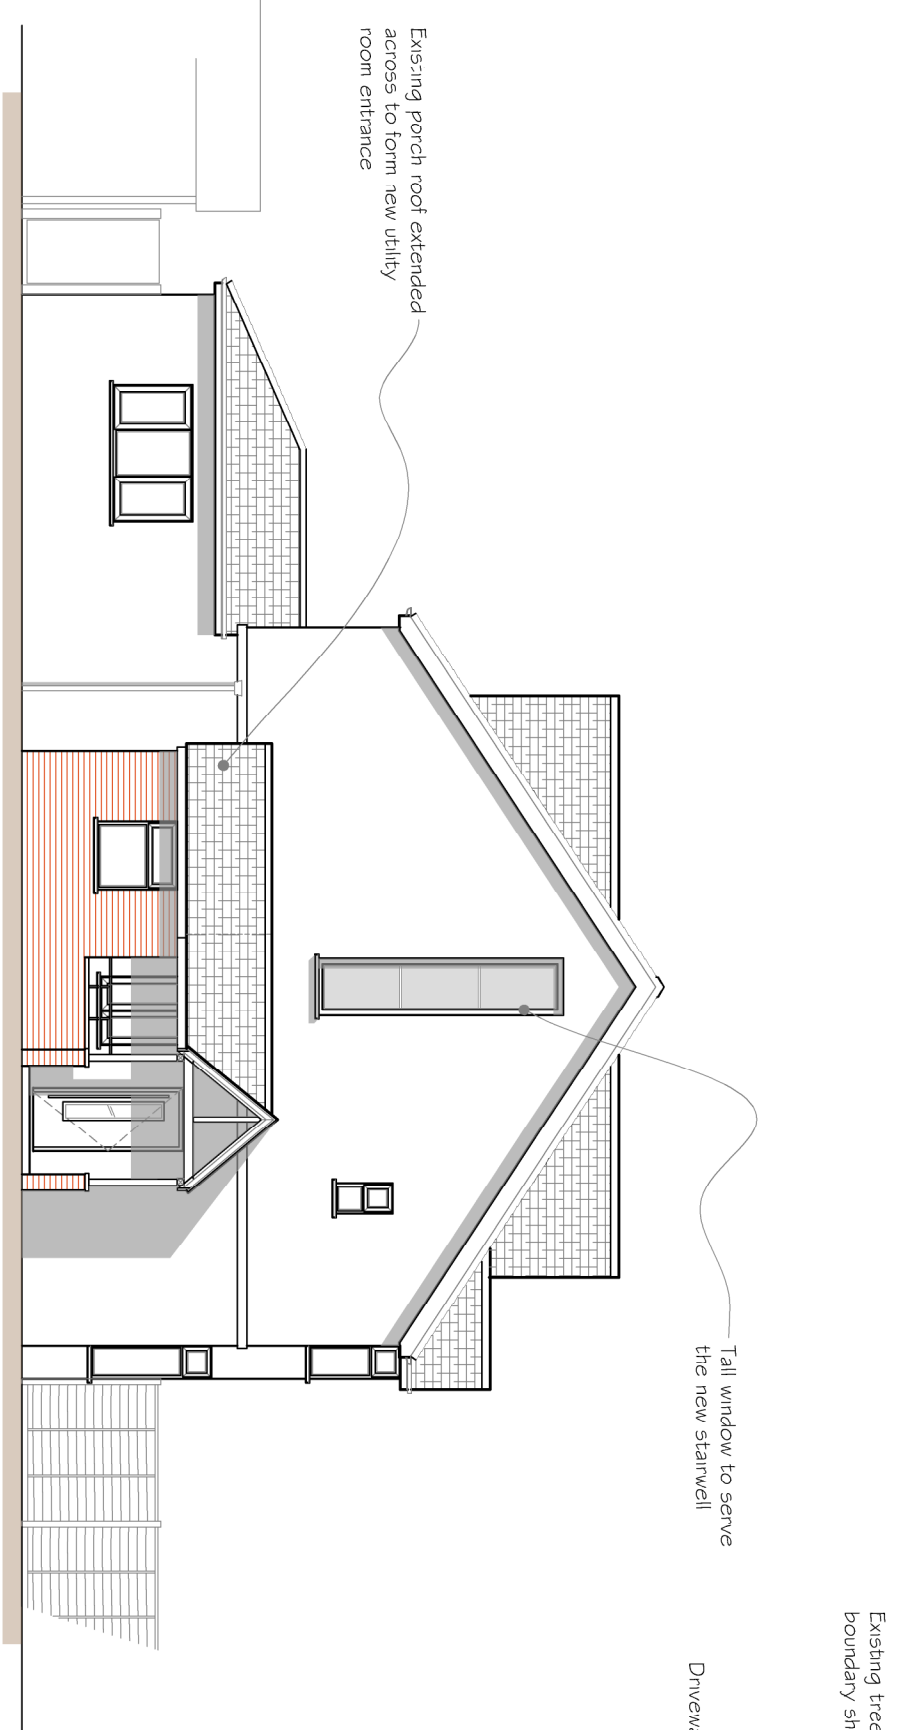
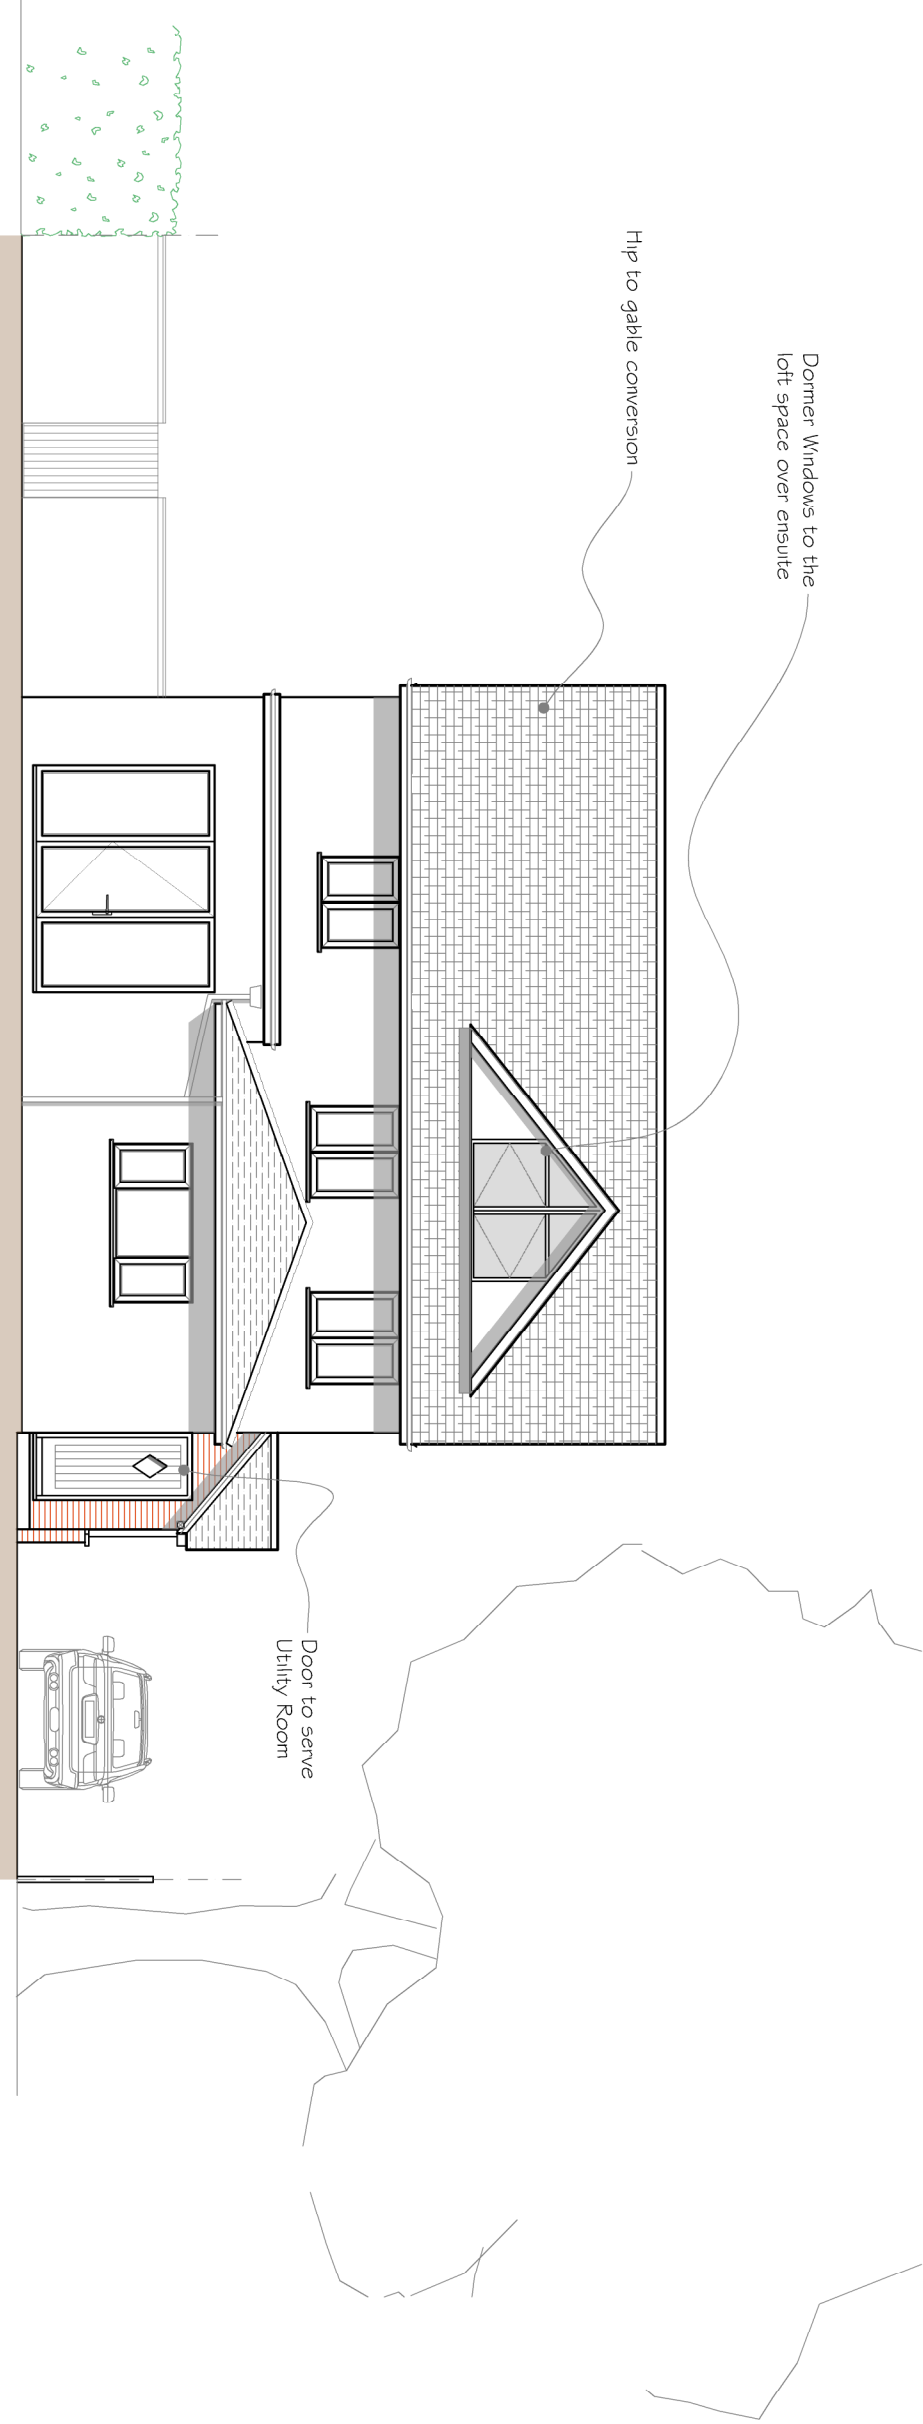
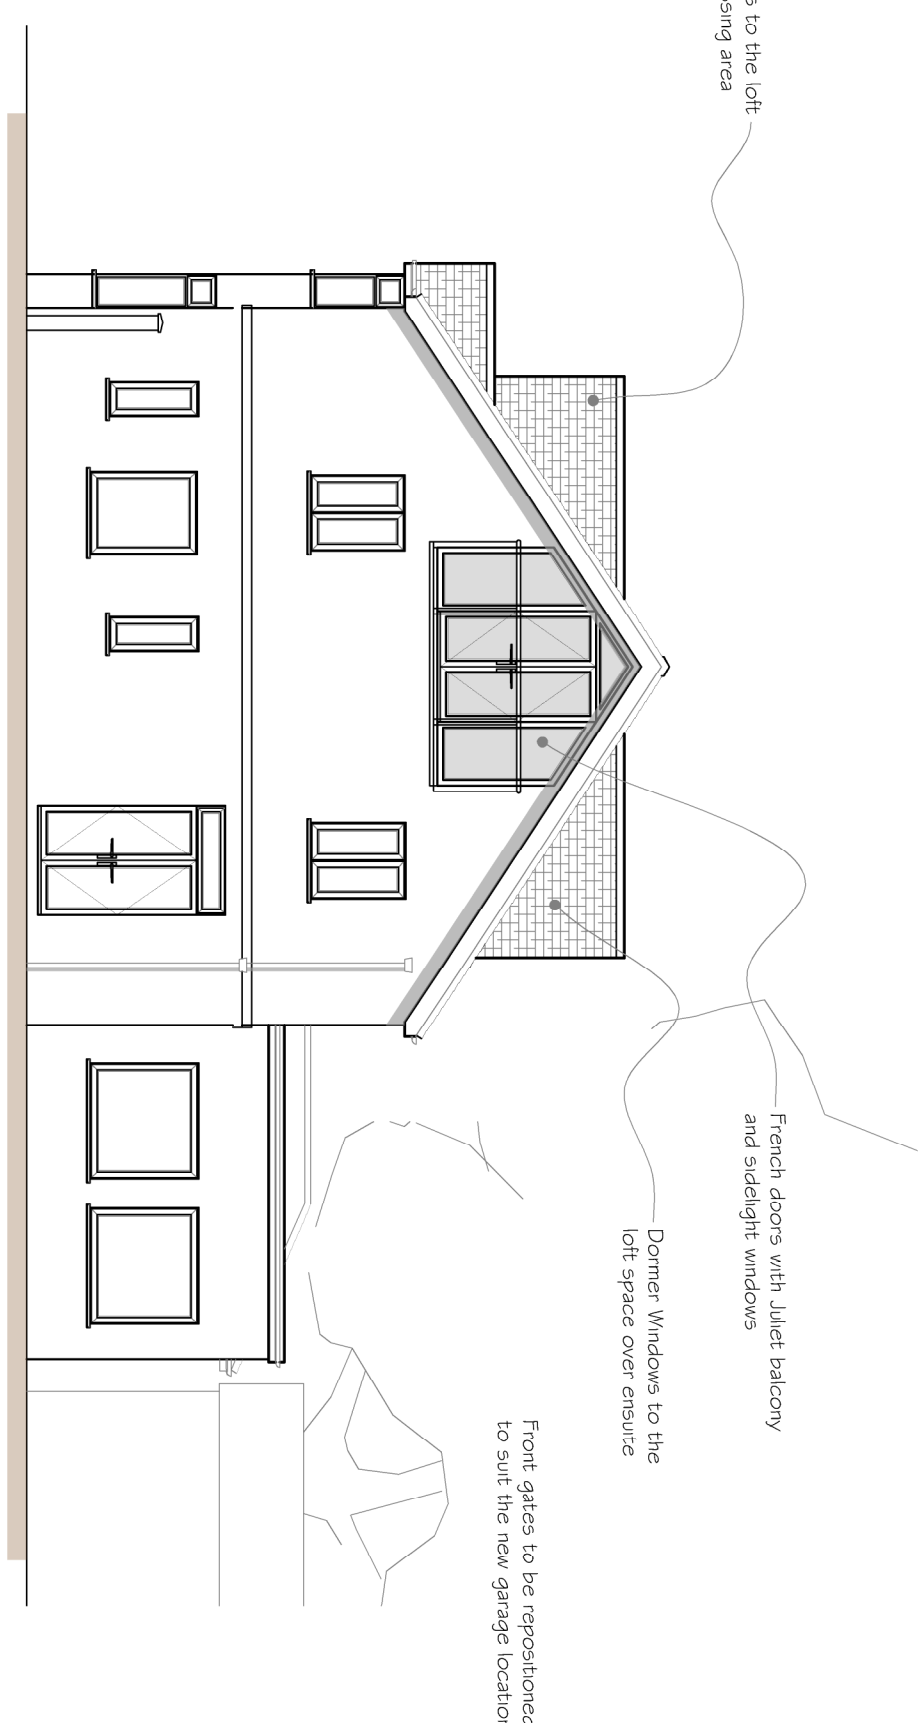
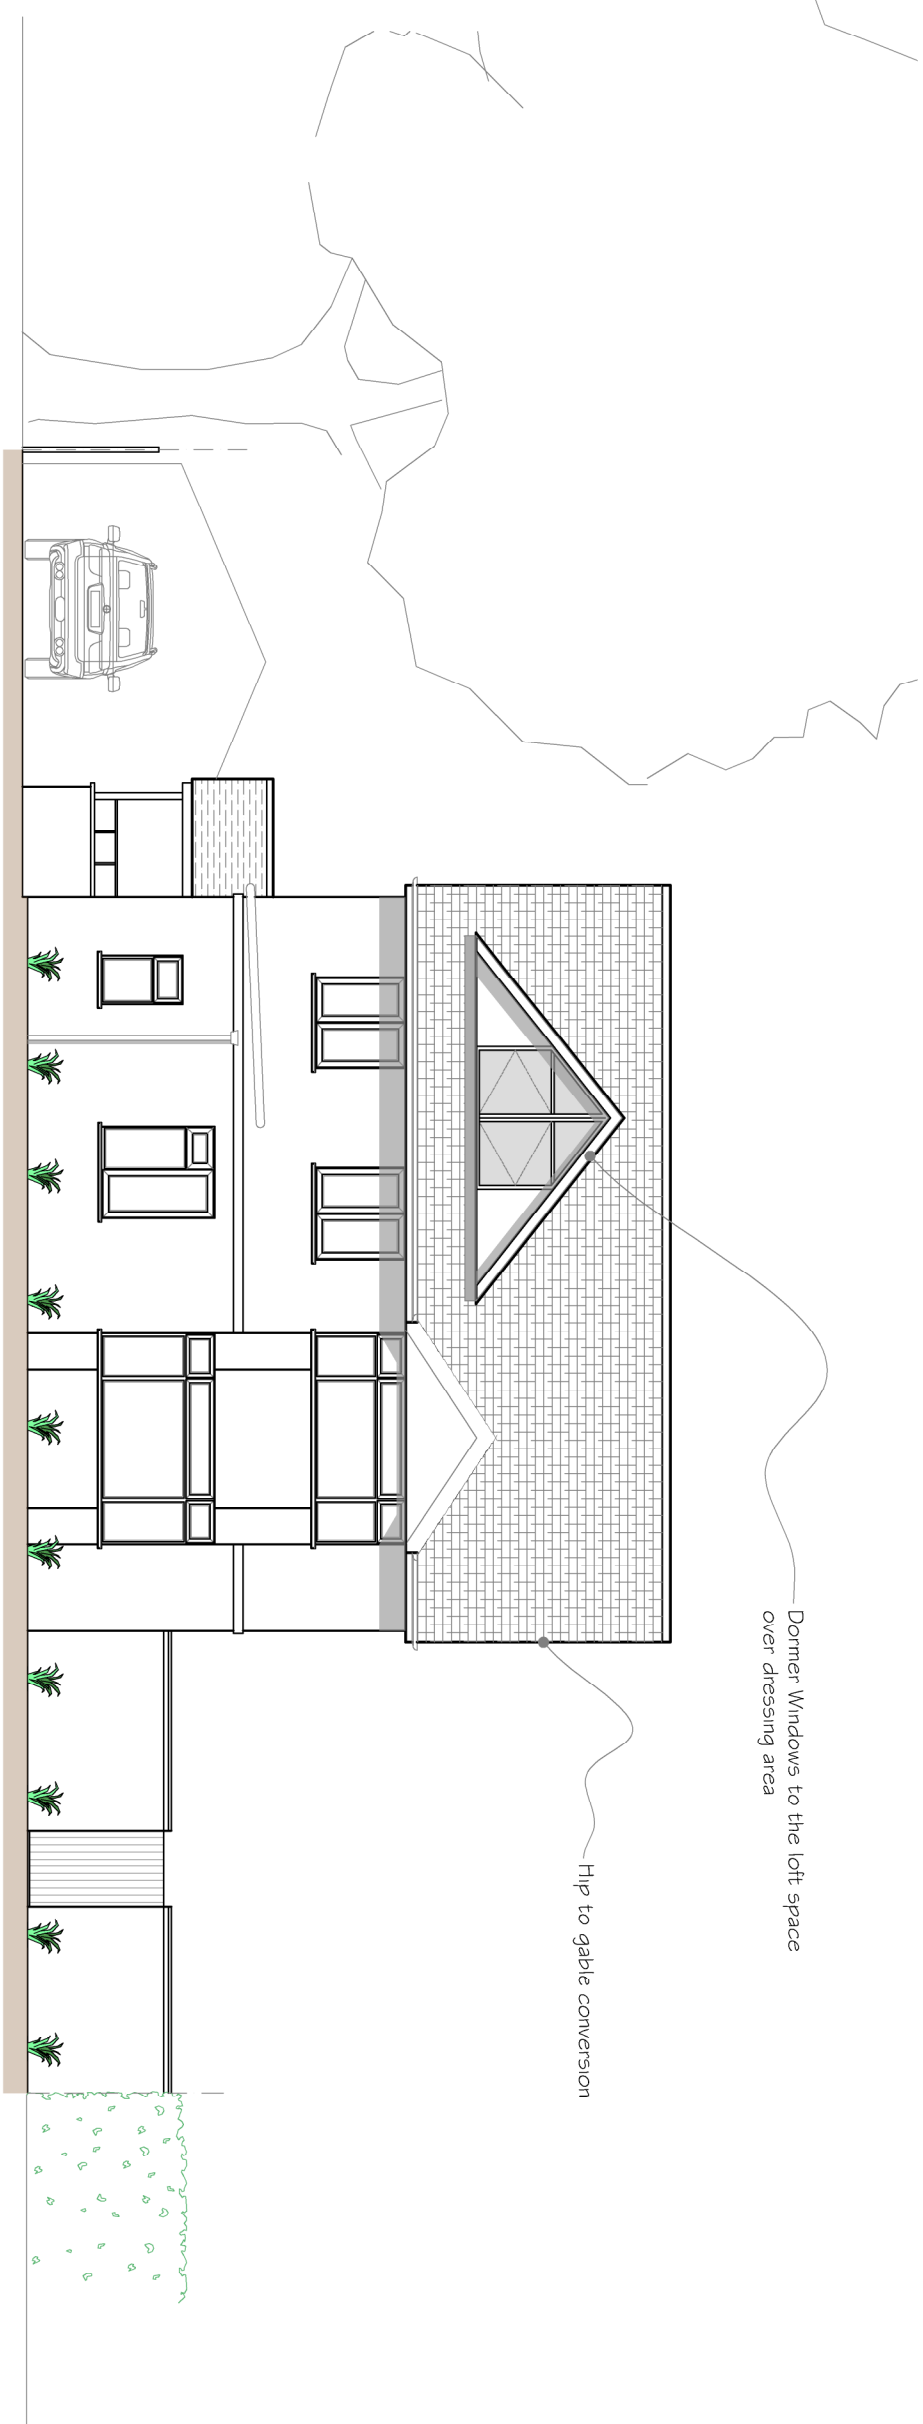
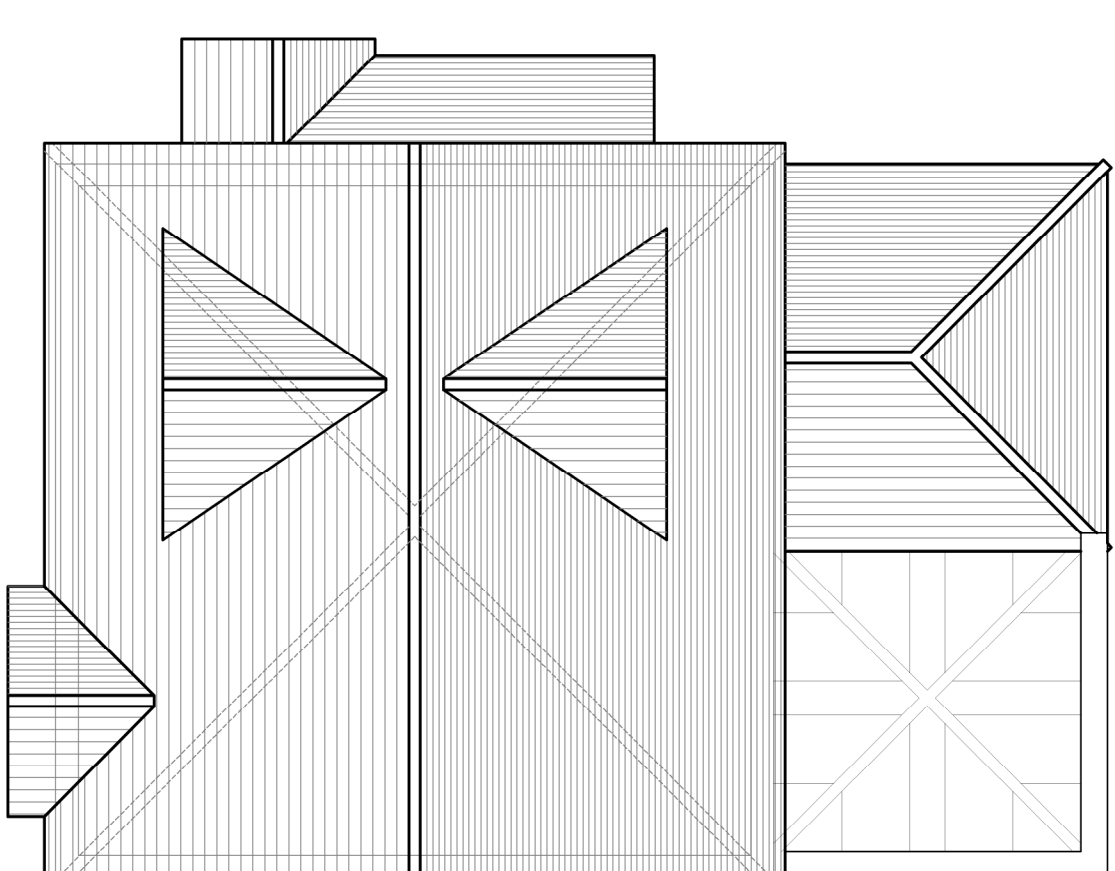
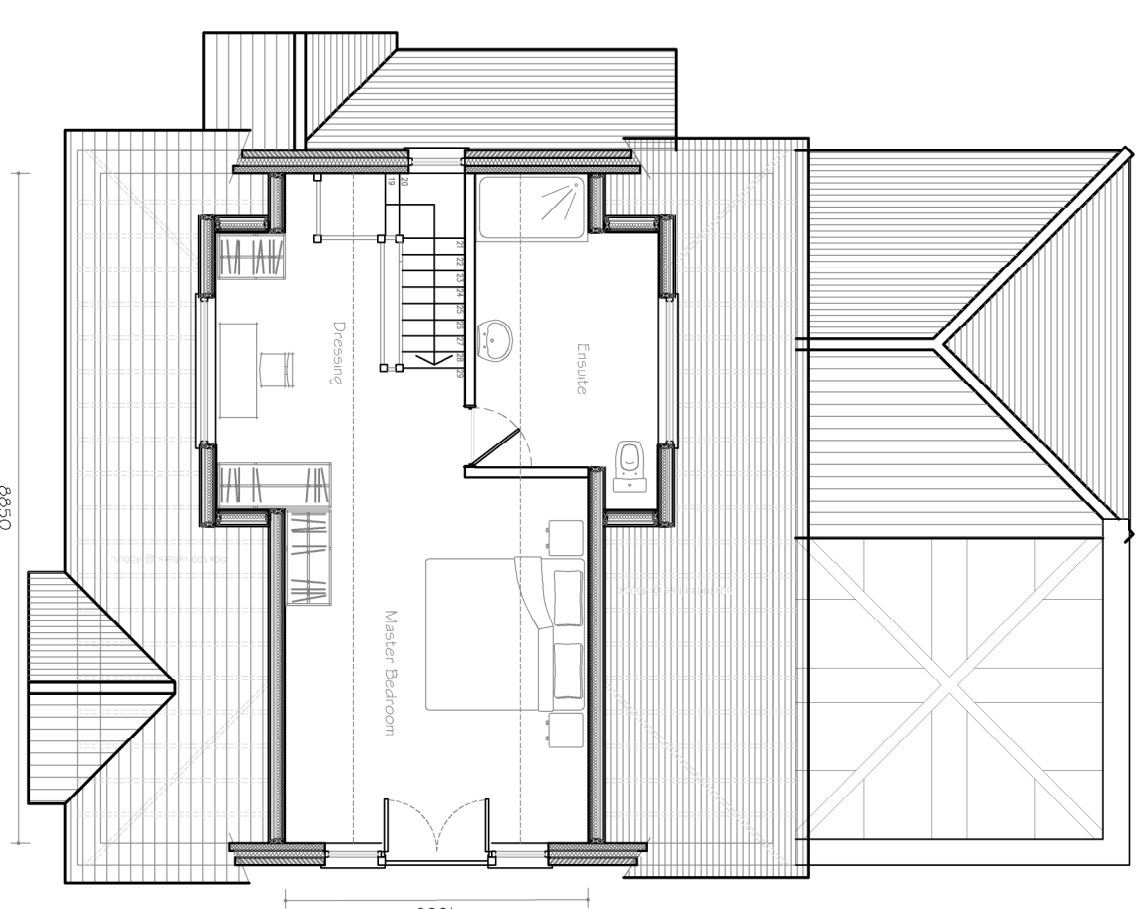
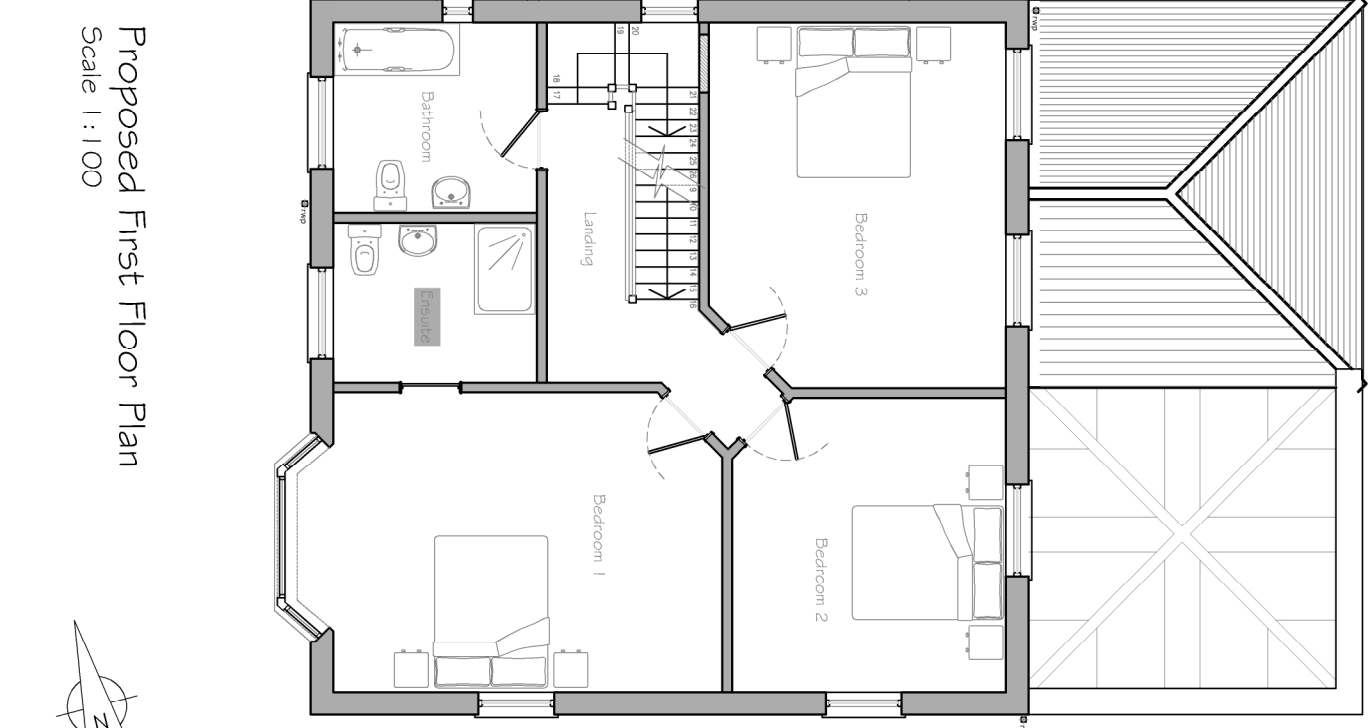


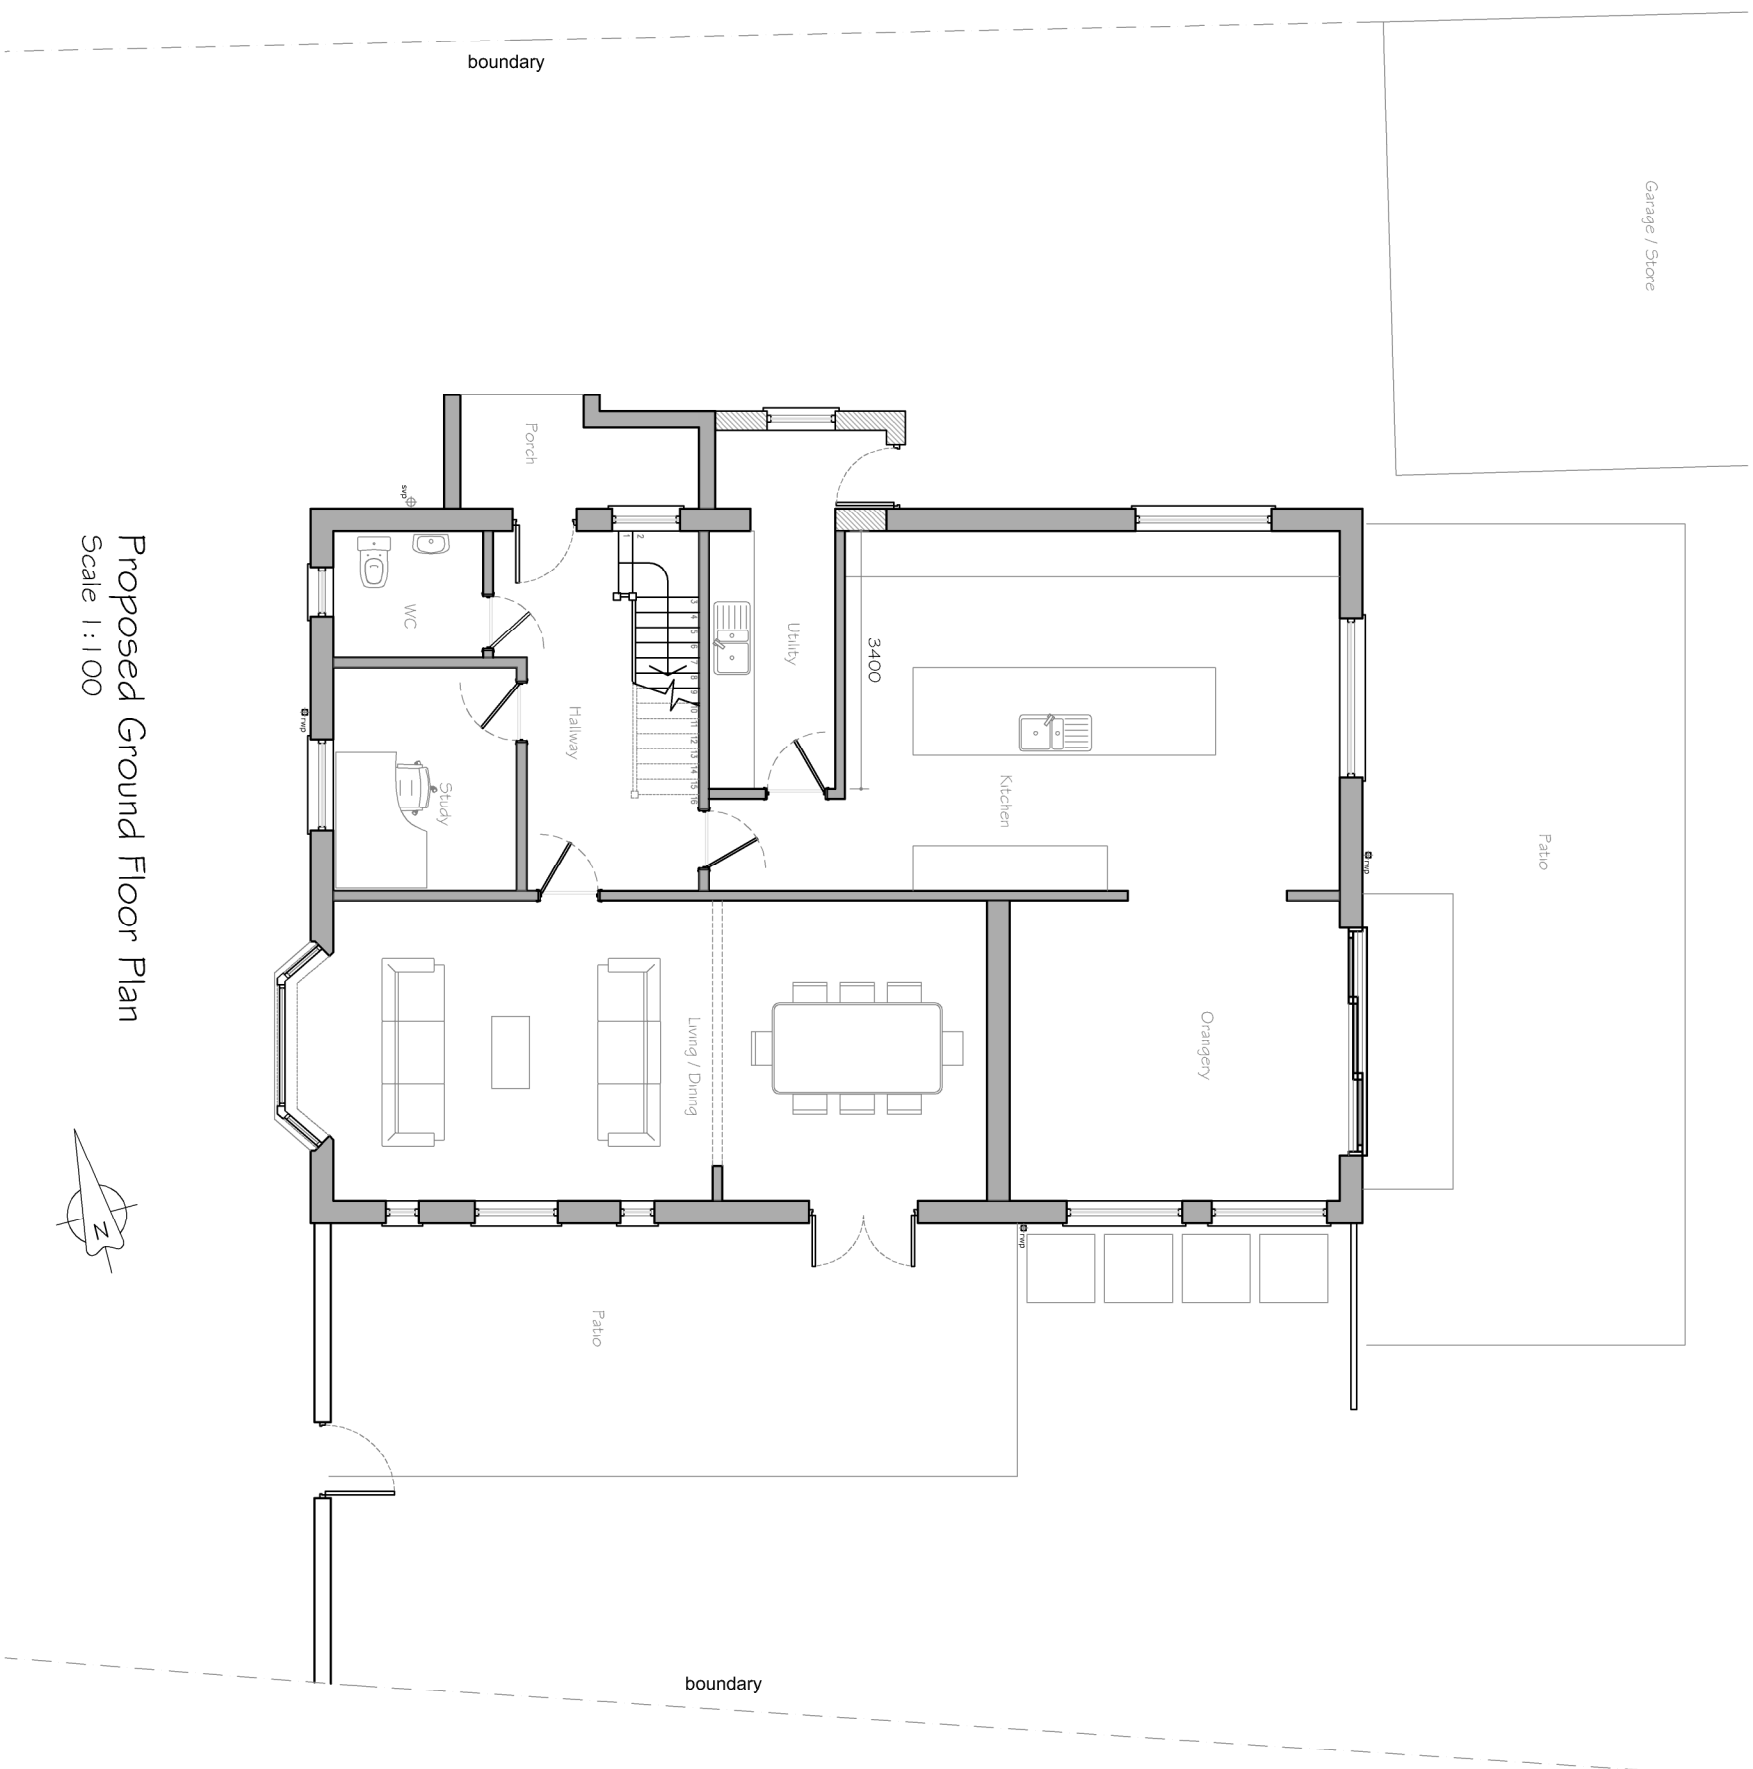

Proposed East Elevation (rear)
Scale 1:100

Proposed North Elevation (side)
Scale 1:100

Proposed Block Pla
Scale 1:500

		CLIENT		PROJECT		TITLE	
		Mr & Mrs Waller		Alterations to 21 Bound Lane Hayling Island		Proposed Plans and Elevations	
						 FD Drawn 146 25C Southdown Road Horsham, Hampshire PO8 8ET Email: sales@fd.co.uk Web: www.fdesign.co.uk Tel: 02039 006 406 Mob: 07810 518 833	
A Revised plan reflecting discussions about garage location		01/09/23		MD		Drawing No: 20.331.101	
Rev Description		Date		Pn		Scale: 1:100@A1 Drawn by: MD	
Elevations						Date: 01/JAN/2023	
PLANNING						Drawn by: MD Date: 01/JAN/2023 © copyright reserved	