




Existing South Elevation (Scale 1:100)




Existing East Elevation (Scale 1:100)




Existing North Elevation (Scale 1:100)

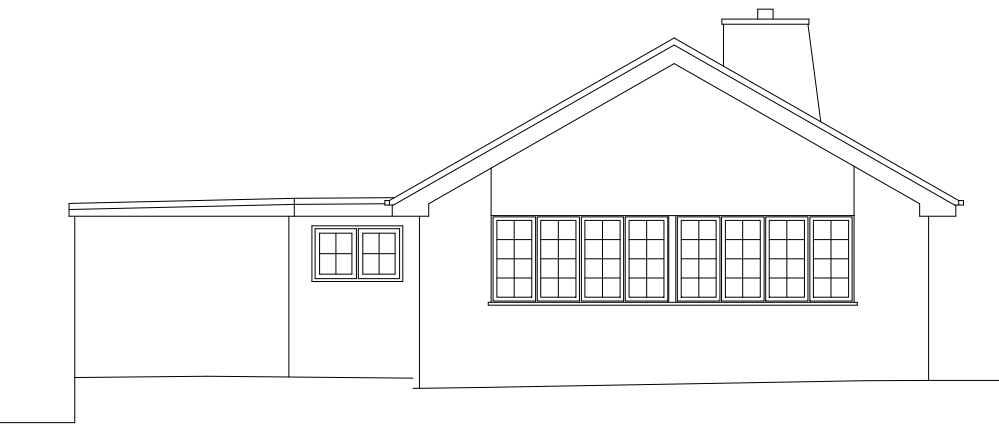


Existing West Elevation (Scale 1:100)

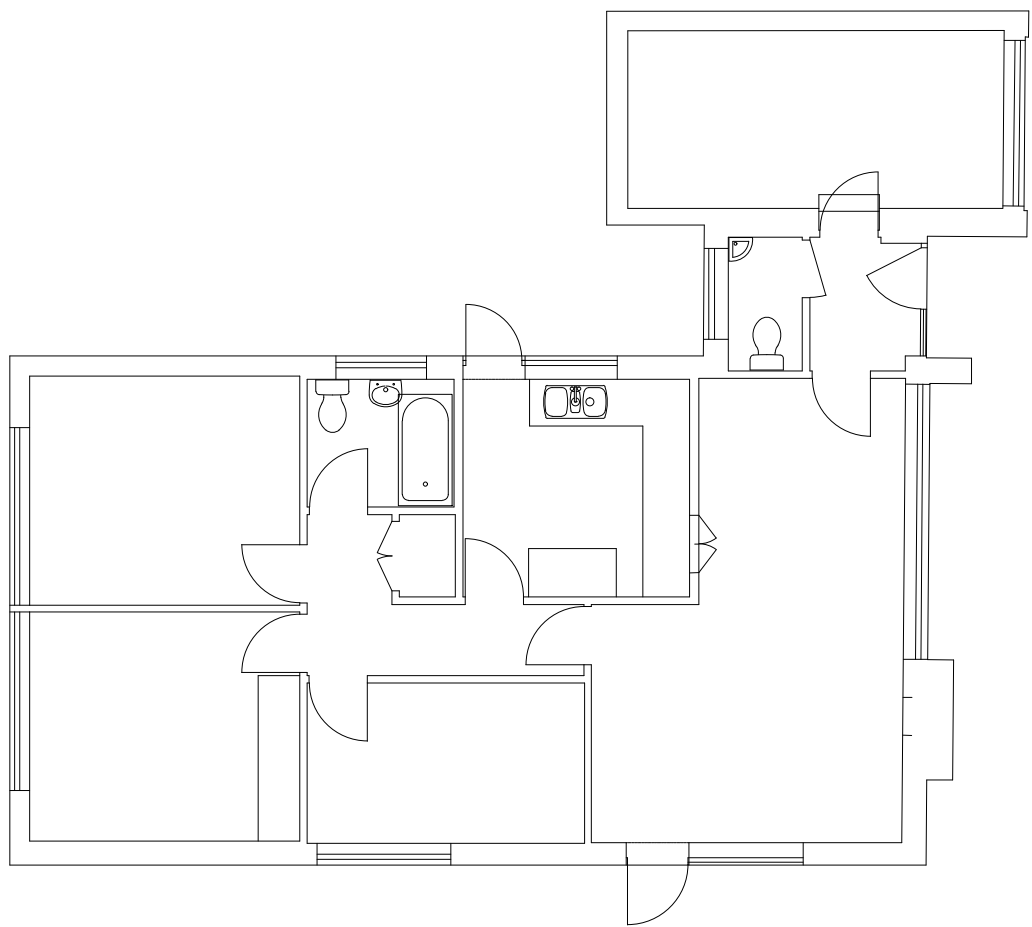

Existing Ground Floor Plan (Scale 1:100)

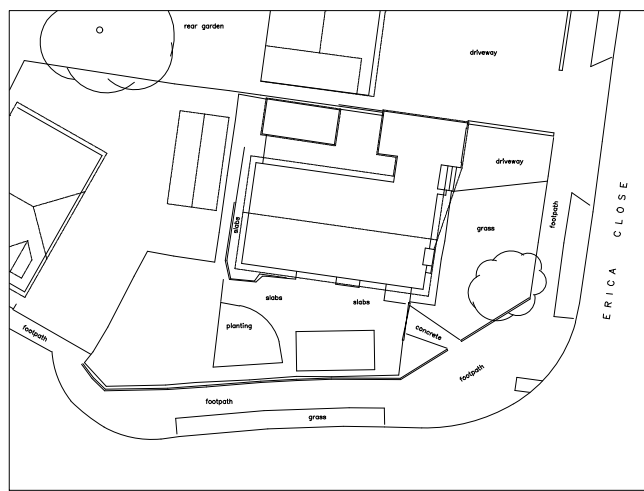

Existing Site Plan (Scale 1:500)

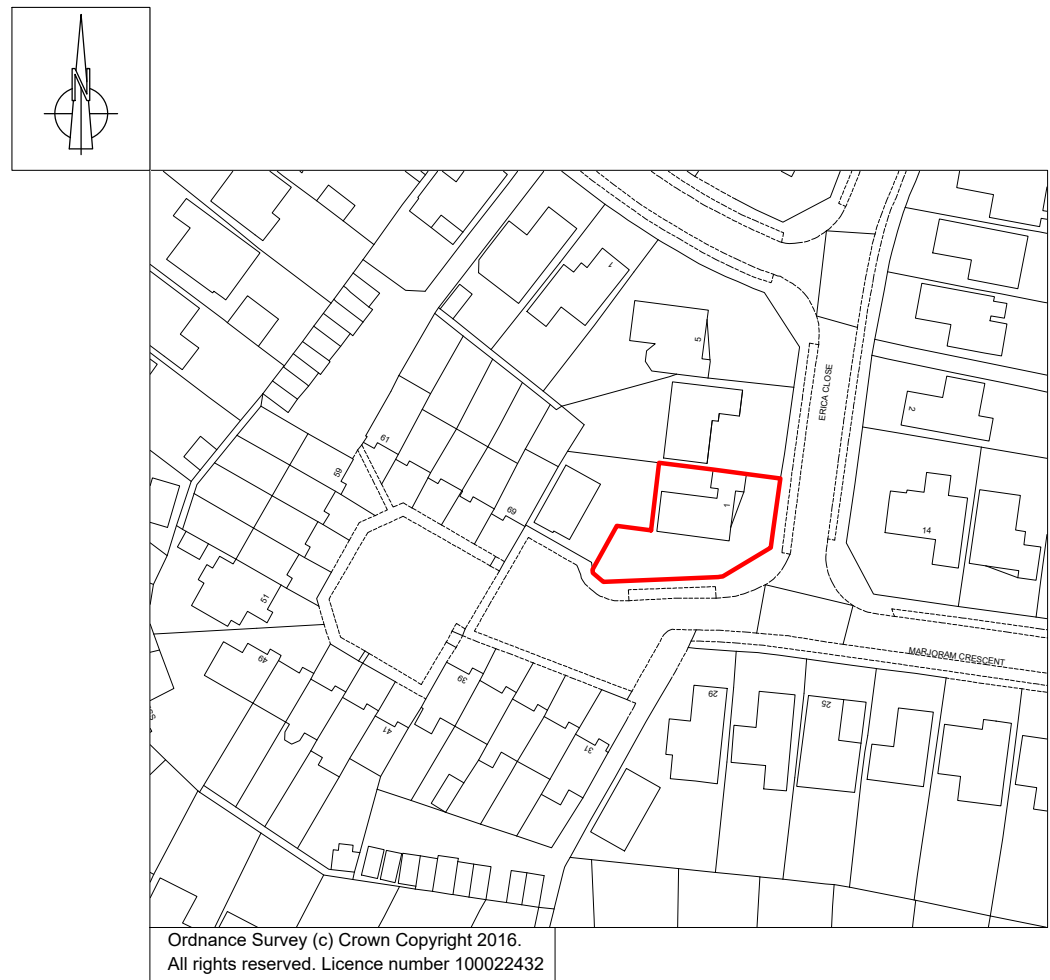

Ordnance Survey (c) Crown Copyright 2016.
All rights reserved. Licence number 100022432

Location Plan (Scale 1:1250)



Proposed South Elevation (Scale 1:100)




Proposed East Elevation (Scale 1:100)




Proposed North Elevation (Scale 1:100)




Proposed West Elevation (Scale 1:100)

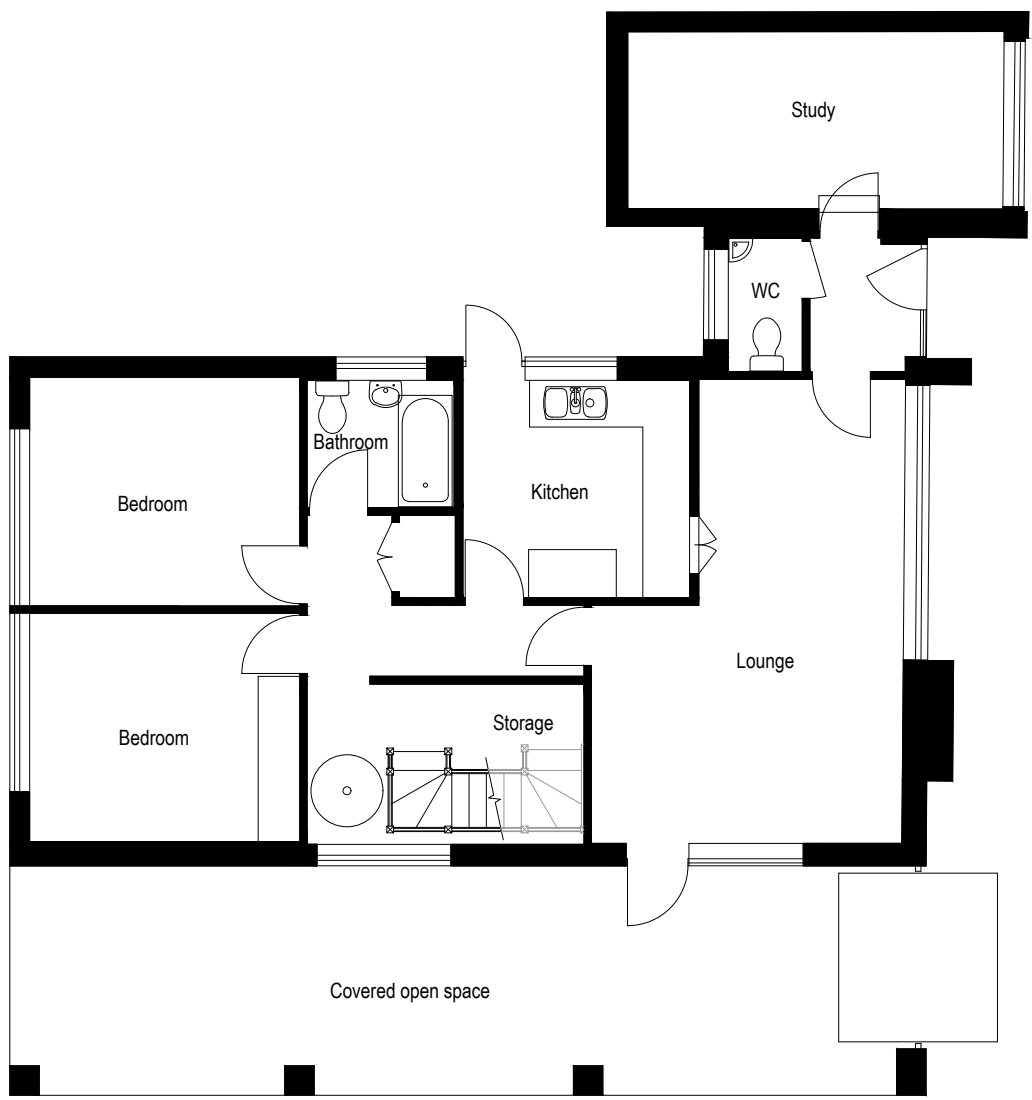


Proposed Ground Floor Plan (Scale 1:100)

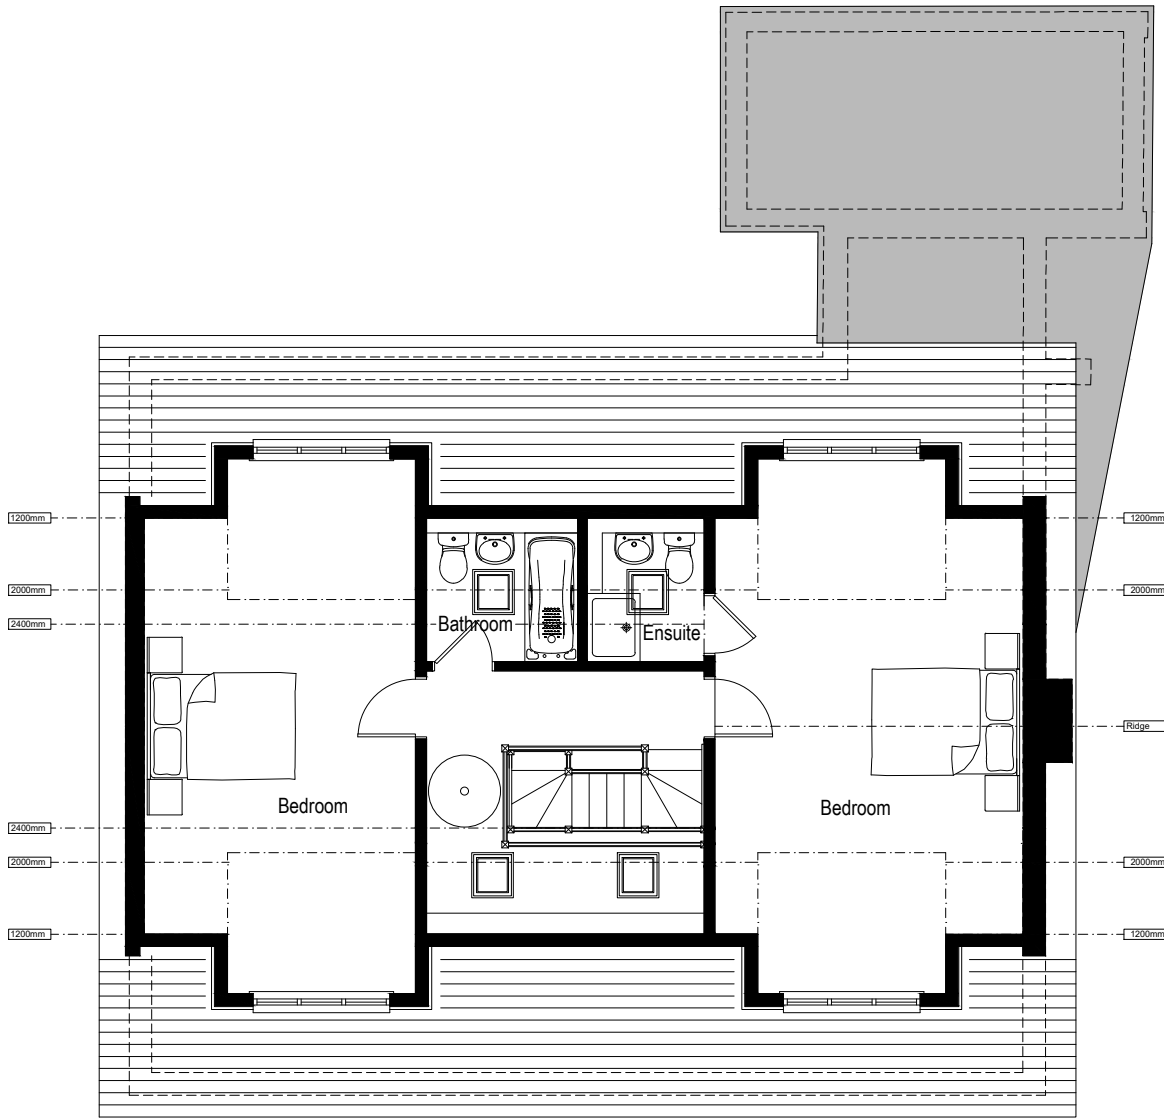




Proposed First Floor Plan (Scale 1:100)

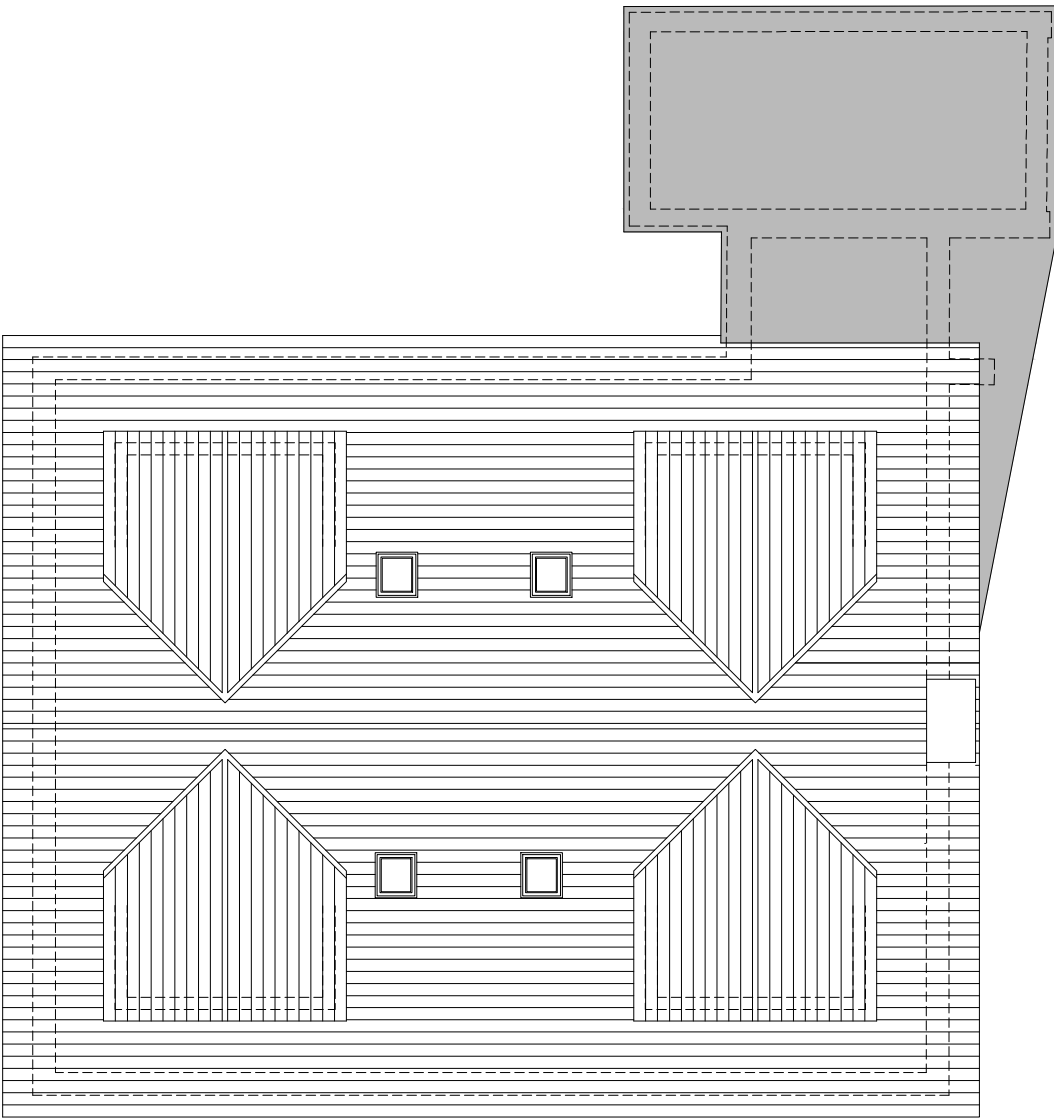

Proposed Roof Plan (Scale 1:100)

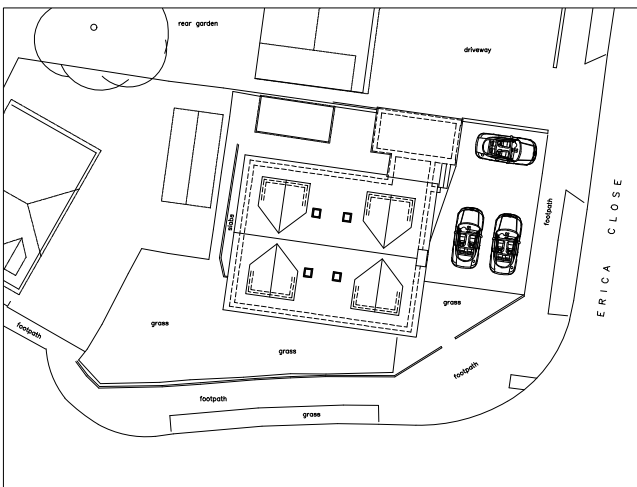

Proposed Site Plan (Scale 1:500)

   

Revisions:
A - Amended in accordance with Clients comments - 06.03.2023

CLIENT Mr A Todd		
SITE 1 Erica Close, Cowplain		
TITLE Planning - Existing & Proposed		
SCALE Varies (A1)	DRAWING NO. KALO-0289-100	REVISION A
DATE March 23		
DRAWN PDB	CHECKED PDB	
Kalotec Limited, Camo Hall, Fareham, Hampshire, PO16 8AB Telephone: 01329 227 424 Email: info@kalotec.co.uk Website: www.kalotec.co.uk		
COPYRIGHT © KALOTEC LIMITED		