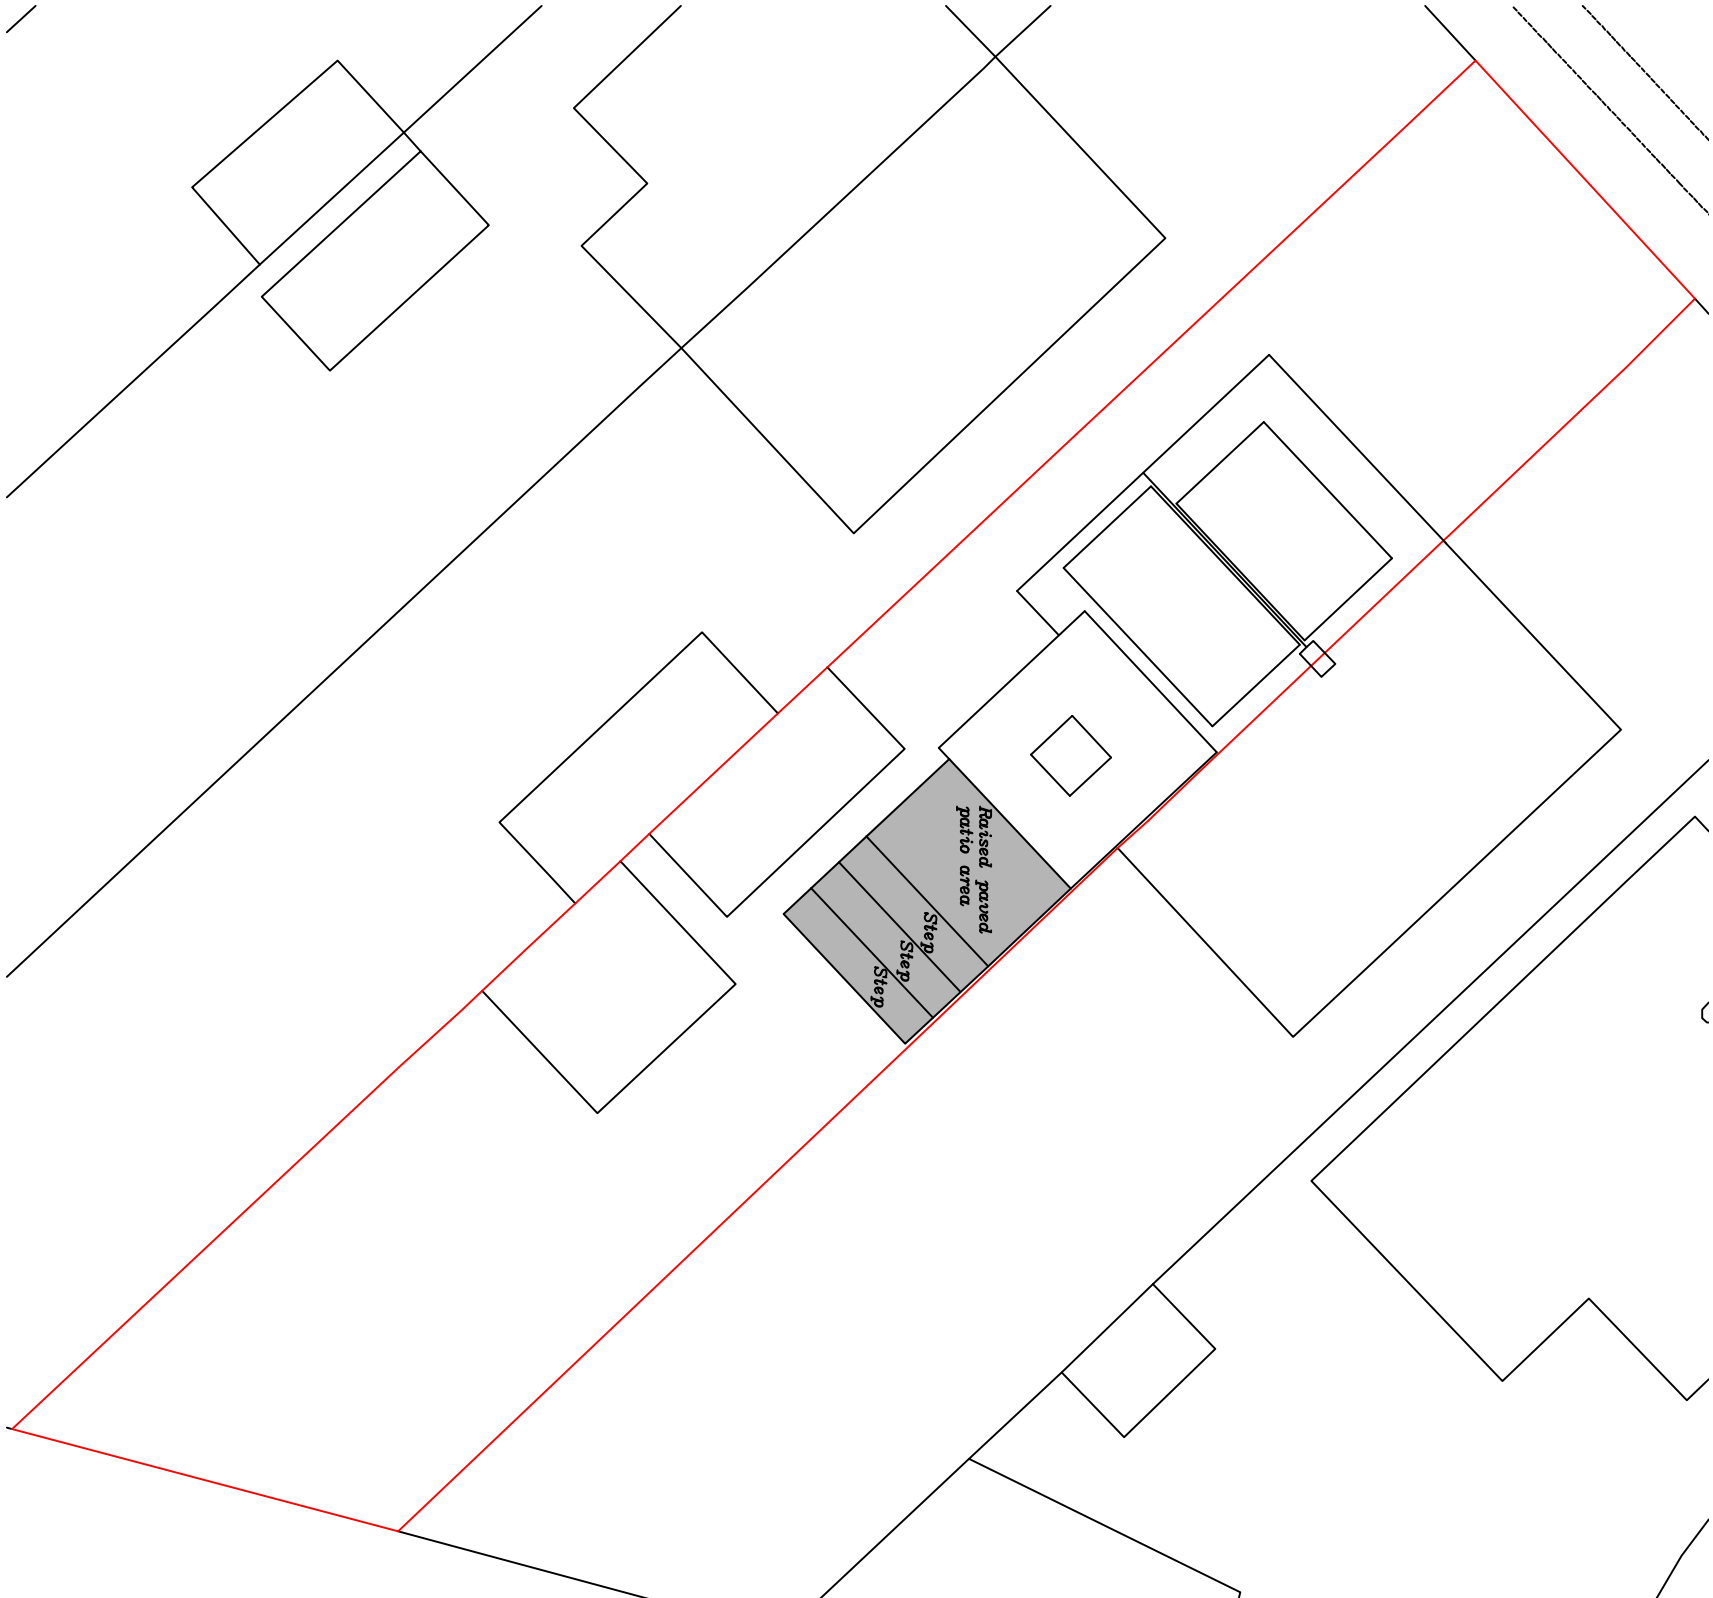


NB
(1) FIGURED DIMENSIONS MUST BE TAKEN IN PREFERENCE TO SCALED DIMENSIONS AND SITE DIMENSIONS ARE TO BE CHECKED BEFORE WORK IS PUT IN HAND.
(2) OS MAP DATA REPRODUCED UNDER LICENCE NUMBER 100022432

Rev:-	Description:-
	Date:-

Project:-
38 SILVERDALE DRIVE
WATERLOOVILLE
PO7 6DN

Title:-
PROPOSED SITE PLAN

Scale:-
1:200 @ A3

Date:- 07.11.22	Dwg No:- 200	Rev:-
--------------------	-----------------	-------

Scale 1:200 @ A3