

South-East Elevation




North-West Elevation

0 500 1000 1500 2000 2500 mm  
Scale 1:100



North-East Elevation

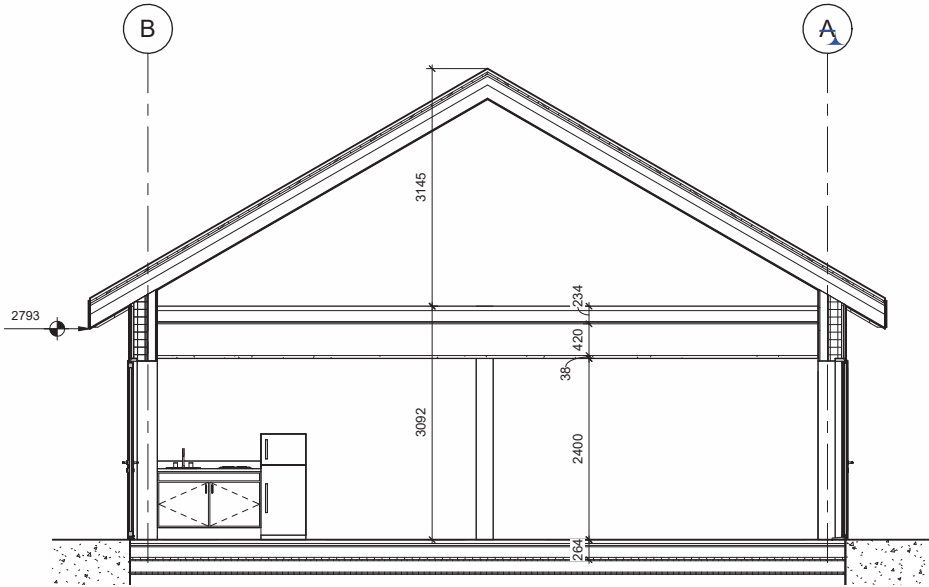

|     |          |                         |     |     |
|-----|----------|-------------------------|-----|-----|
| P03 | 03/04/23 | AMENDED FOR COMEMT      | HGC | TI  |
| P02 | 28/03/23 | AMENDED FOR COMEMT      | HGC | TI  |
| P01 | 23/03/23 | ISSUED FOR CONFIRMATION | TI  | RS  |
| Rev | Date     | Ammendments             | By  | Chk |

Drawing Status:  
**PRELIMINARY**



Rollalong Ltd.  
Woolbridge Industrial Park,  
Three Legged  
Cross,  
Wimborne, Dorset.  
BH21 6SF  
www.rollalong.co.uk

Project Title:  
**MDL MARINAS**

Drawing Title:  
**ELEVATIONS & SECTION A-A  
Proposed Extension**

|                                              |                                                       |                             |
|----------------------------------------------|-------------------------------------------------------|-----------------------------|
| Contract No.:<br><b>682418</b>               | Project / Production No.:<br><b>682418-MDL-GS-RLG</b> | Rev.<br><b>P03</b>          |
| Drawing No.:<br><b>683418-MDL-GS-RLG-004</b> | Date:<br><b>09/12/2022</b>                            | Scale:<br><b>1:100 / A3</b> |
| By:<br><b>TI</b>                             | Checked:<br><b>RS</b>                                 | Approved:<br><b>RS</b>      |