


This drawing is for Client Approval only.


All measurements are to be checked on-site for validation and authenticity with layouts indicative only

No amendments or copies are to be produced without prior consent from Rapleys LLP. Do not scale from drawing

Rev	Date	Revision

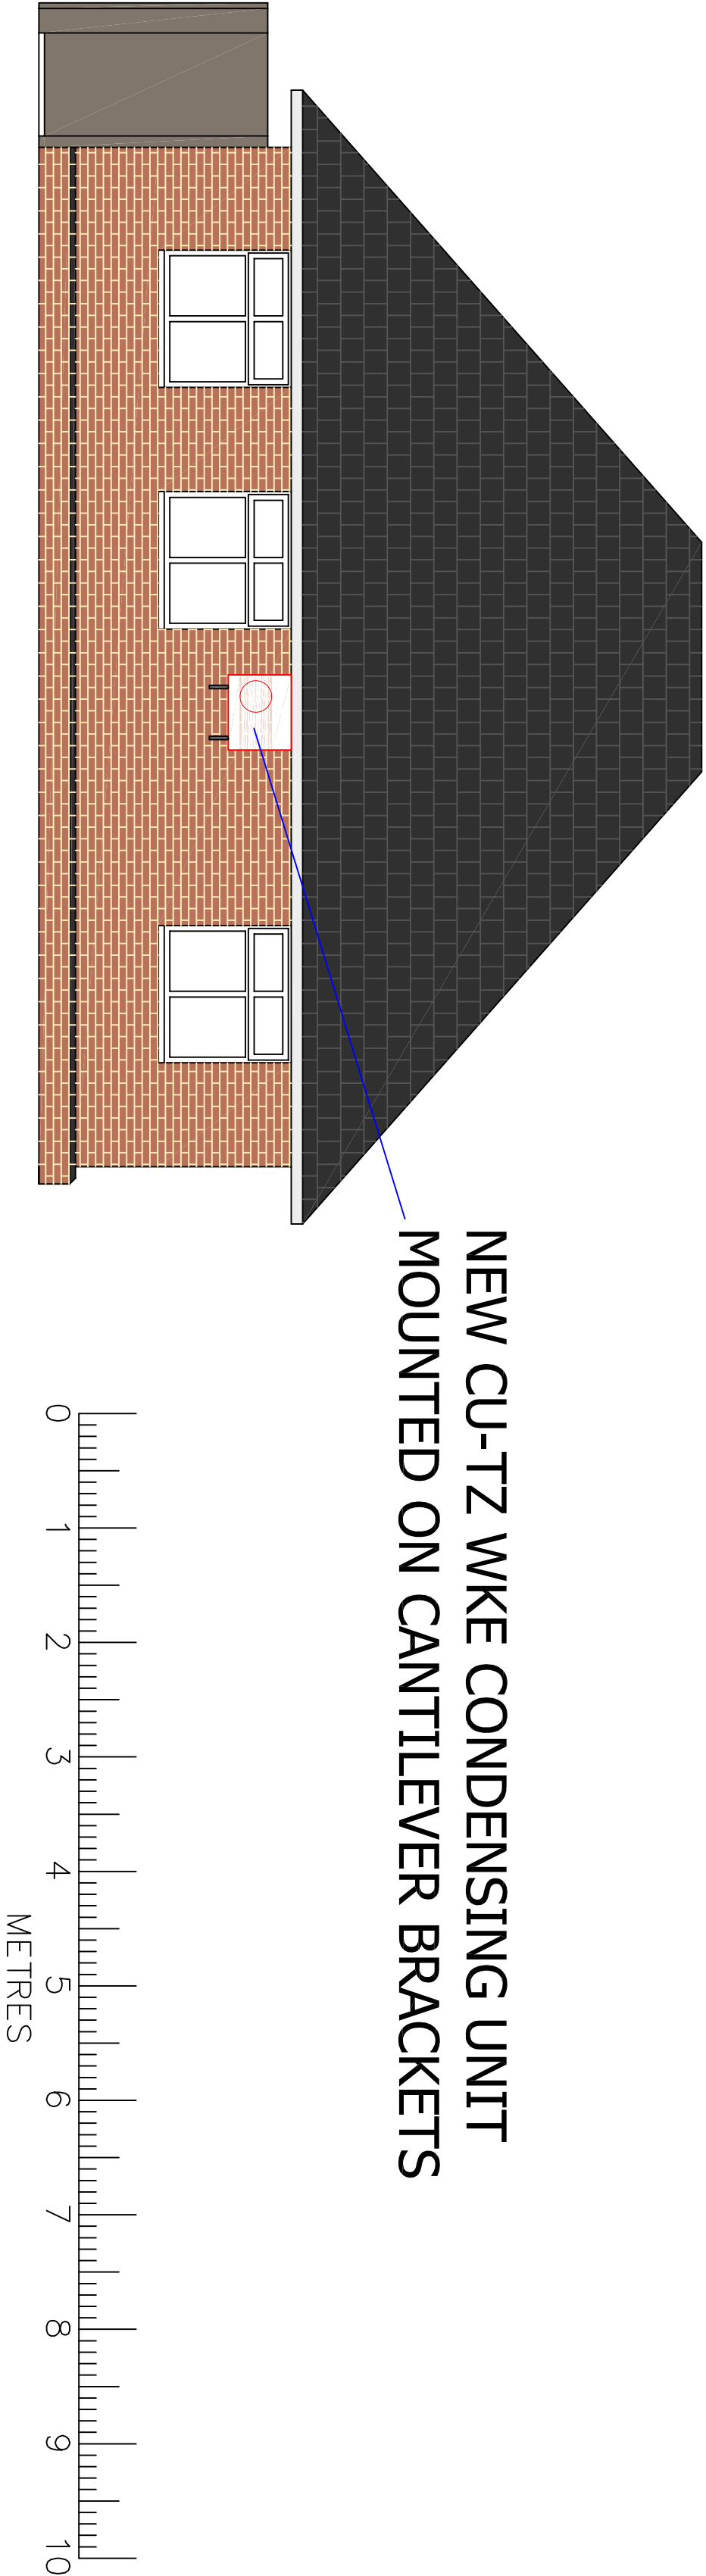

South Elevation

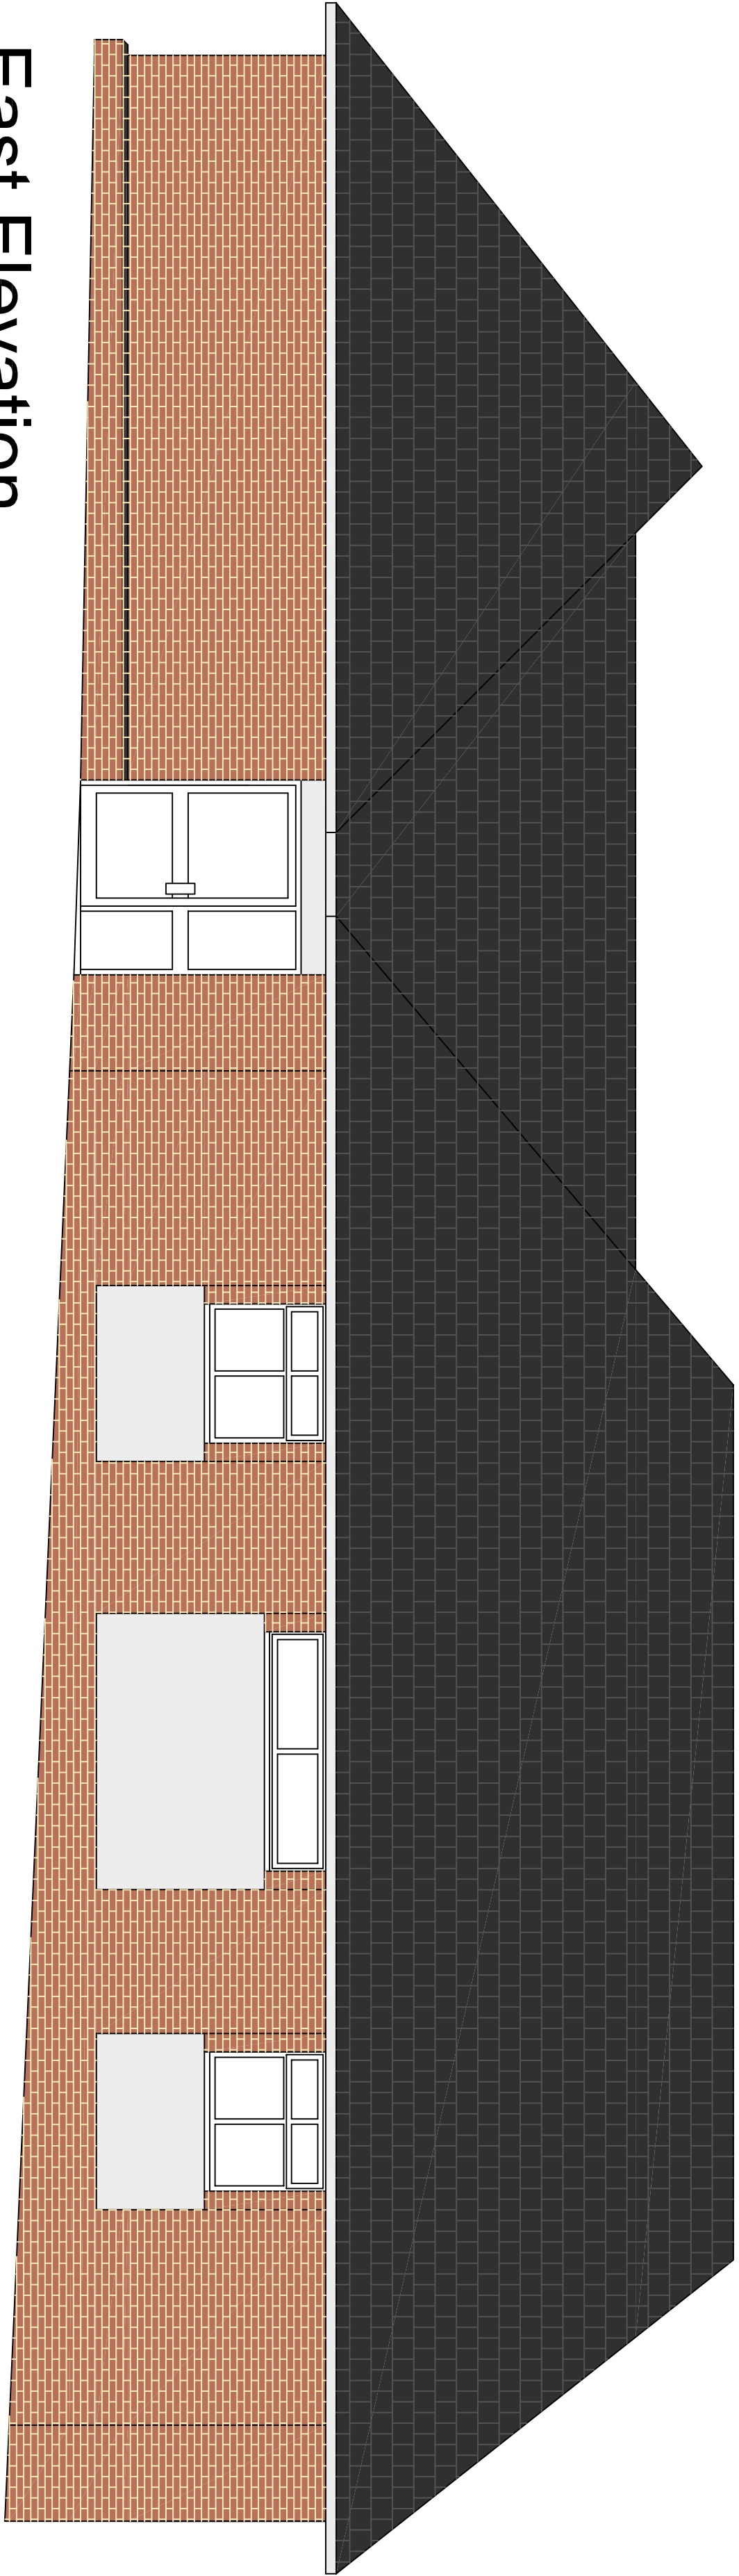

East Elevation

Client

Job Title
Riversbrook Veterinary Practice, Cliff Lane, Ipswich, IP3 0PQ

Drawing Title
Proposed Elevations Plans

Scale Date Drawn
1:50@A2 21st March 2023 YC



York House, York Street,
MANCHESTER M2 3BB
Tel: 0870 777 6292 www.rapleys.co.uk

DRAWING NO. PEP01-HV54A