
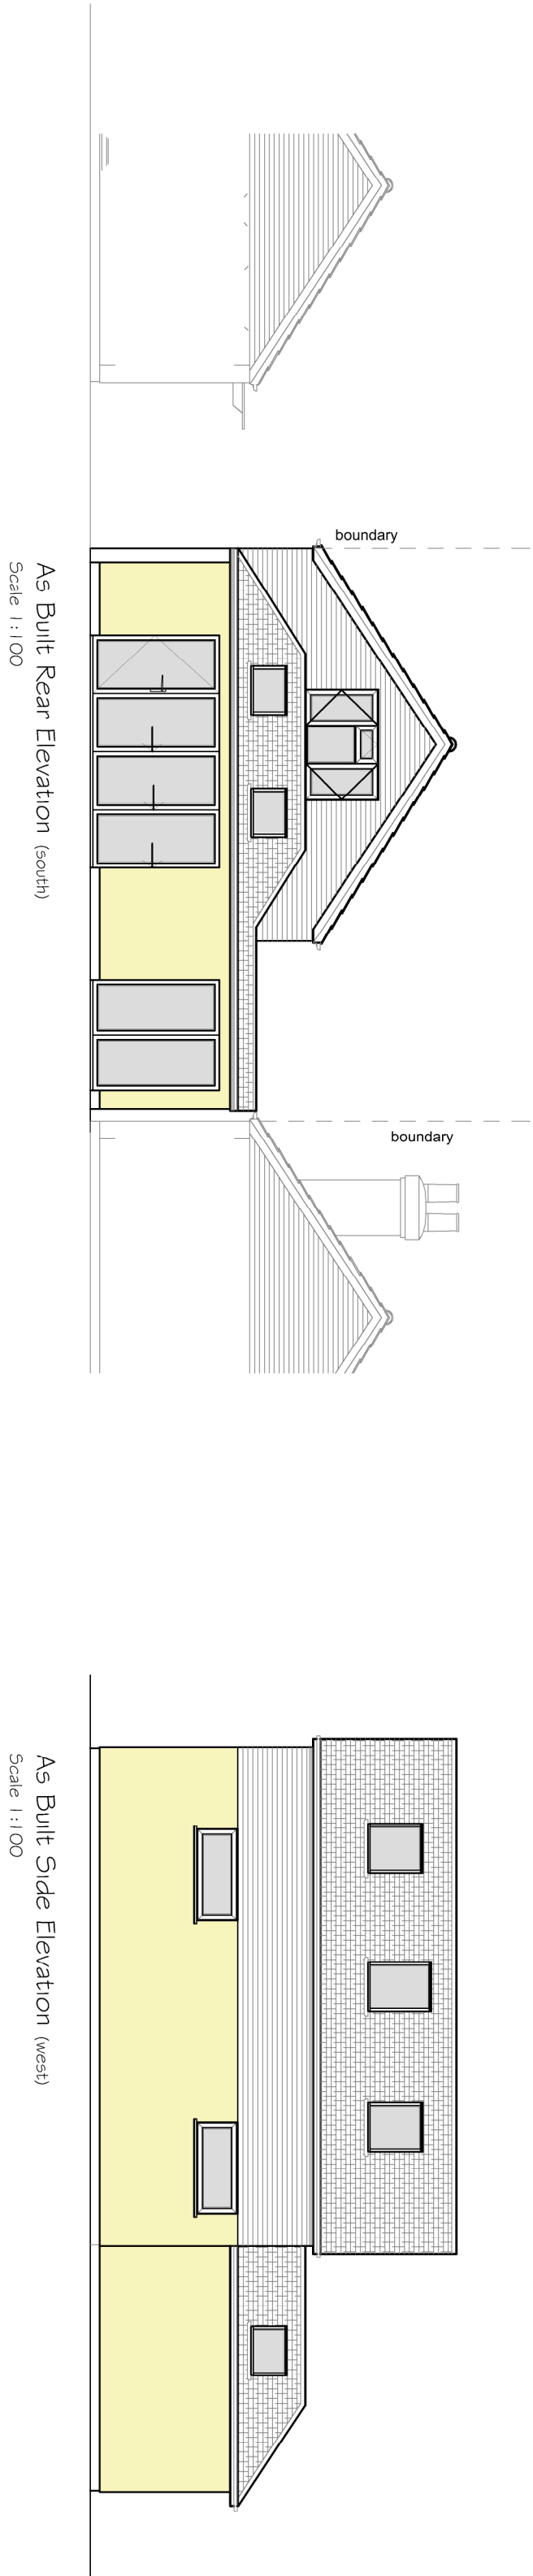
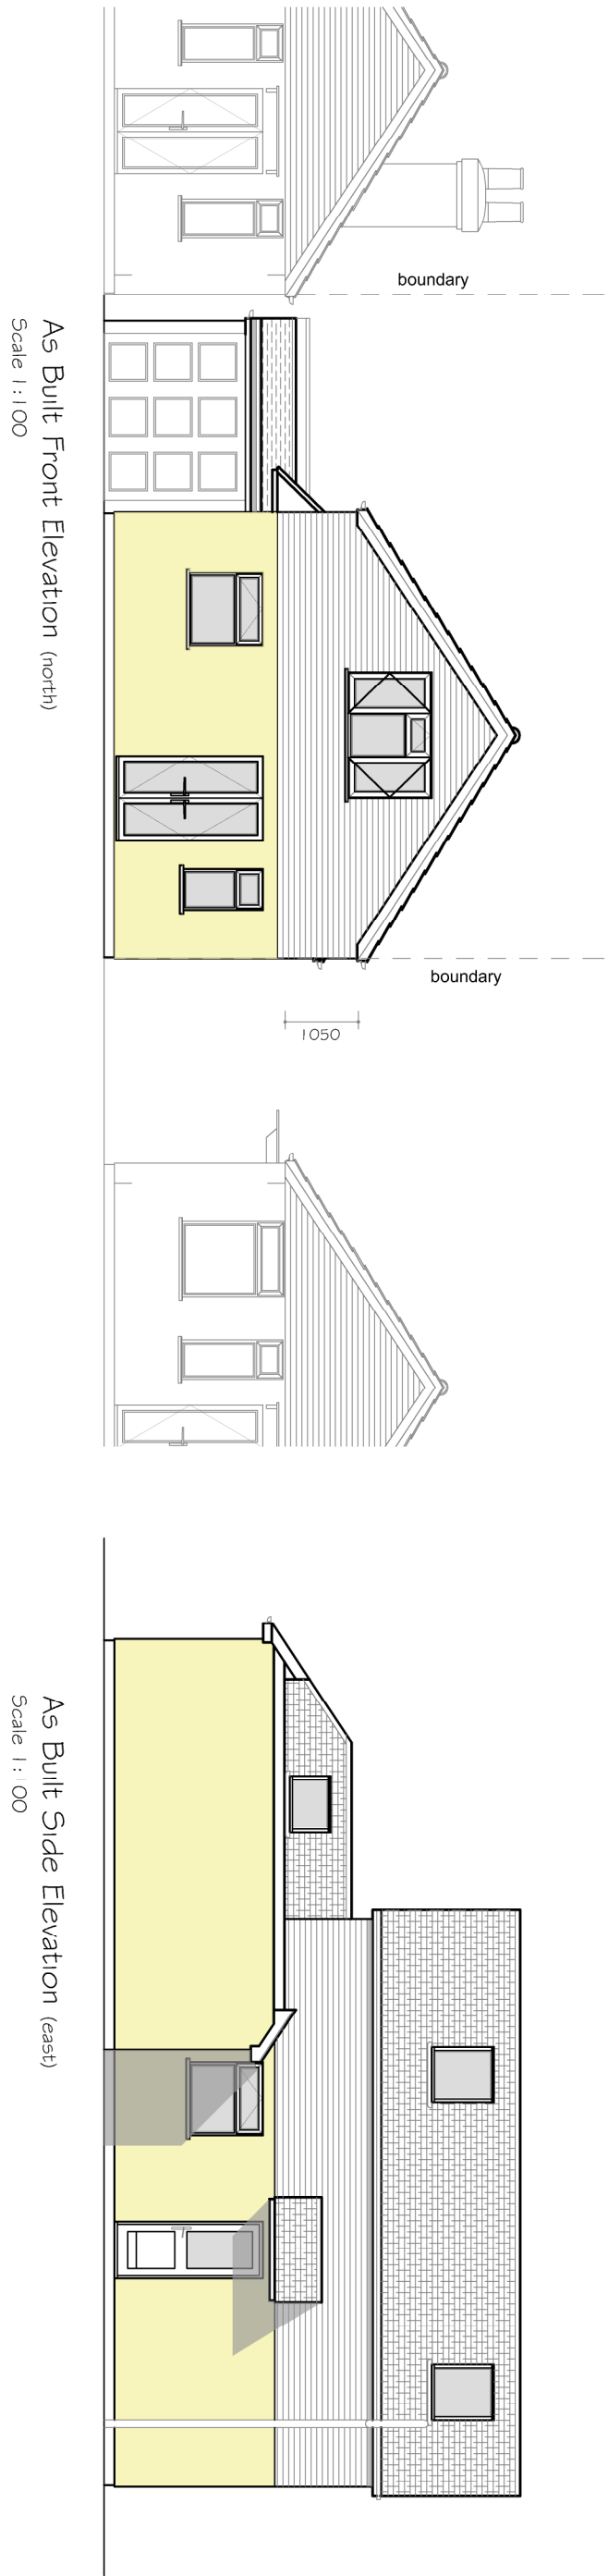


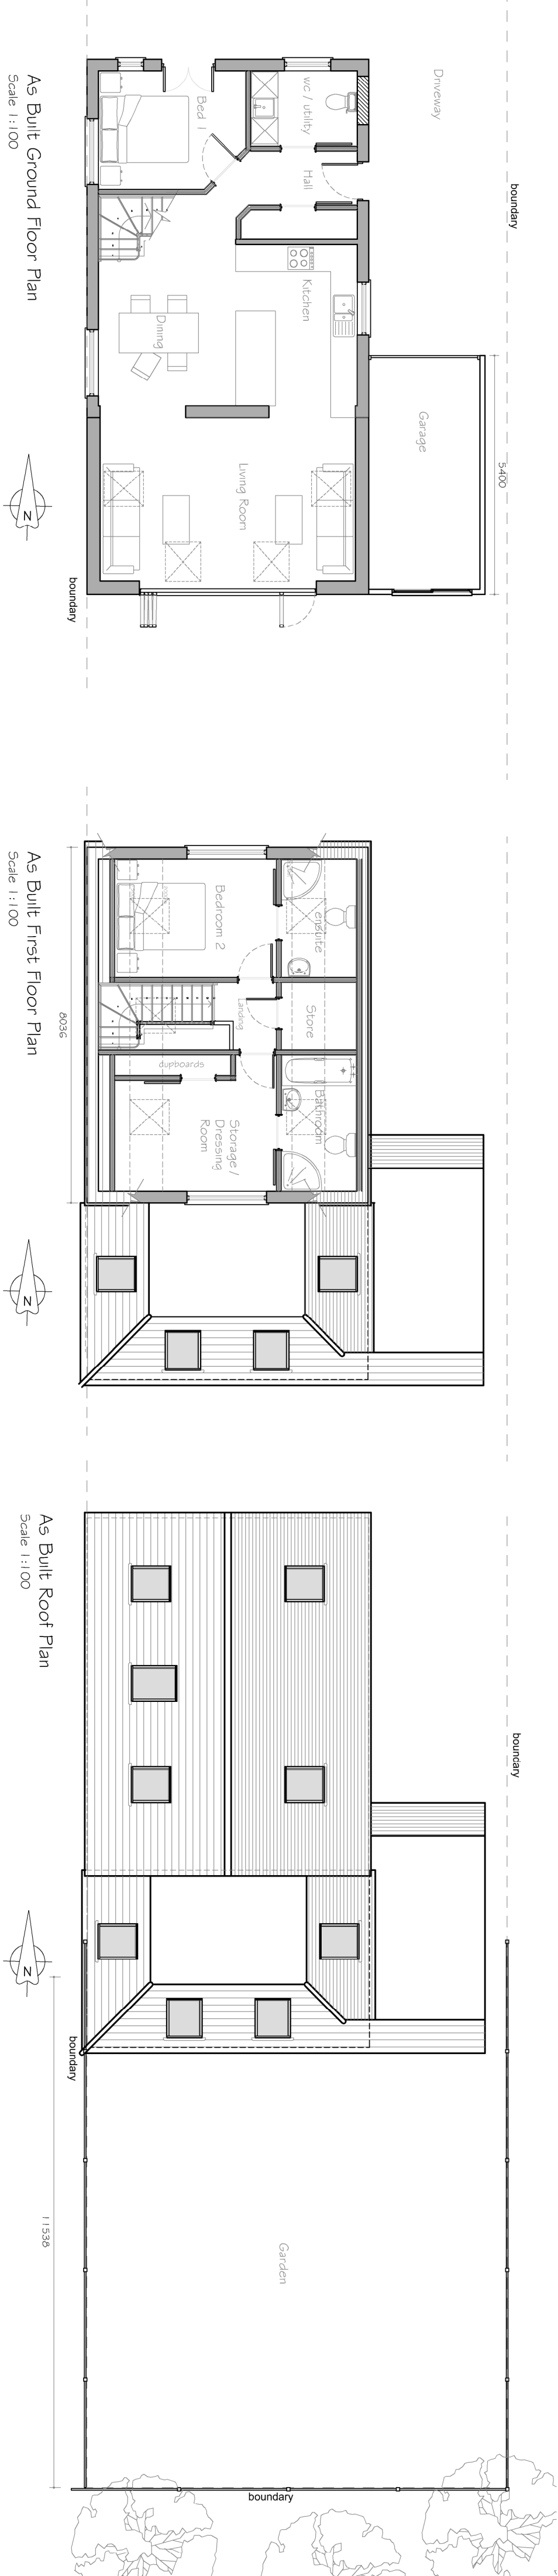

		CLIENT		PROJECT		TITLE			
		Mr Tattersall		Alterations under Permitted Development to 37 North Crescent Hayling Island Hants PO11 9LR		Existing and Proposed Floor Plans and Elevations			
C	As surveyed April 2023	20.04.23	MD						
B	As surveyed April 2023	17.04.23	MD						
Rev	Description	Date	PM						
REVISIONS									
AS_BUILT									
				IDraw Limited ©Copyright Reserved 2022.					
				Scale : 1:100@A2 Date : 0 APRIL22					
				Drawn by : MD		Drawing No: 18.235.AB100			
				Email : idraw@live.co.uk Web: www.idrawarchitecture.co.uk					
				Mob: 07810 518633 Tel: 02382 006 406					
				IDraw Ltd, 26 Southdown Road, Horndean, Hampshire, PO8 0ET					
									
				J K L M N P Q R S T U V W X Y Z					