



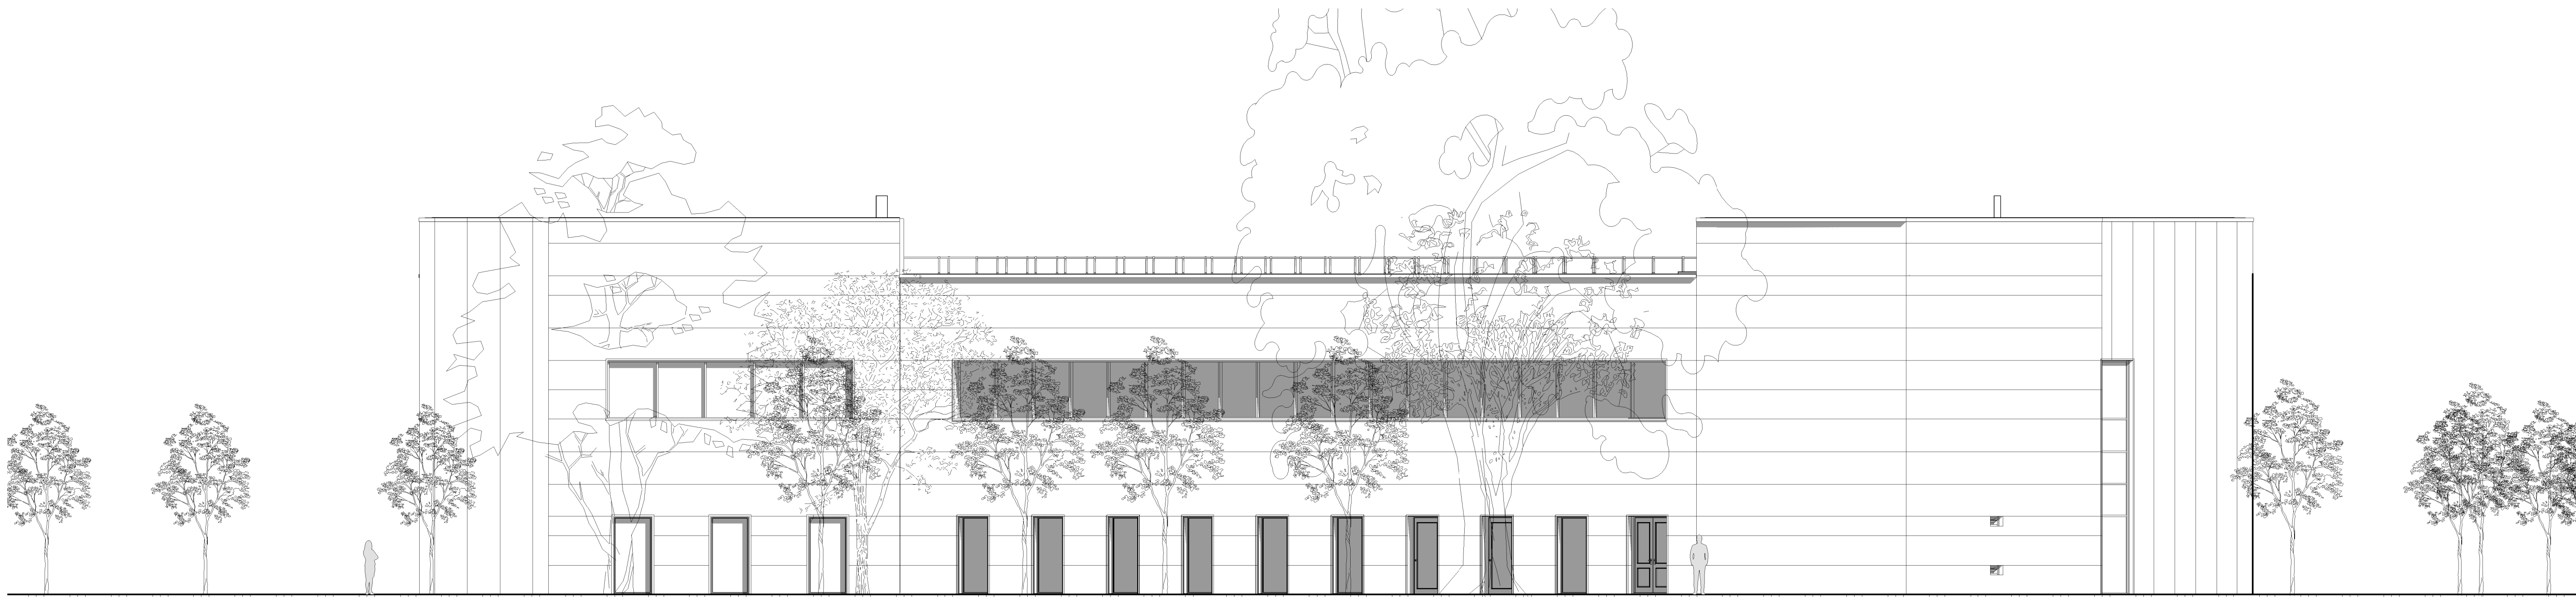

1 North East Elevation
1 : 100

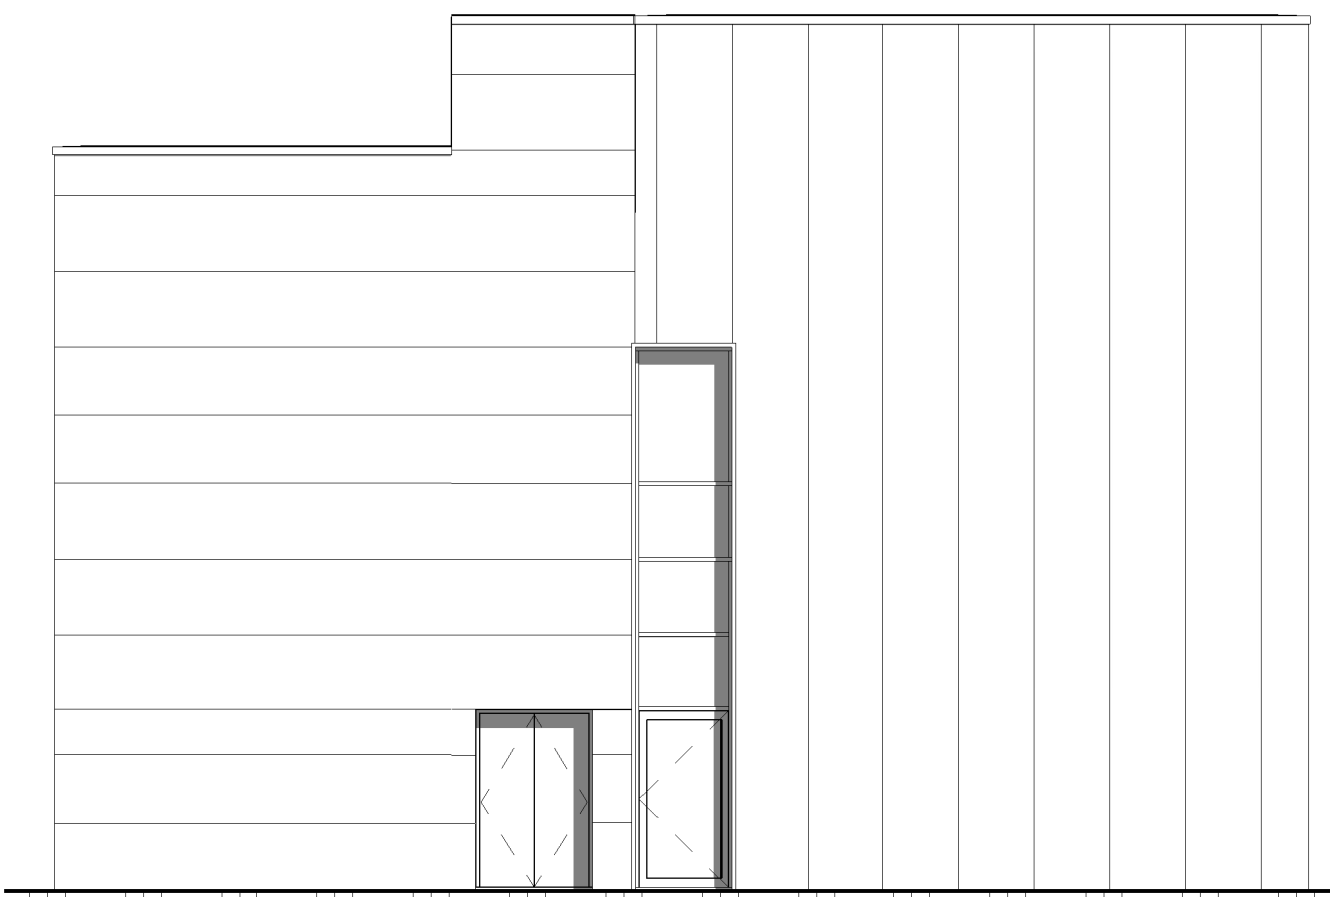


2 East Elevation
1 : 100



3 West Elevation
1 : 100



4 North Elevation
1 : 100

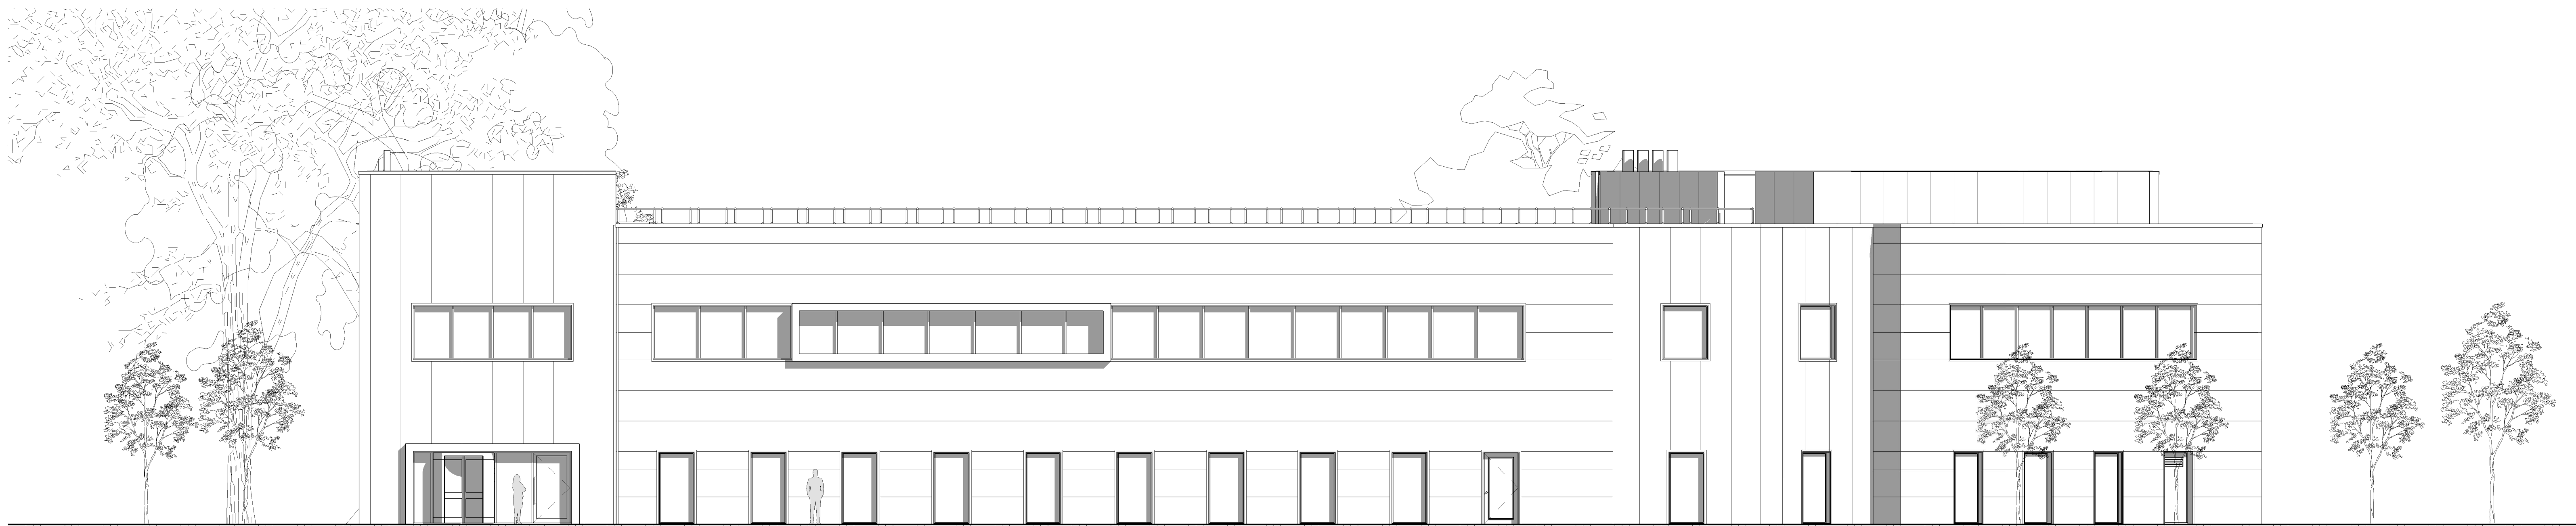

5 South Elevation
1 : 100



6 South East Elevation
1 : 100

Rev	Description	Chk	Date
-----	-------------	-----	------

27 Greville Street
London, EC1N 8SU.
tel +44(0)20 7400 2120
enquiries@cornisharchitects.com
www.cornisharchitects.com

RIBA
Chartered Practice

Project Title:

SOLENT ROAD, HAVANT

Drawing Title:

OFFICE ELEVATIONS

Drawing Status:

TOWN PLANNING

Scale: 0 1 metres 8

Drawn By: Scale: Date: Chk'd By: RP 1:100 @ A0 19/11/2020 ED

Drawing No: 23002 - TP - 008 Rev: A

Copyright of Cornish Architects ©