


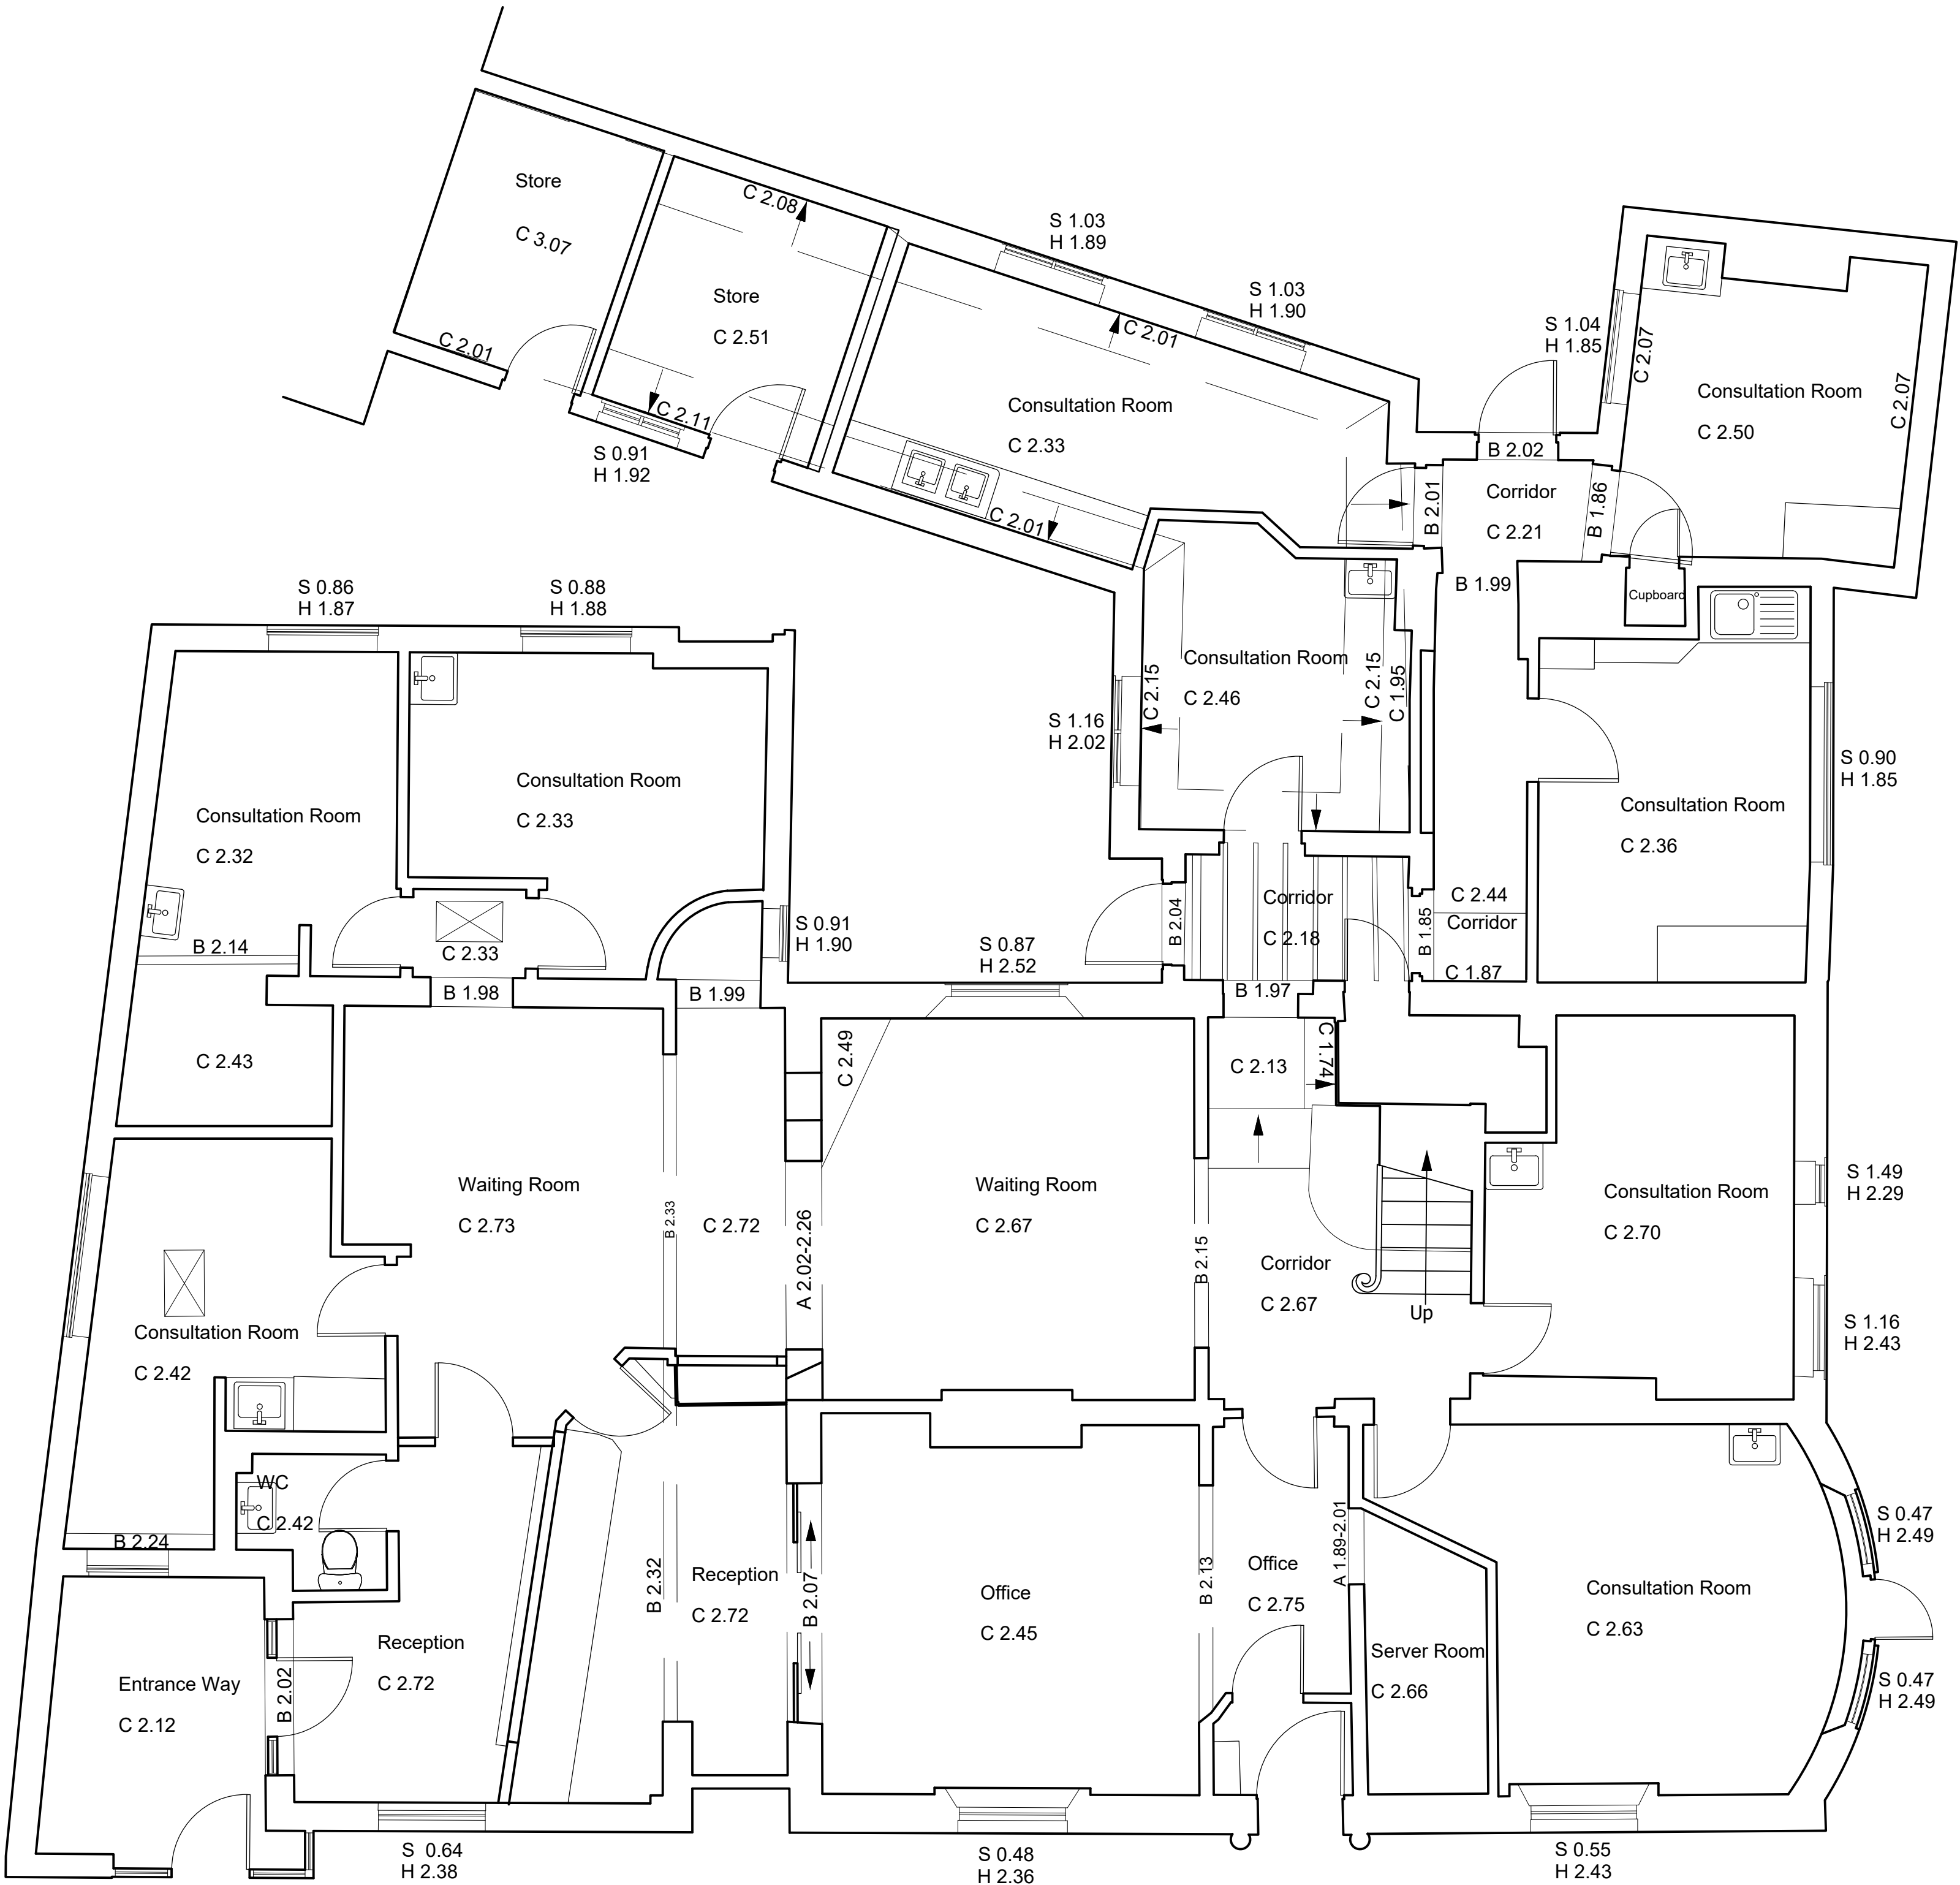


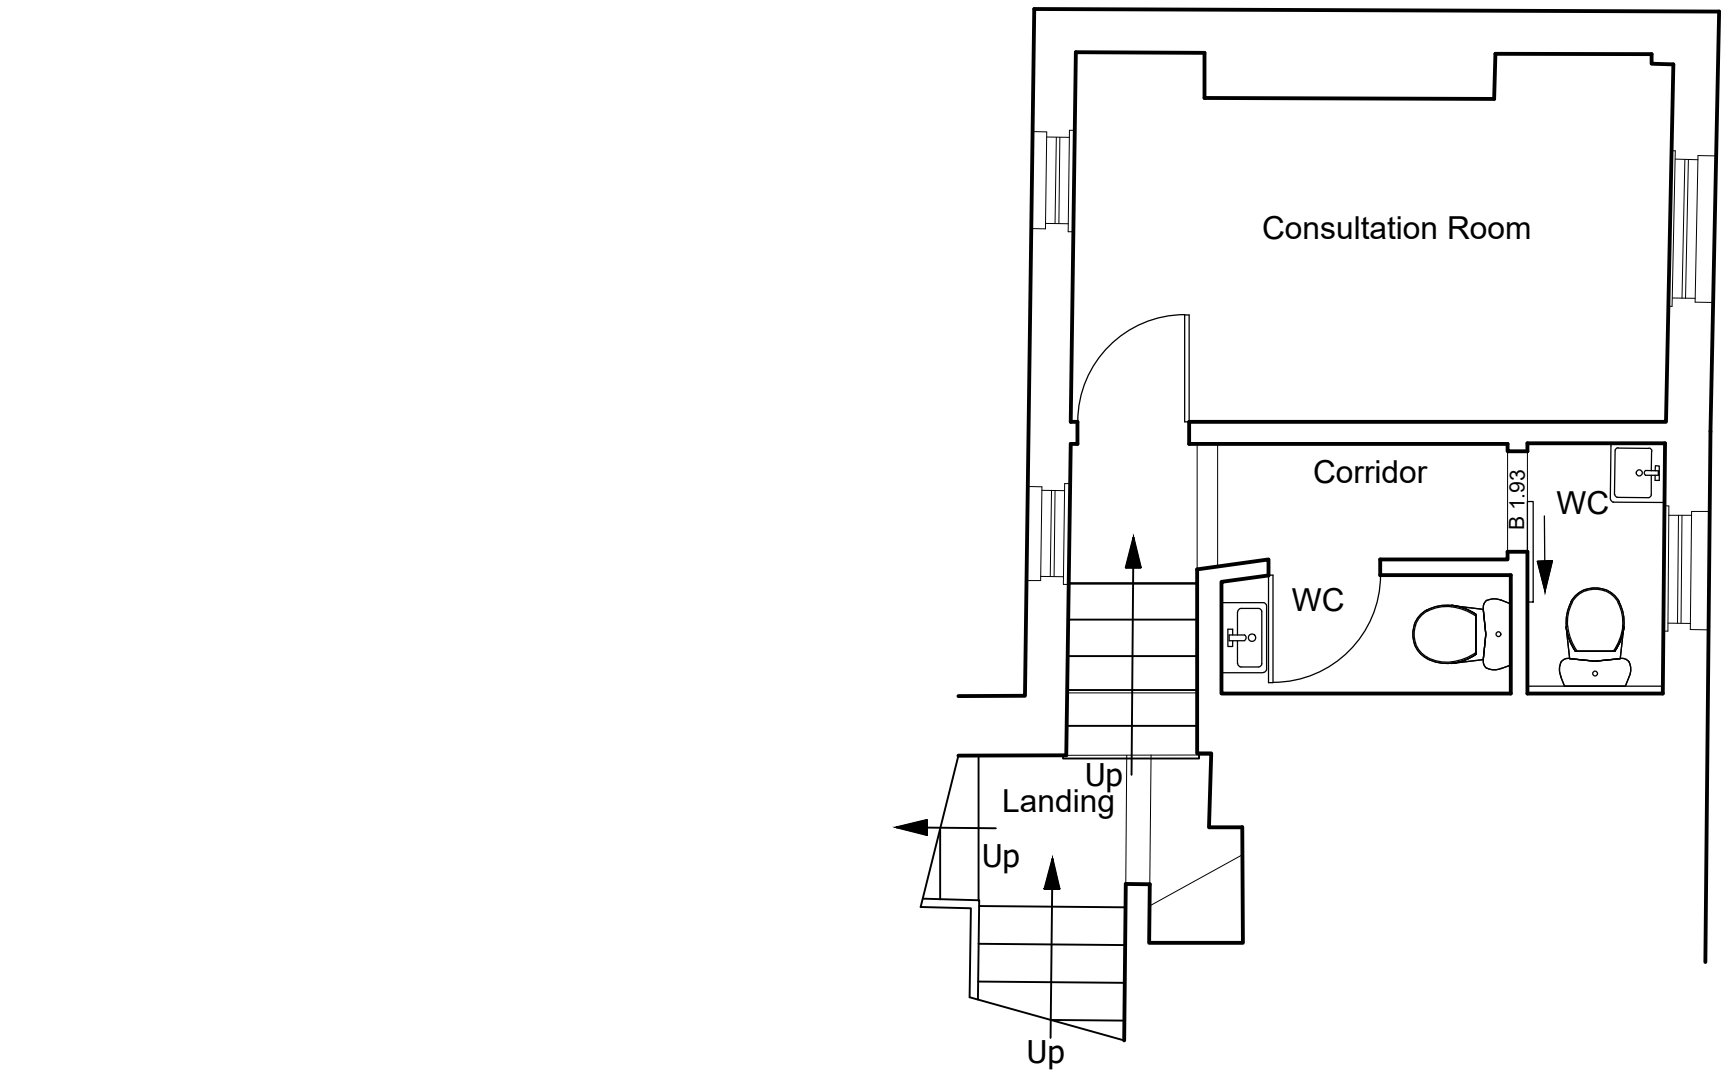


EXISTING GROUND FLOOR PLAN

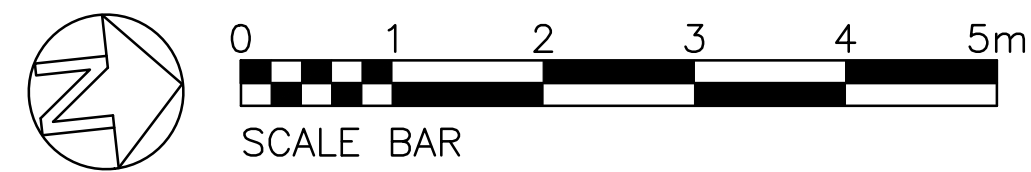

EXISTING INTERMEDIATE FLOOR PLAN

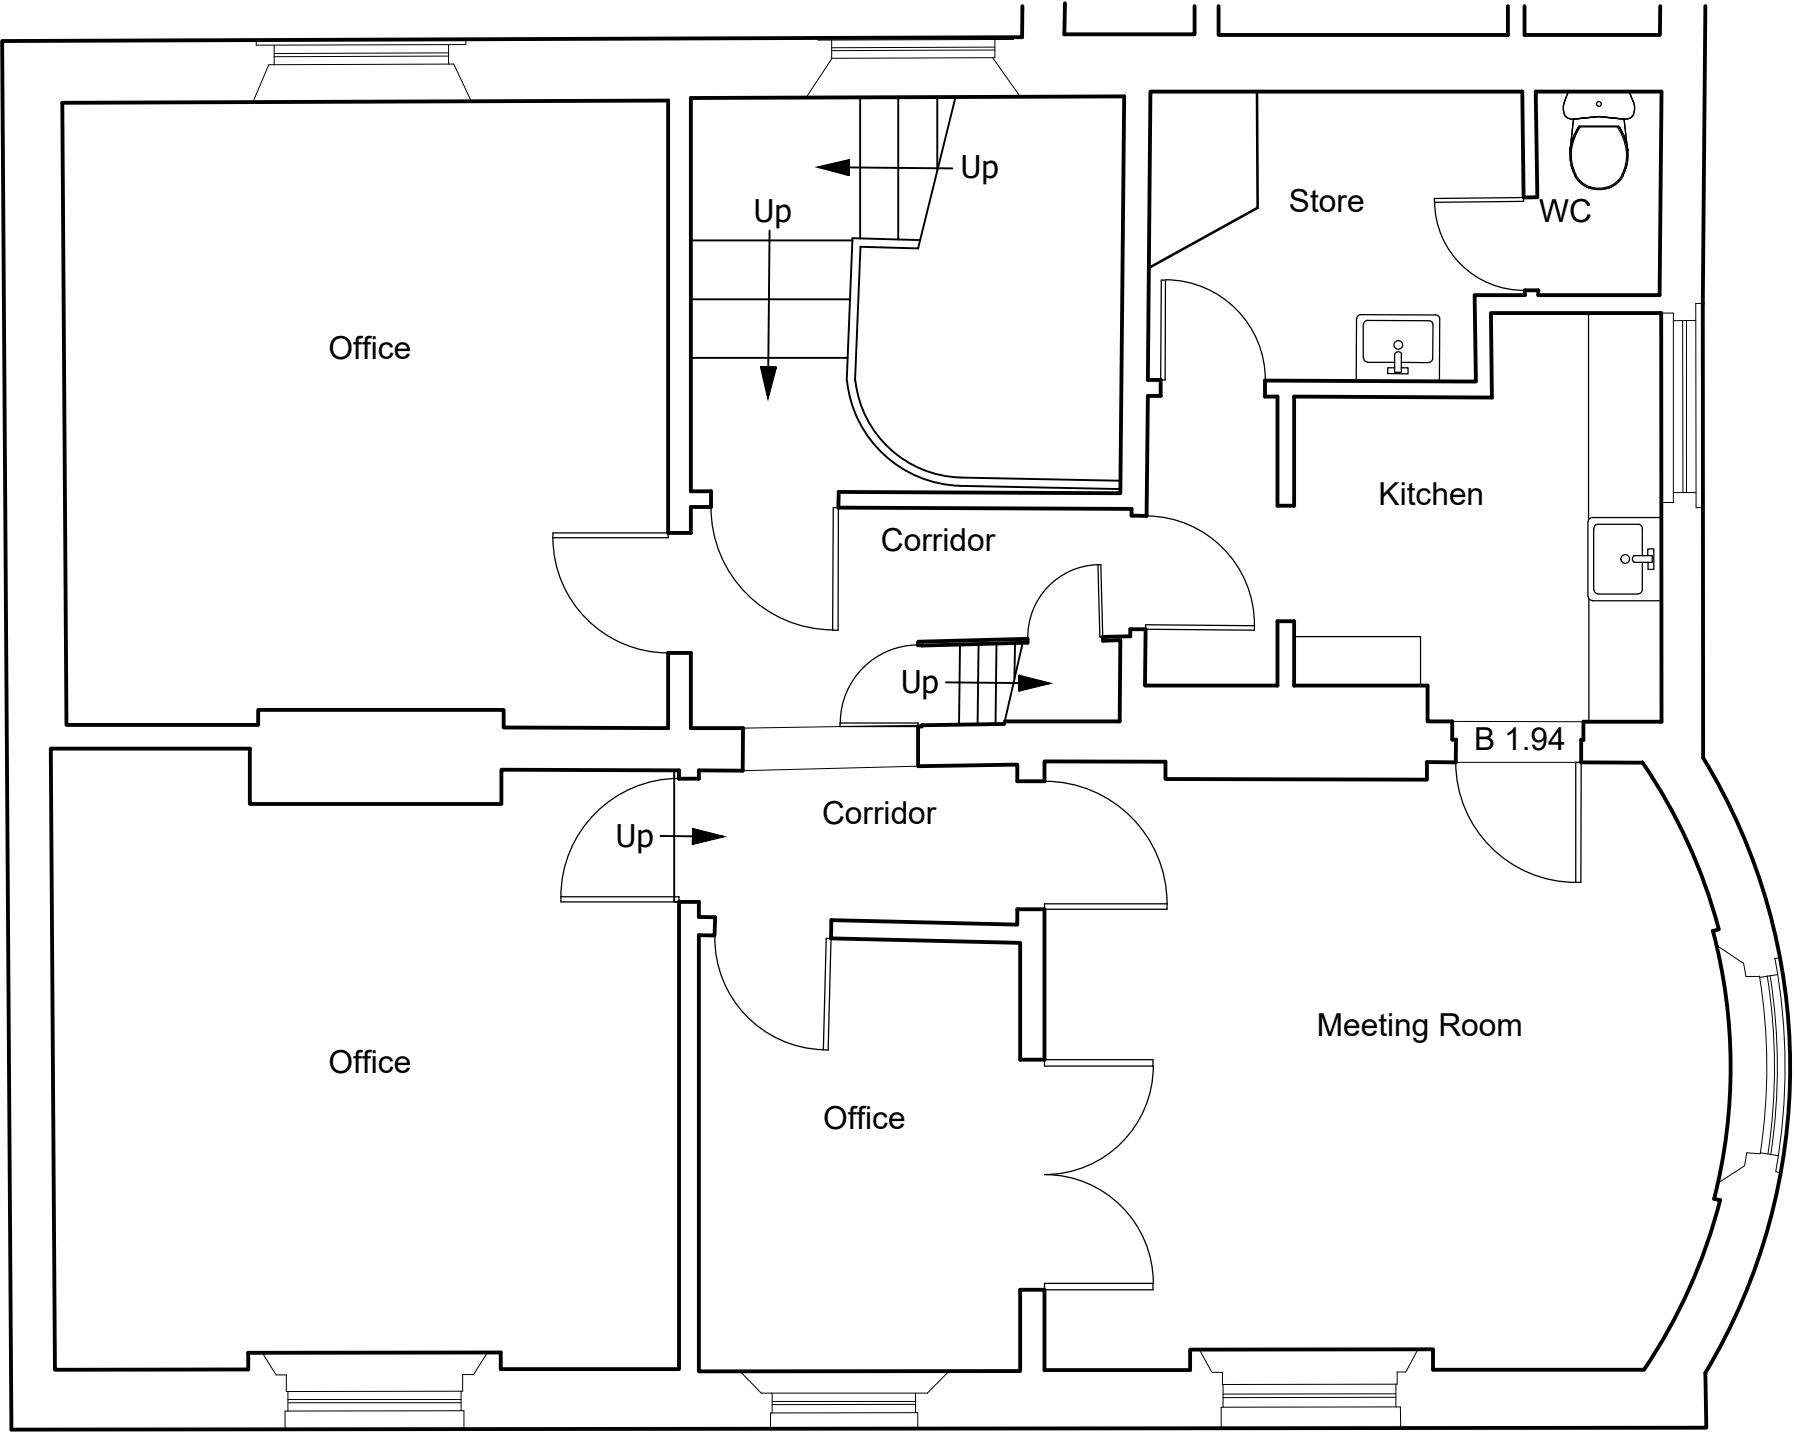

EXISTING FIRST FLOOR PLAN

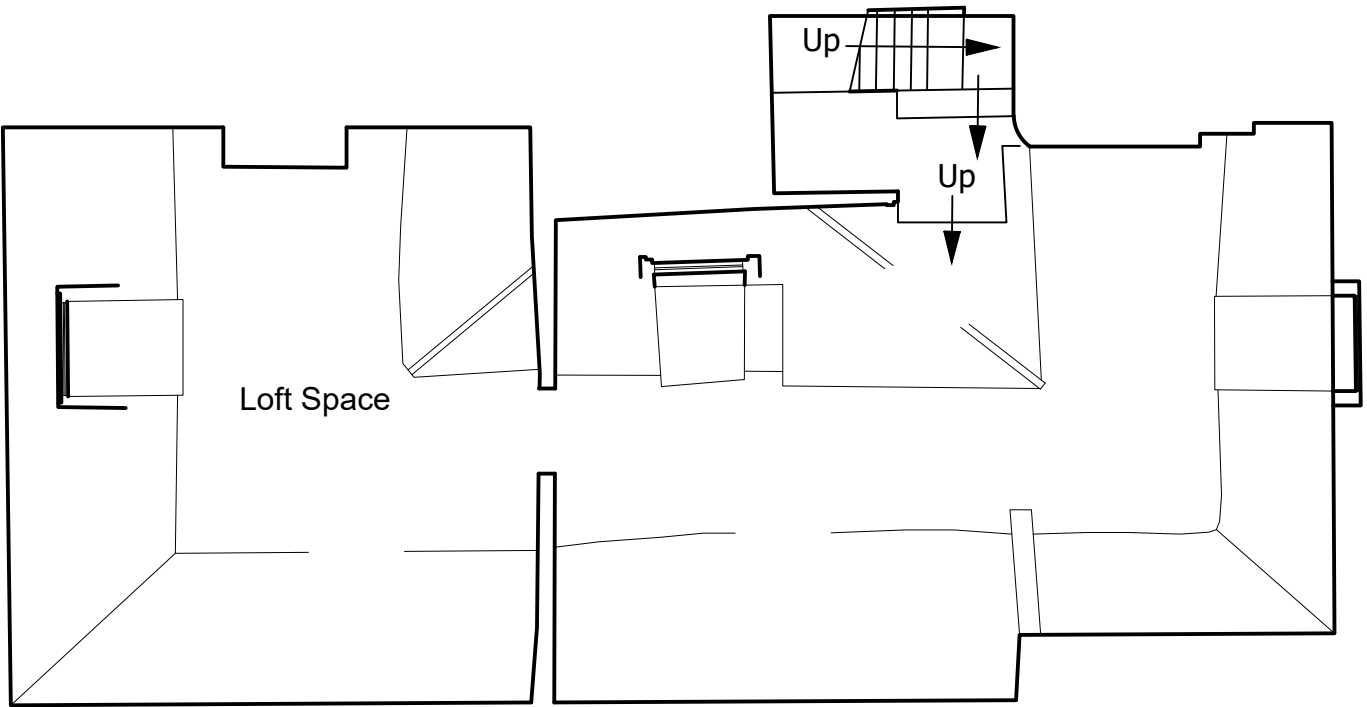

EXISTING LOFT SPACE FLOOR PLAN

NOTES

THE CONTRACTOR IS RESPONSIBLE FOR CHECKING ALL DIMENSIONS AND NOTIFYING ALL DISCREPANCIES TO THE DESIGNER.

USE FIGURED DIMENSIONS IN PREFERENCE TO SCALED DIMENSIONS.

ALL WORK TO BE IN ACCORDANCE WITH CURRENT BUILDING REGULATIONS.

COPYRIGHT OF THIS DRAWING IS RESERVED BY G.I.A. LIMITED, AND IS ISSUED ON THE CONDITION THAT IT IS NOT COPIED, REPRODUCED OR DISCLOSED TO ANY THIRD PARTY EITHER WHOLLY OR IN PART WITHOUT THE CONSENT IN WRITING OF G.I.A. LIMITED.

REV	DESCRIPTION	DATE
AMENDMENTS		
CLIENT		
JACOBS CONSTRUCTION LIMITED		
JOB		
ELMSWORTH SURGERY CONVERSION P010 7DD		
DRAWING		
FLOOR PLANS AS EXISTING		
JOB NO.	2992	DRAWING NO. 02
SCALE	1:50 @ A1	
DRAWN BY	NAS	DATE JUNE 2022



GIA LTD, 3 Foxglove Park, Common Road, Dunnington, York, YO19 5BZ.
t 01904 481 480 f 01904 486 730 e design@gia.co.uk w www.gia.co.uk
INCORPORATED IN ENGLAND REG. NO. 2784136