


0 1 2 3 4 5

SCALE 1:100

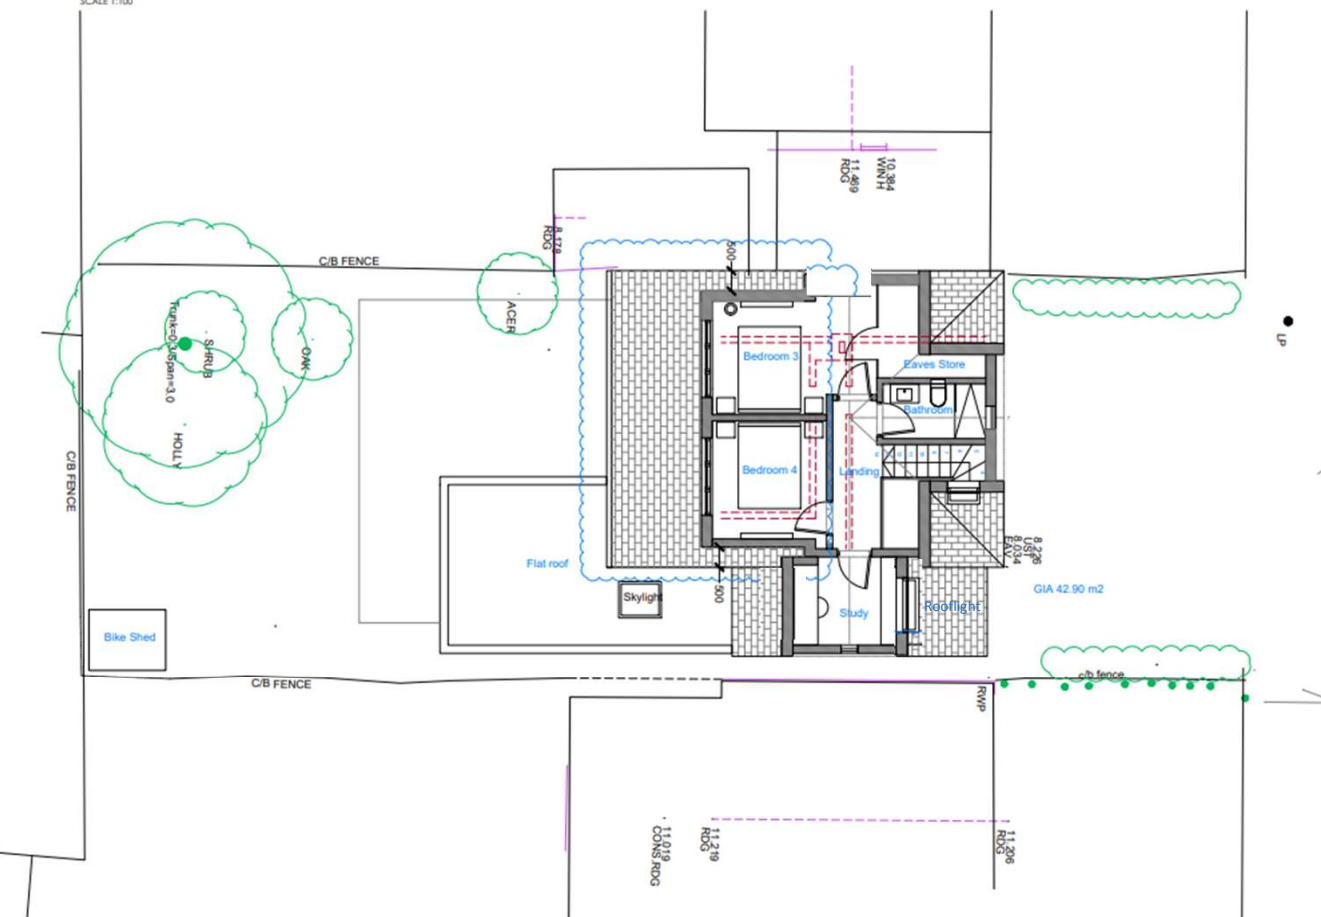

PLANNING

Rev.A:2023/02/21 rear first floor
sliding doors and terrace replaced
with dormers



CLIENT:

PROJECT:
15 Elm Close

TITLE: Proposed First Floor Plan

DRAWING NUMBER :15EC.P203b

Scale : 1:100 @ A3

DATE: 29 March 23
DRAWN BY: AS APPROVED BY: RS

104 Southwood Road, Hayling Island,
Hampshire, PO12 0QL
07887933281
rob@rs-architecture.co.uk
www.rs-architecture.co.uk