




Coach House East Elevation
(Proposed)
Scale : 1:50 @ A1



Coach House West Elevation
(Proposed)
Scale : 1:50 @ A1

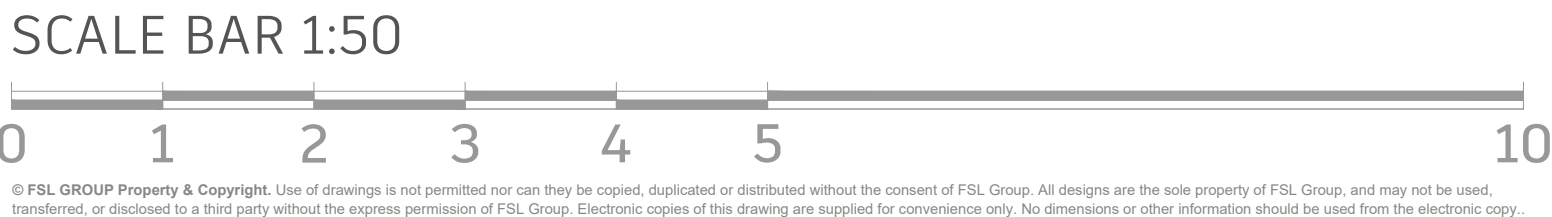

© FSL GROUP Property & Copyright. Use of drawings is not permitted nor can they be copied, duplicated or distributed without the consent of FSL Group. All designs are the sole property of FSL Group, and may not be used, transferred, or disclosed to a third party without the express permission of FSL Group. Electronic copies of this drawing are supplied for convenience only. No dimensions or other information should be used from the electronic copy.

C	Minor amendments	HC	CMH	22.08.23
B	Conservation Alterations	CDM	CMH	21.08.23
Rev.	Description:	Drawn:	Checked:	Date:
Drawing Status:				
CONCEPT - TENDER - APPROVAL - CONTRACT - CONSTRUCTION - AS BUILT				
PLANNING				
M4, The Millennium Centre, Crosby Way, Farnham Surrey GU9 7XX +44 (0)1252 745200 info@fsl-group.co.uk www.fsl-group.co.uk				
Client:		Site Address:		
Bargate Homes		Southleigh Park House Havant P09 2PE		
Floor & Drawing:				
Coach House (Proposed) East/West Conservation Alterations Elevations				
Drawing Number:				
28473 — COACH-EXT-PR-EW C				
Project Number	Building	Drawing Code	Revision	
Produced By:		HJC		
Creation Date:		19/11/20		
Scale:		SCALE 1:50@A1		
Drawing Notes: Figured dimensions only are to be taken from this drawing - DO NOT SCALE. Contractors must verify all dimensions prior to construction and any discrepancies are to be reported.Design © FSL Group				