


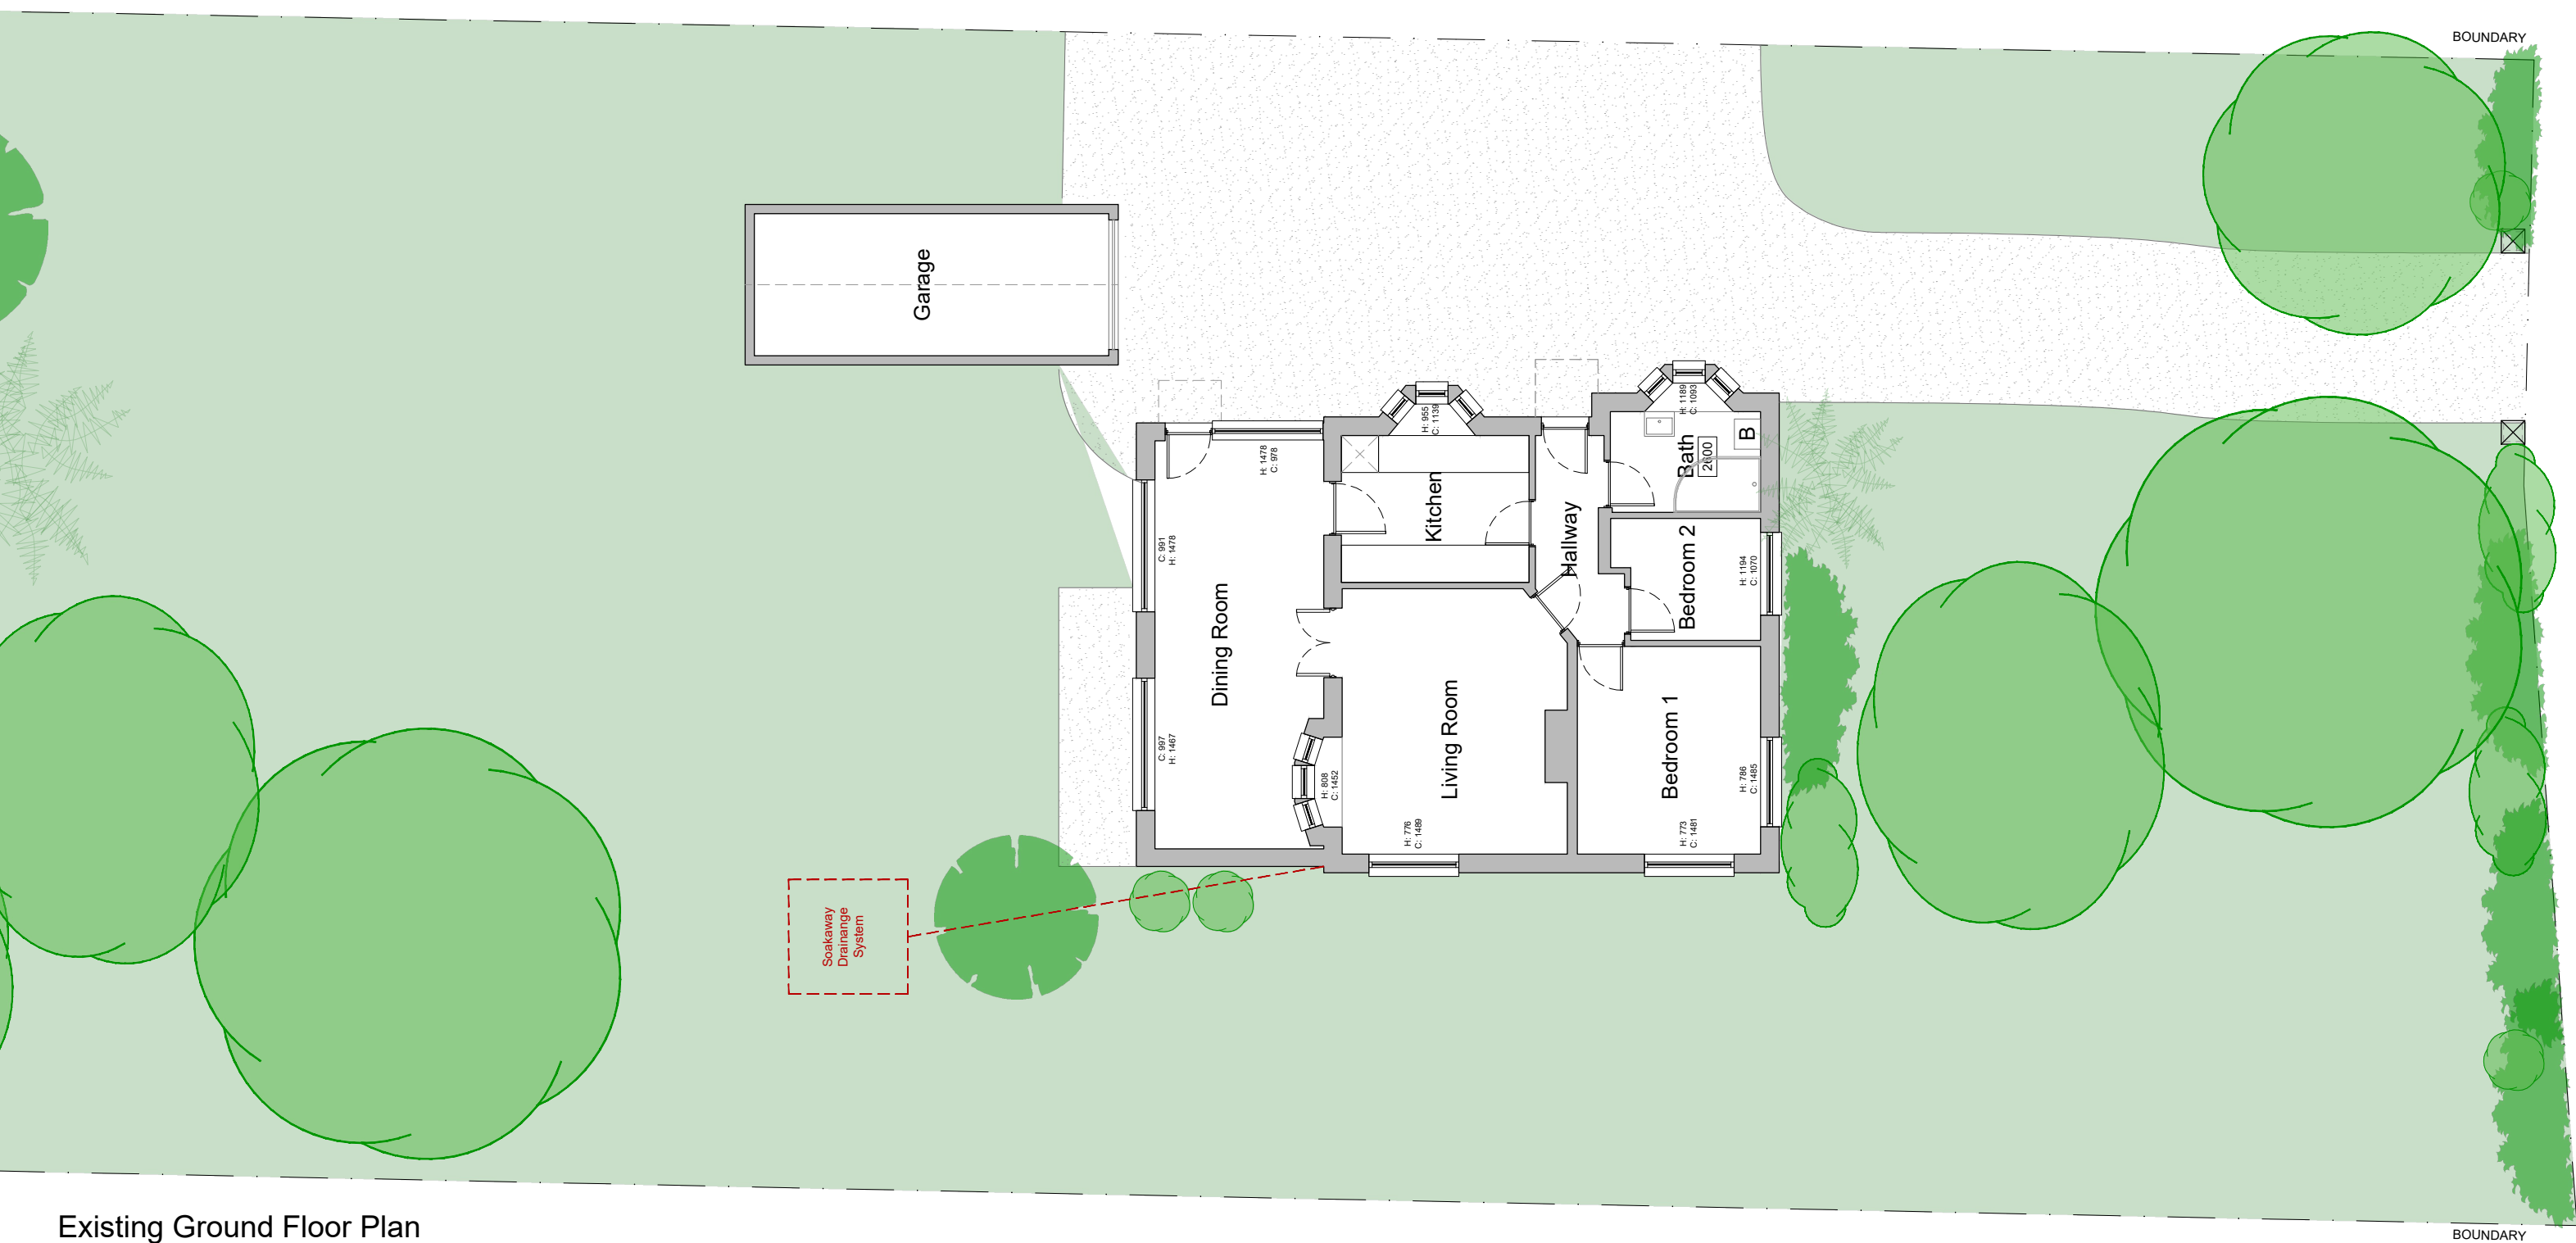

Existing Ground Floor Plan
Scale 1:100

A	03.10.23	First Issue	LFL	JM
Rev	Date	Description	By	PM

REVISIONS

0

1

1.5

2

3

4

5m

Design Team Studios LTD
Copyright Reserved
Check Dimensions on Site

© Crown copyright and database rights [2023]
Ordnance Survey 0100031673
© Local Government Information House Limited copyright and database rights [2023] 0100031673

DRAWING STATUS:
Existing

REVISION:
A

PROJECT
57 Park Lane
Bedhampton, Hampshire PO9 3HQ

CLIENT
Shaun Robson and Julie Mein

Scale @ A3: 1:100
Date : © Oct 2023

Drawn by : LFL
Checked by : JM

DRAWING TITLE
Existing Floor Plan

DRAWING NUMBER:
629.E101_A

Design Team
Studios

The Clock Tower, Great Southsea Street at Castle Road
Southsea, Portsmouth, Hants, PO5 3BY
Tel: 02392 837149

E: info@designteamstudios.com
W: www.designteamstudios.com

FS 10342