



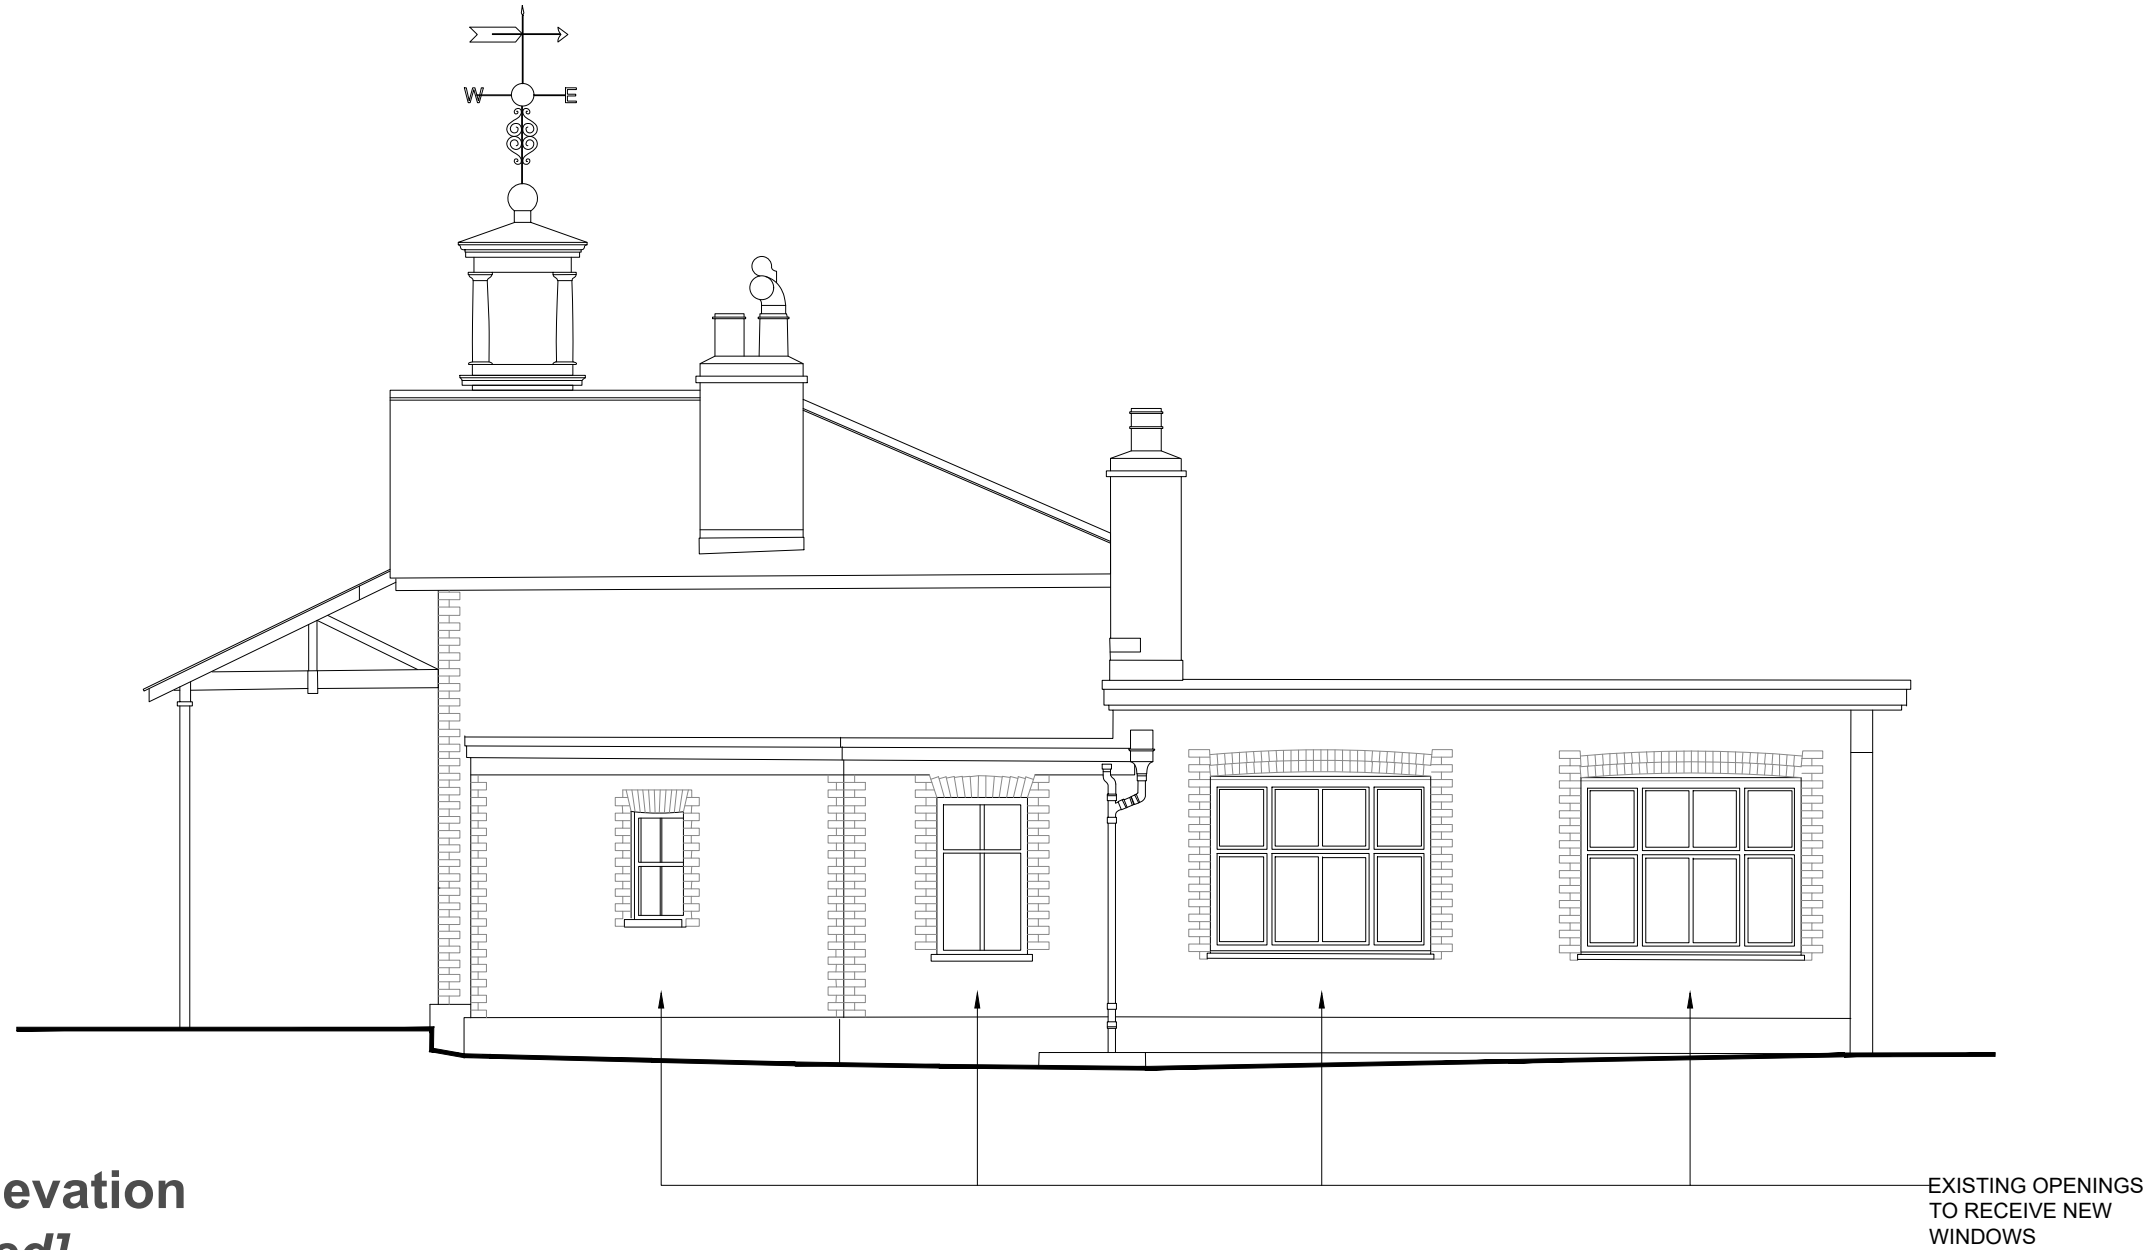

South Elevation
[Proposed]
Scale 1:100@A1

EXISTING OPENINGS
TO RECEIVE NEW
WINDOWS

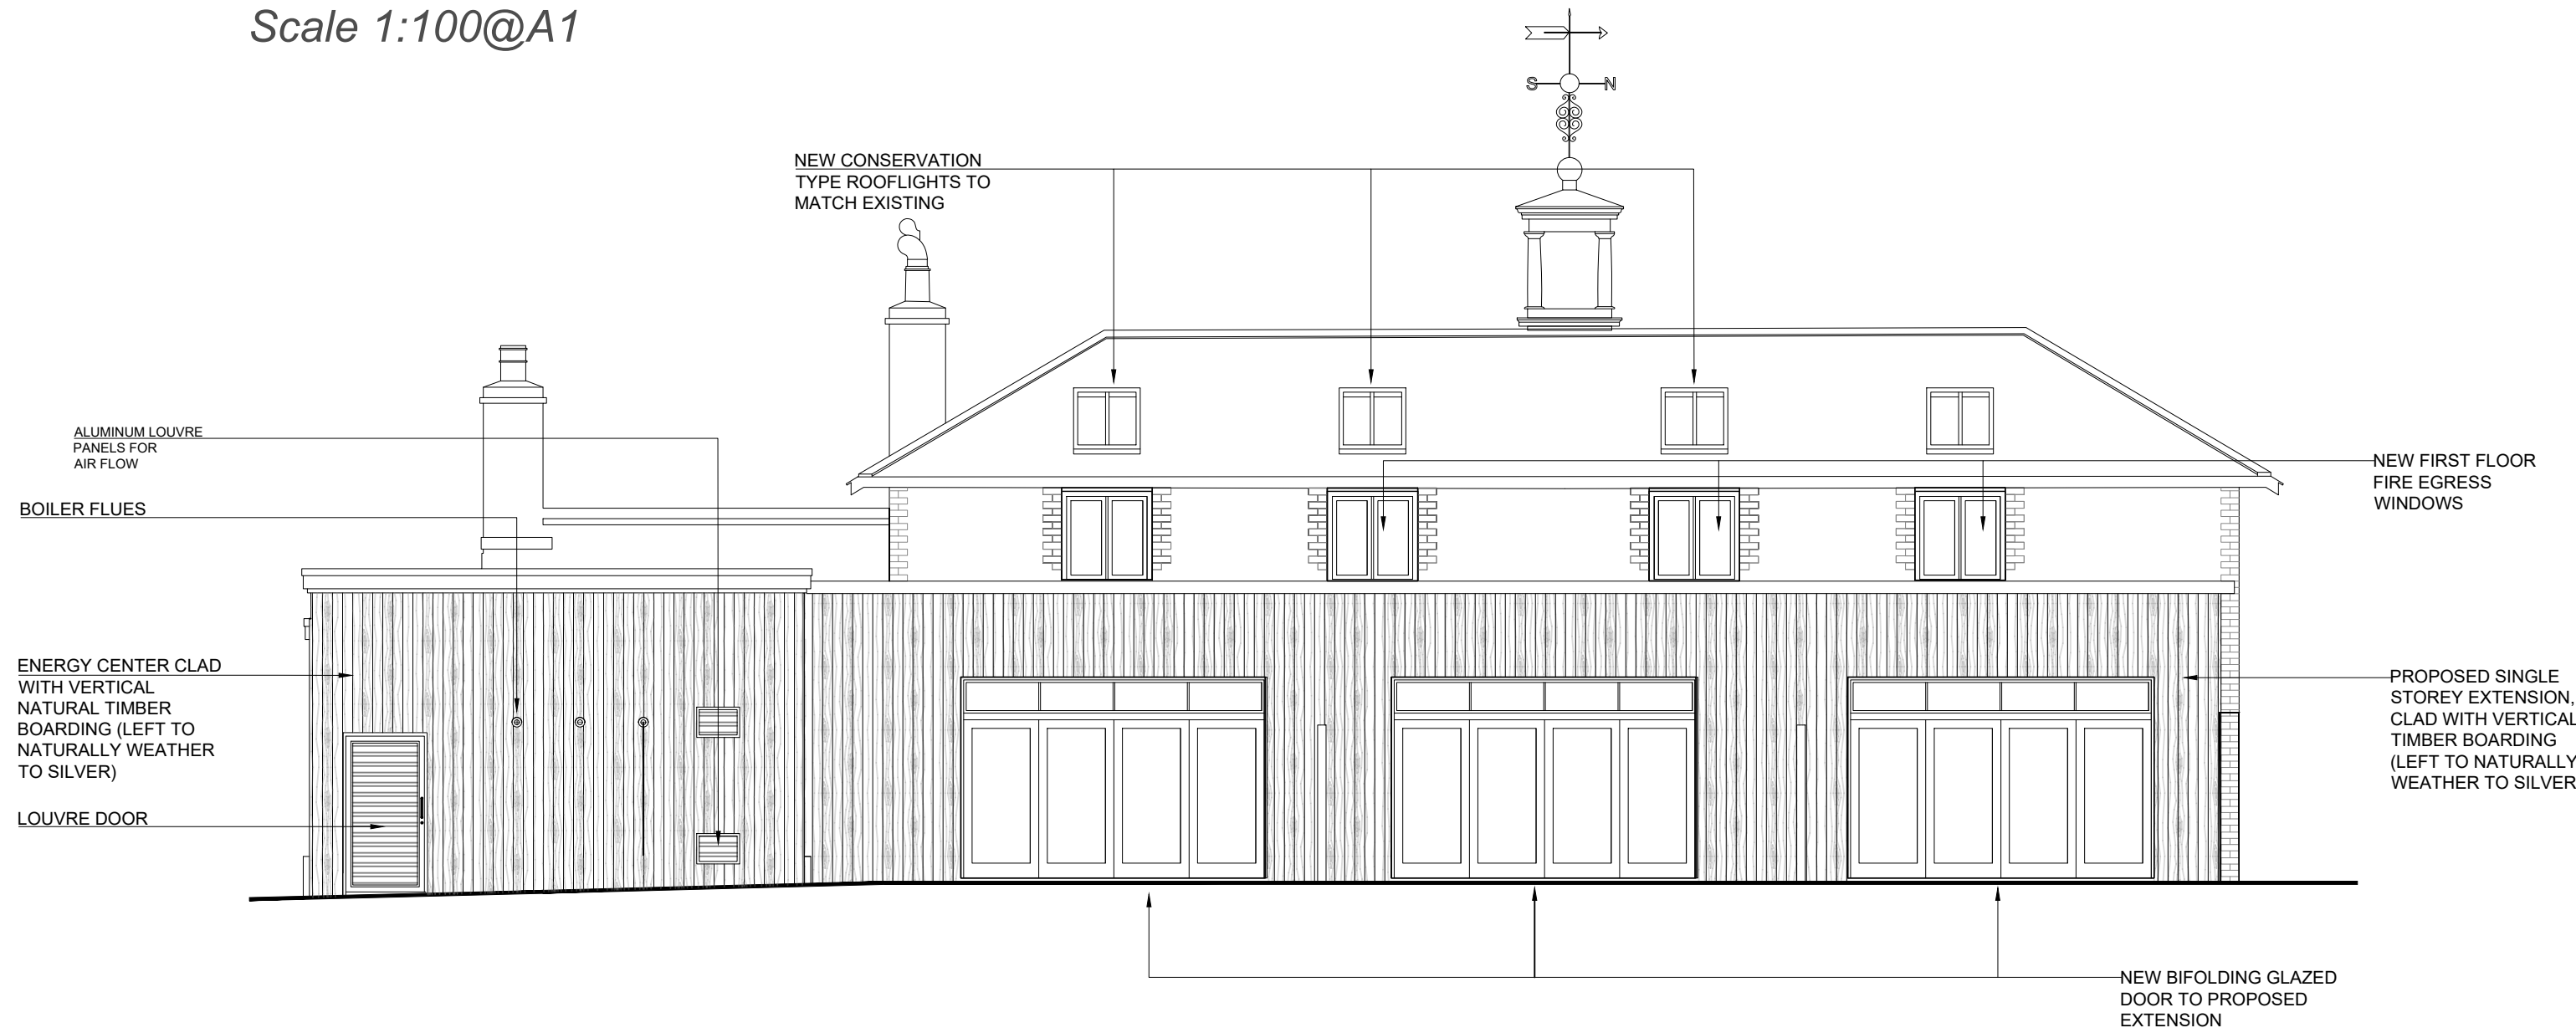

East Elevation
[Proposed]
Scale 1:100@A1

NEW CONSERVATION
TYPE ROOFLIGHTS TO
MATCH EXISTING

ALUMINIUM LOUVRE
PANELS FOR
AIR FLOW

BOILER FLUES


ENERGY CENTER CLAD
WITH VERTICAL
NATURAL TIMBER
BOARDING (LEFT TO
NATURALLY WEATHER
TO SILVER)

LOUVRE DOOR



NEW FIRST FLOOR
FIRE EGRESS
WINDOWS

PROPOSED SINGLE
STOREY EXTENSION,
CLAD WITH VERTICAL
TIMBER BOARDING
(LEFT TO NATURALLY
WEATHER TO SILVER)

NEW BIFOLDING GLAZED
DOOR TO PROPOSED
EXTENSION

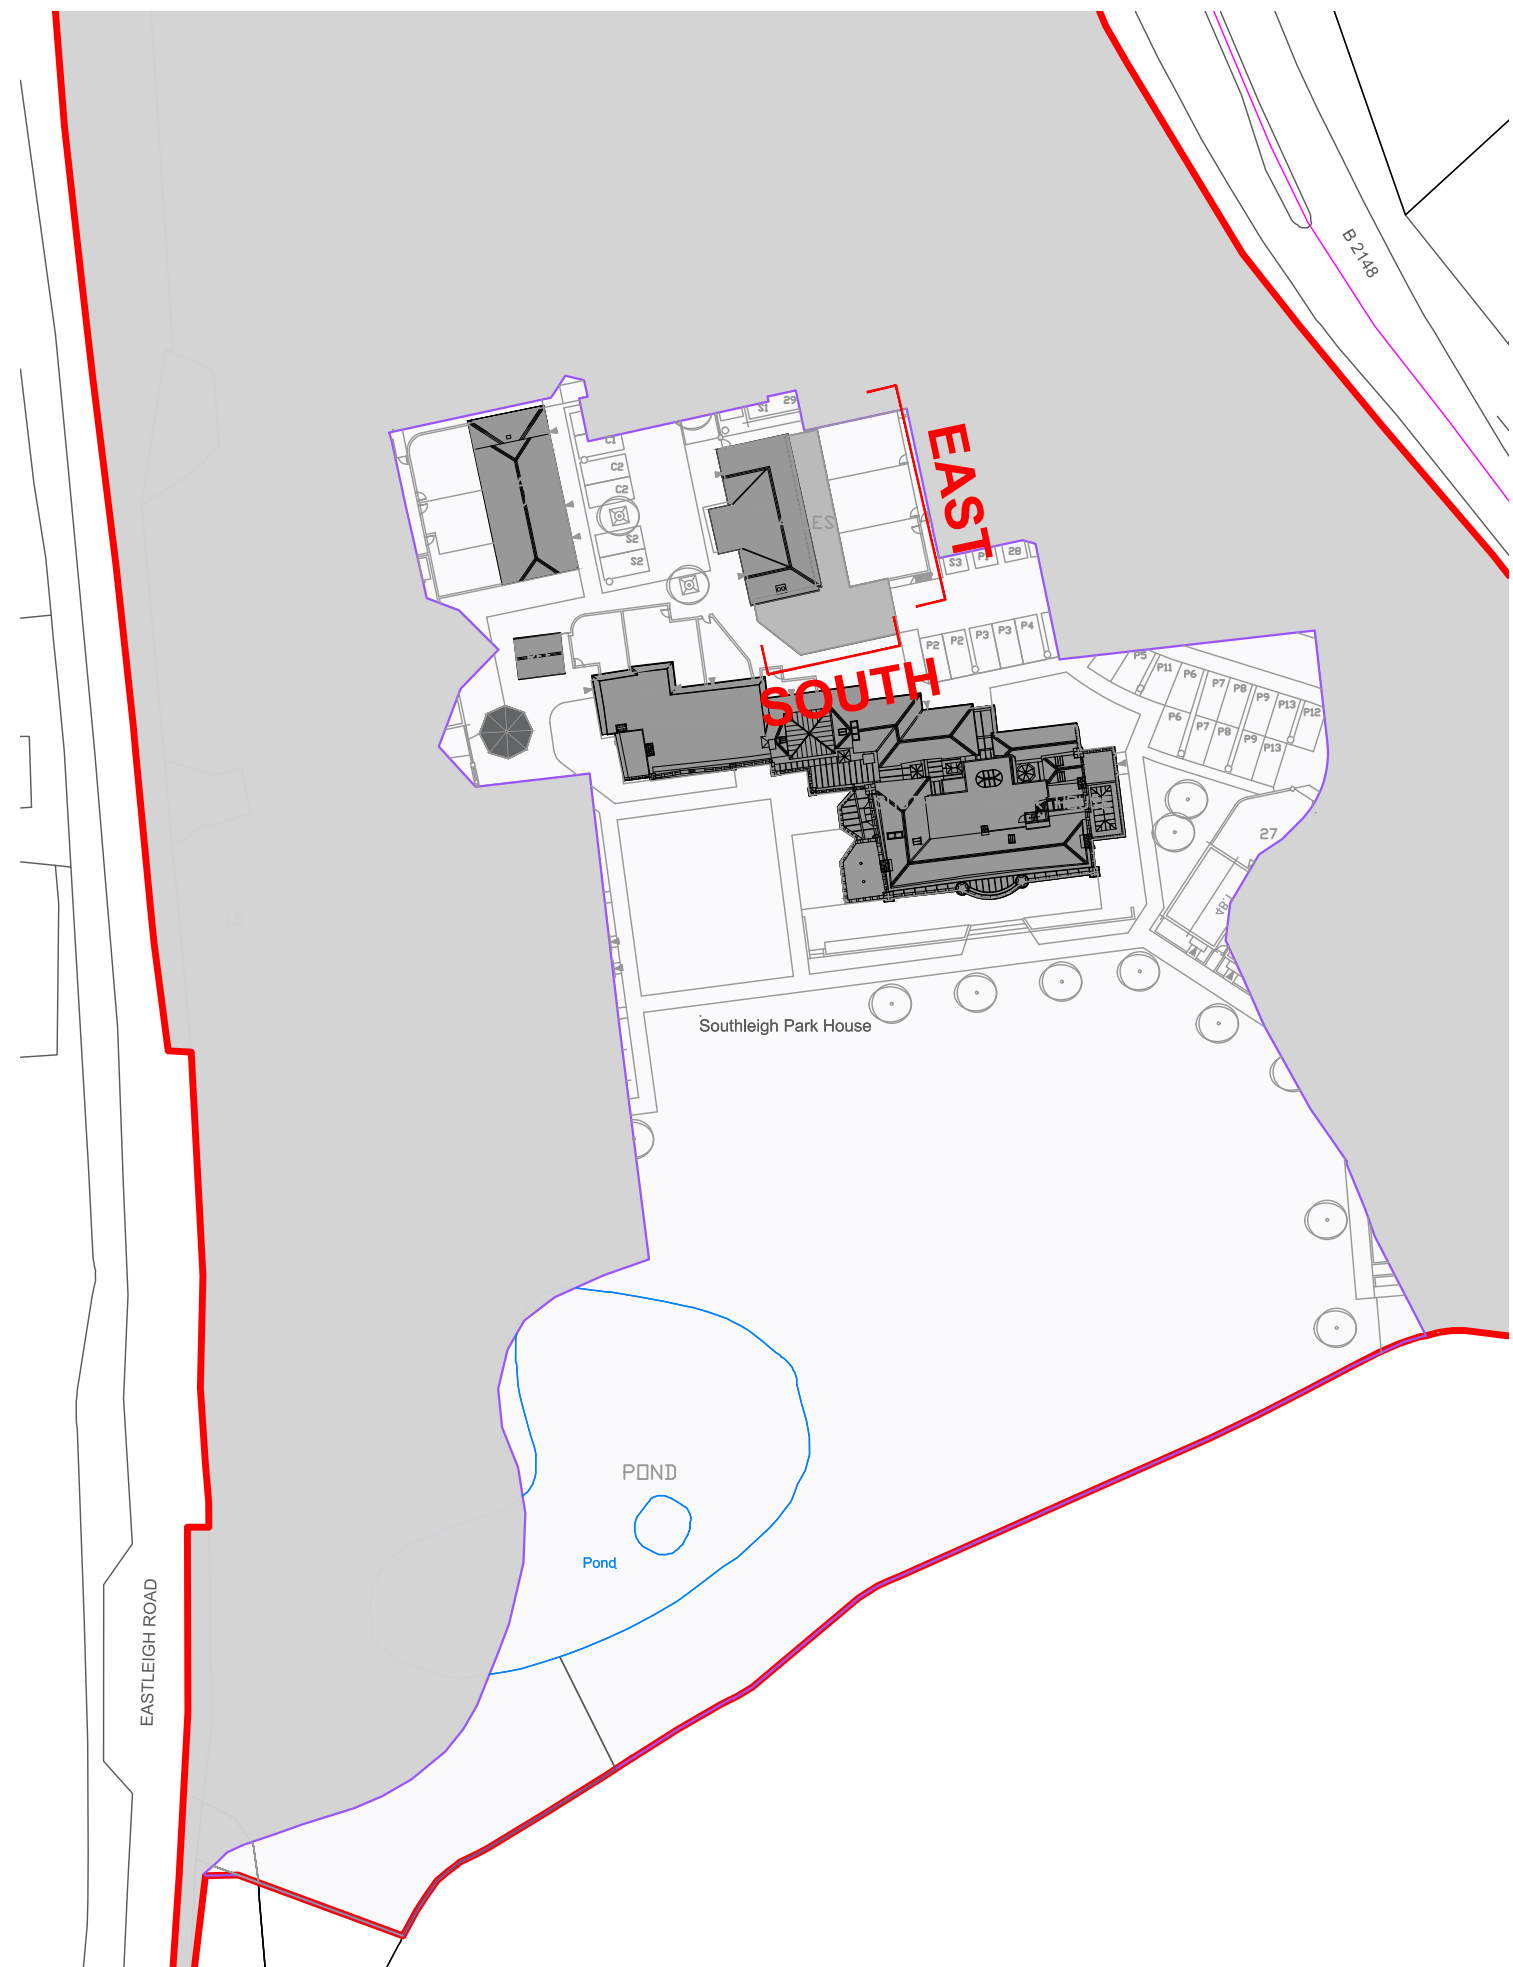

Key Plan
Scale : NTS @ A1

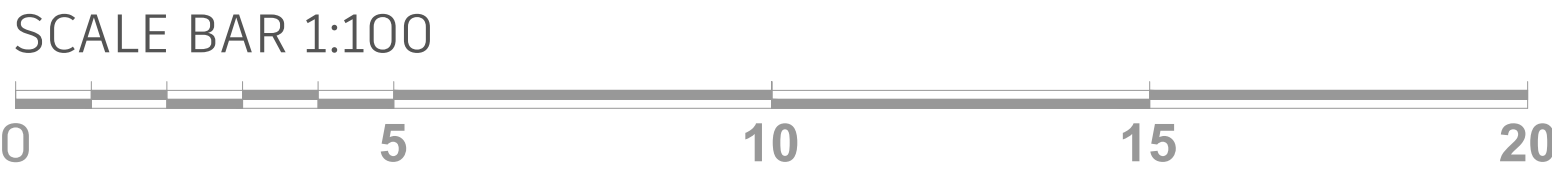 

© FSL GROUP Property & Copyright. Use of drawings is not permitted nor can they be copied, duplicated or distributed without the consent of FSL Group. All designs are the sole property of FSL Group, and may not be used, transferred, or disclosed to a third party without the express permission of FSL Group. Electronic copies of this drawing are supplied for convenience only. No dimensions or other information should be used from the electronic copy.

C	Minor amendments	HC	CMH	22.08.23
B	Planning Drawing Up Issue	HC	CMH	14.08.23
Rev.	Description:	Drawn:	Checked:	Date:
Drawing Status:				
FOR PLANNING APPROVAL				
CONCEPT - TENDER - APPROVAL - CONTRACT - CONSTRUCTION - AS BUILT				
		M4, The Millennium Centre, Crosby Way, Farnham Surrey GU9 7XX +44 (0)1252 745200 info@fsl-group.co.uk www.fsl-group.co.uk		
Client:		Site Address:		
Bargate Homes		Southleigh Park House Havant PO9 2PE		
Floor & Drawing:				
Former Stables South/East Proposed Elevations				
Drawing Number:				
28473 —STABLES— PR-SE — C				
Project Number	Building	Drawing Code	Revision	
Produced By:	HJC			
Creation Date:	19/11/20			
Scale:	SCALE 1:100@A1			
Drawing Notes: Figured dimensions only are to be taken from this drawing - DO NOT SCALE. Contractors must verify all dimensions prior to construction and any discrepancies are to be reported.Design © FSL Group				