




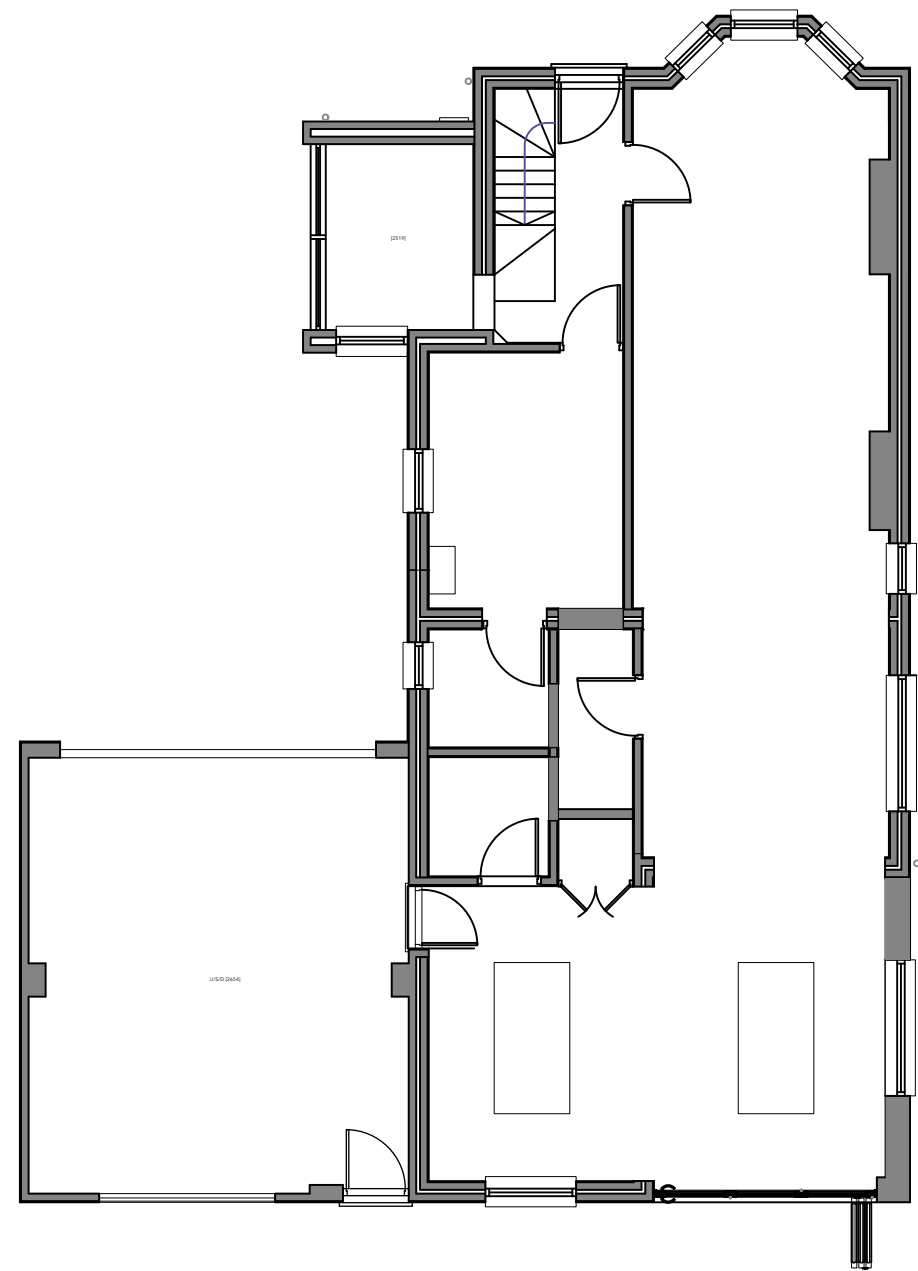

3 PROPOSED GROUND FLOOR PLAN (UNCHANGED)
Scale: 1:100

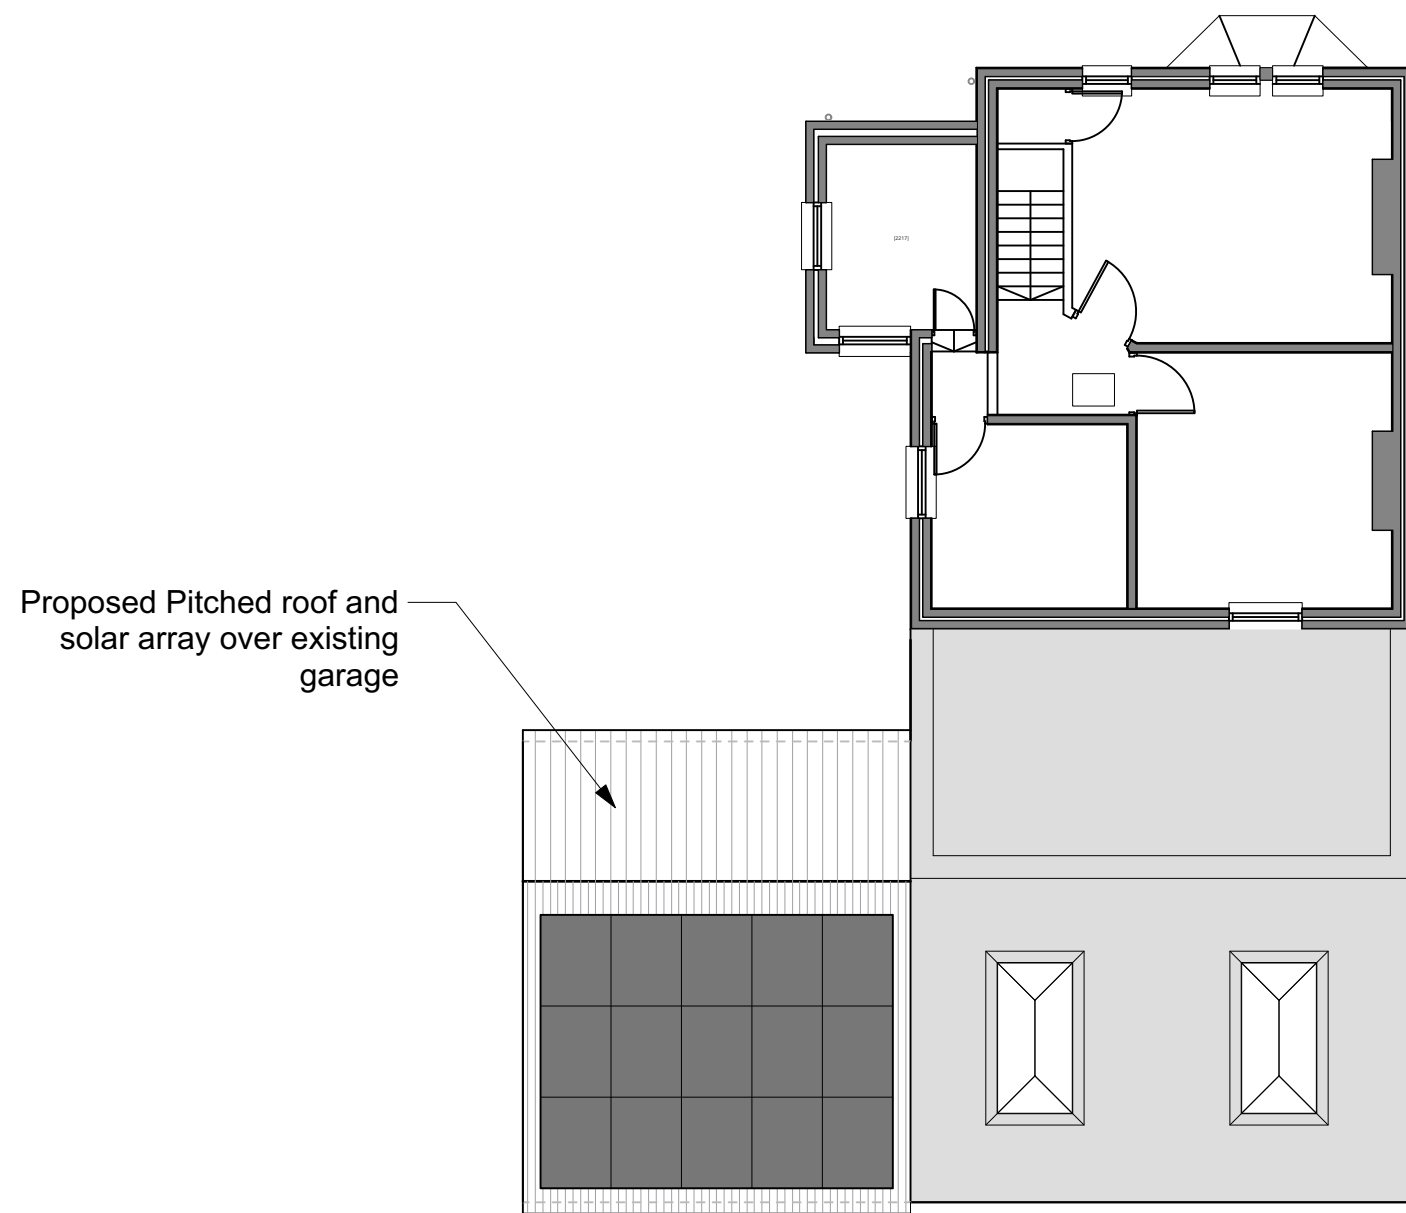


4 PROPOSED FIRST FLOOR PLAN
Scale: 1:100

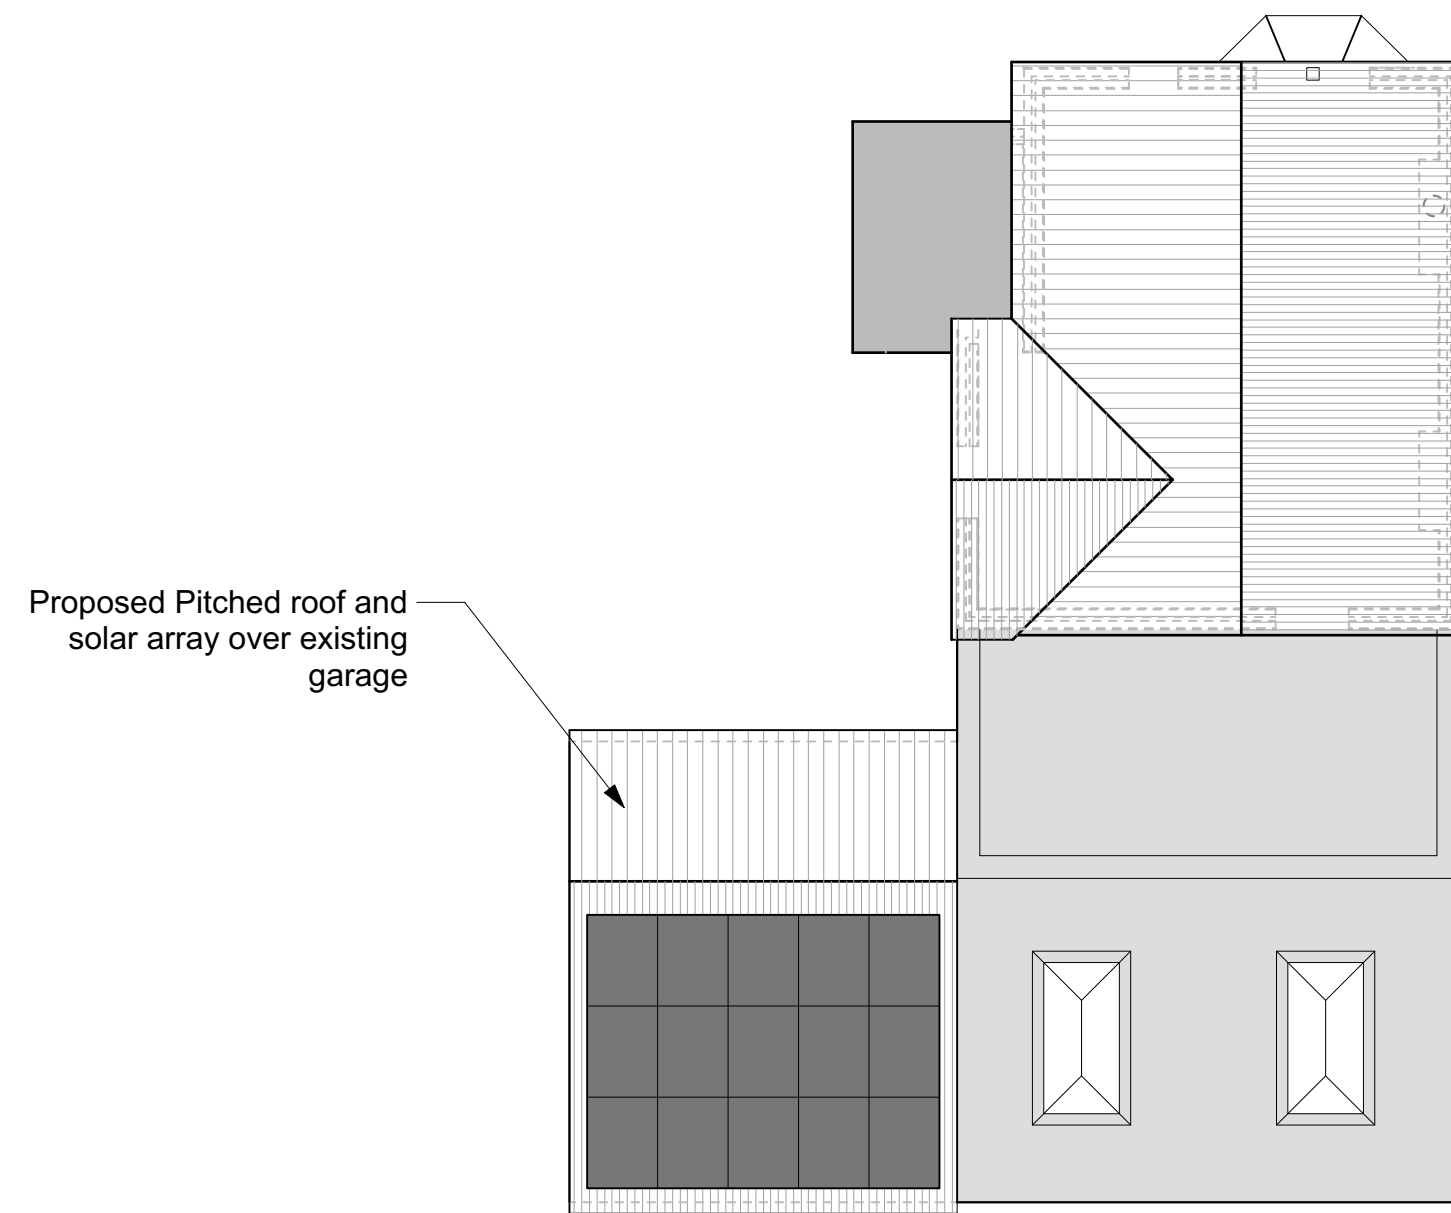

5 PROPOSED ROOF PLAN
Scale: 1:100




6 PROPOSED NORTH // FRONT ELEVATION
Scale: 1:100

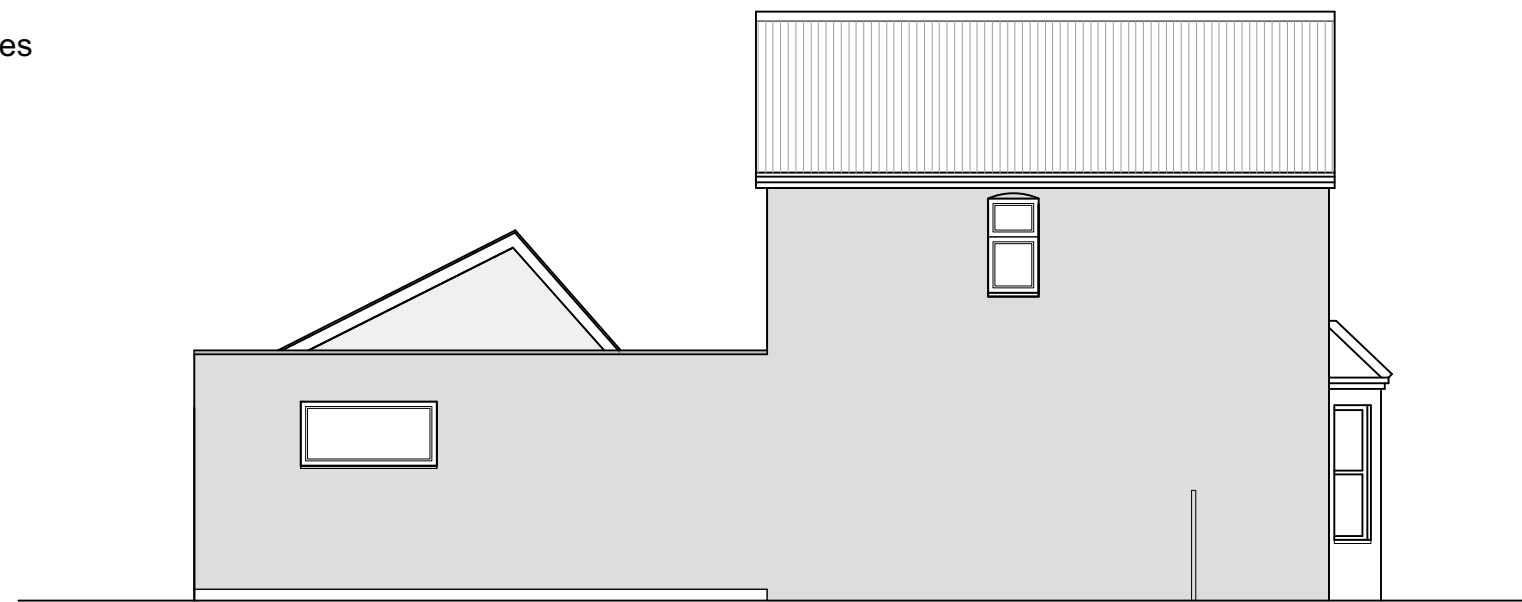

7 PROPOSED EAST // SIDE ELEVATION
Scale: 1:100




8 PROPOSED SOUTH // REAR ELEVATION
Scale: 1:100

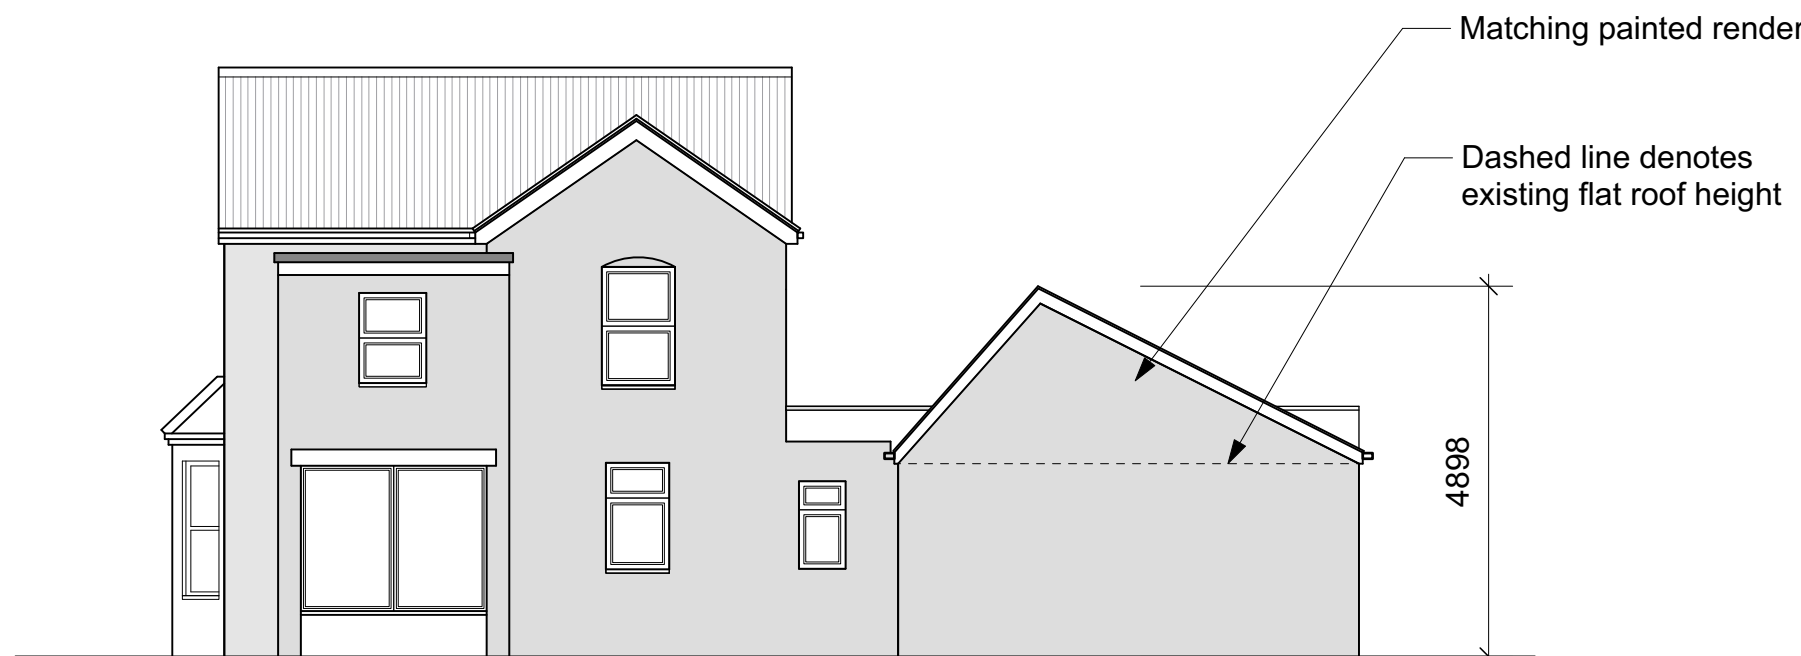

9 PROPOSED WEST // SIDE ELEVATION
Scale: 1:100




10 PROPOSED SITE PLAN
Scale: 1:200

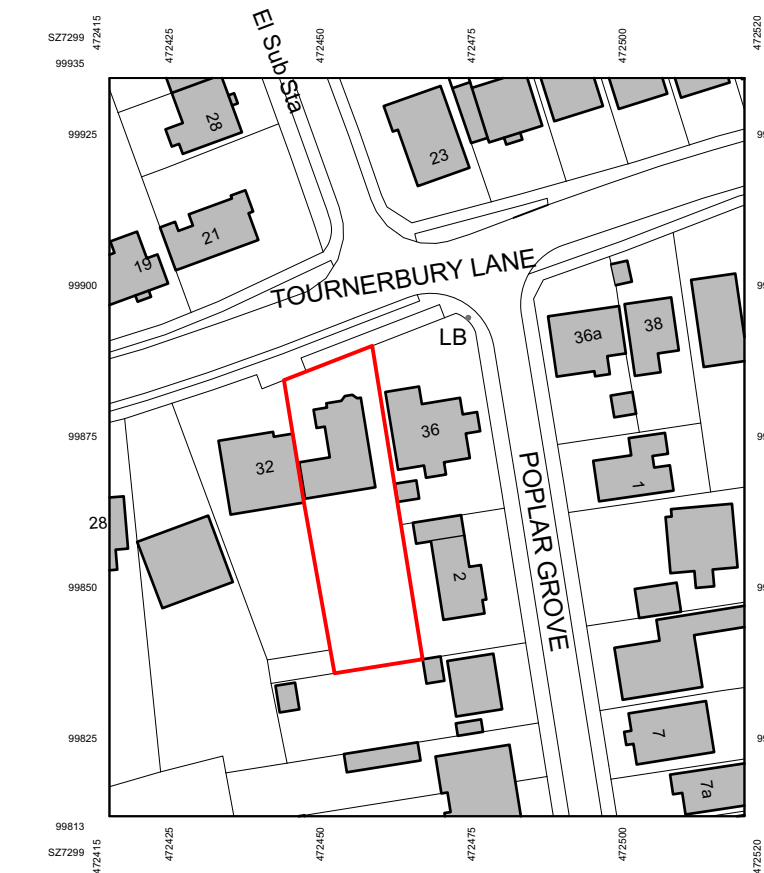

1 LOCATION PLAN
Scale: 1:1250

© Crown copyright 2023 Ordnance Survey 100053143

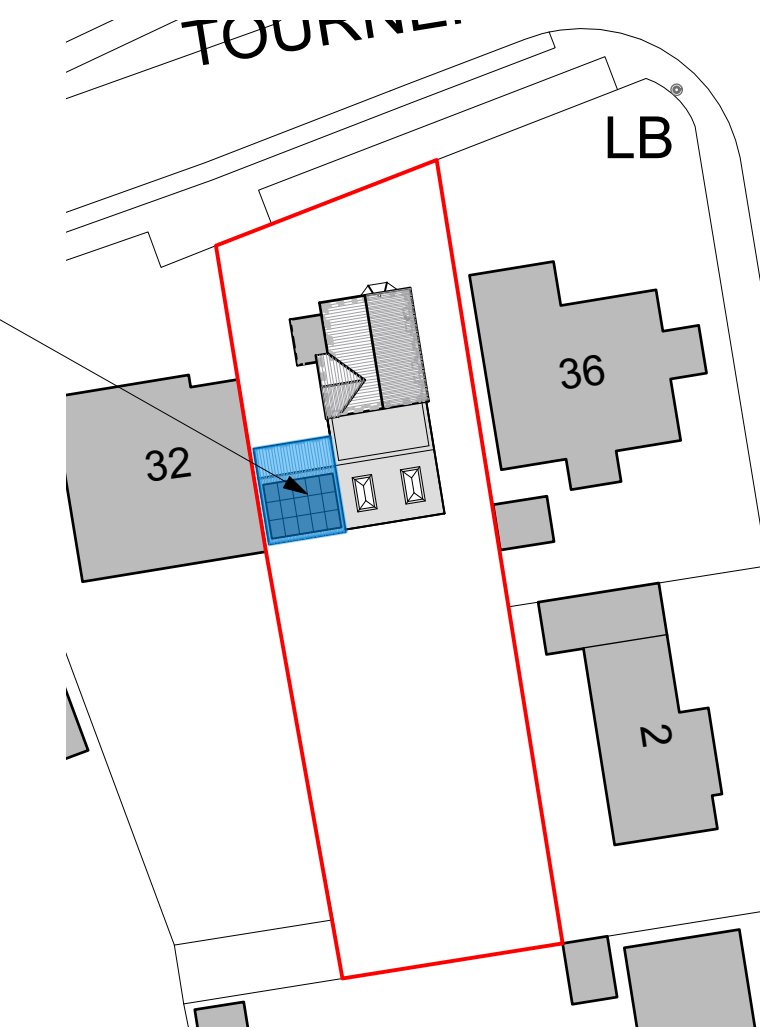

2 PROPOSED BLOCK PLAN
Scale: 1:500

A 170023 Variations Amended
A 170023 VITAL ISSUE
REV DATE COMMENT
MSP
MSP
CHECKED

1:100
0 1 2 3m

DRAWING TITLE
PROPOSED PLANS LOCATION AND BLOCK PLANS

DRAWING NUMBER
BA204 - 03 - 001

REV
A

SCALE
AS SHOWN

STAGE
PLANNING

DATE
MAR 23

DRAWN
CB

CHECKED
CB

SIZE
A1

SITE ADDRESS
34 TOURNERBURY LANE, HAYLING ISLAND, PO11 9DH

PROJECT
ROOF ALTERATIONS AND SOLAR PANELS

CLIENT
MS EDWARDS

1 Do not scale this drawing except for planning purposes.

2 All dimensions are in mm.

3 Beckmann Architecture to be notified immediately if any discrepancy is found.

4 All dimensions to be verified by contractor and/or subcontractors before work commences.

5 All shop drawings to be approved by Beckmann Architecture before work commences.

6 All materials to be in accordance with relevant British Standards, manufacturer's recommendations and specifications.

7 This drawing is property of Beckmann Architecture Limited. Copyright reserved.

BE // AR

BECKMANN ARCHITECTURE

t: 07845698006
e: OFFICE@BE-AR.CO.UK
w: BE-AR.CO.UK