




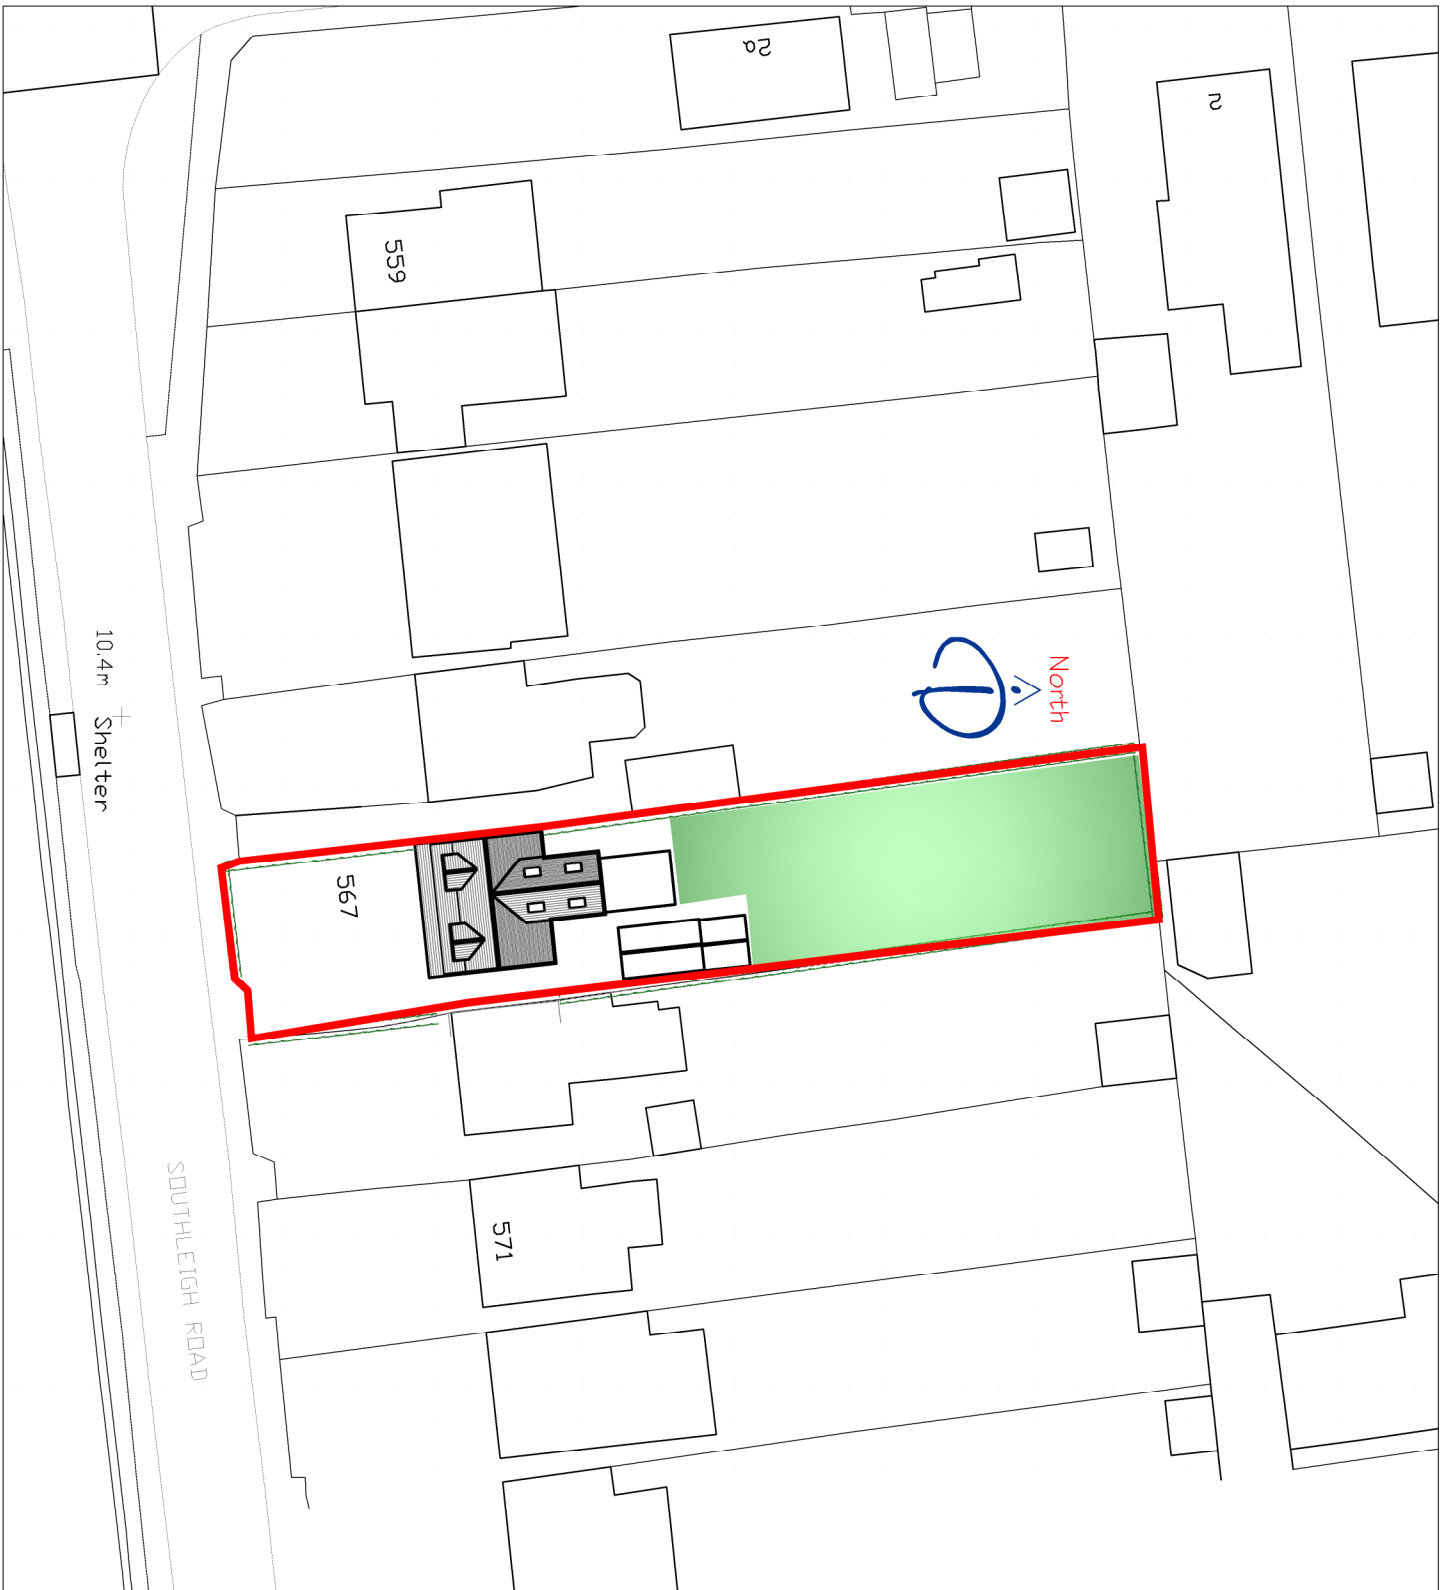


Existing Block Plan
Scale 1:1500
SCALE BAR 1:500

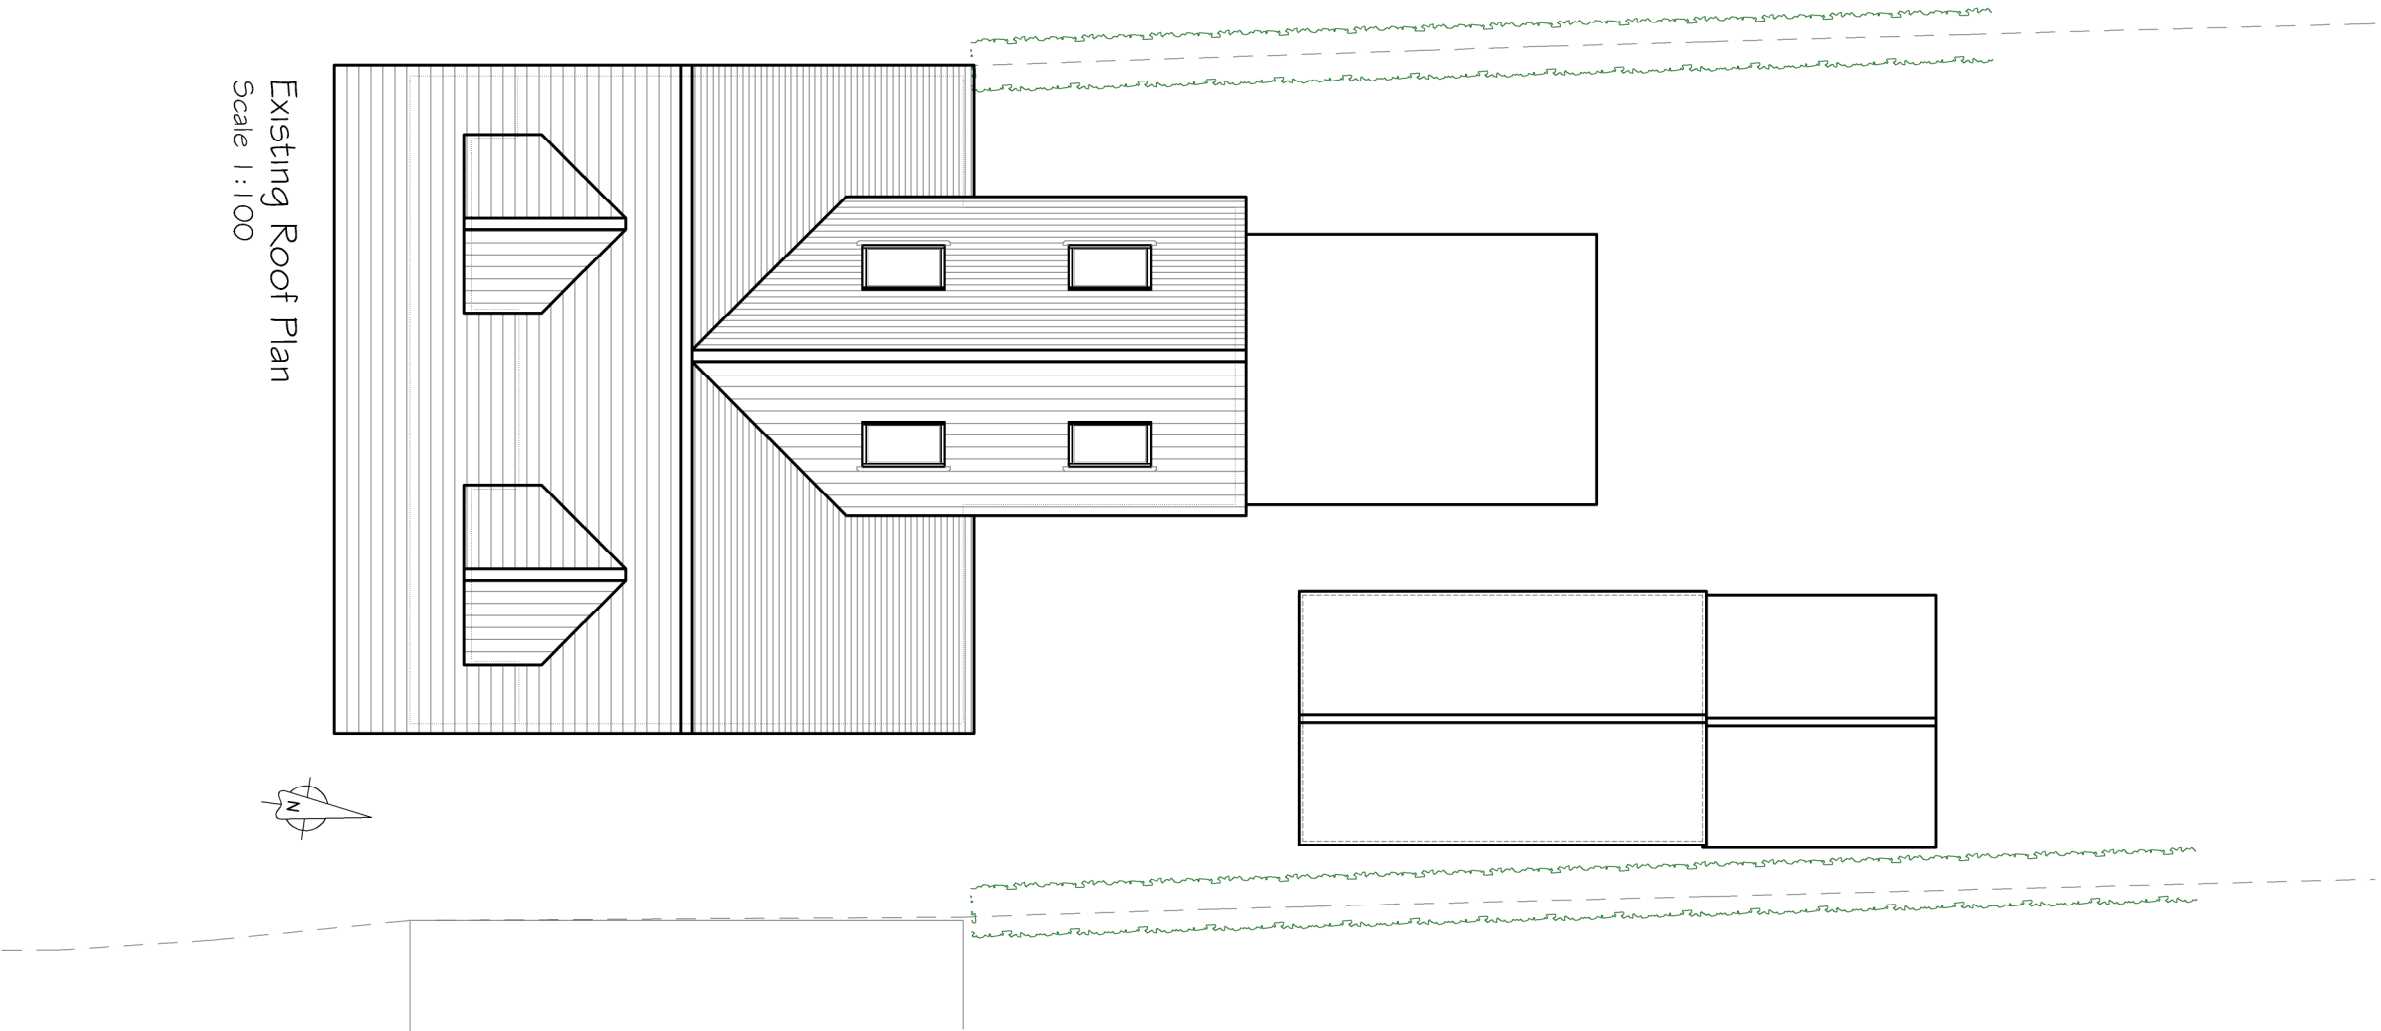

Existing Roof Plan
Scale 1:100

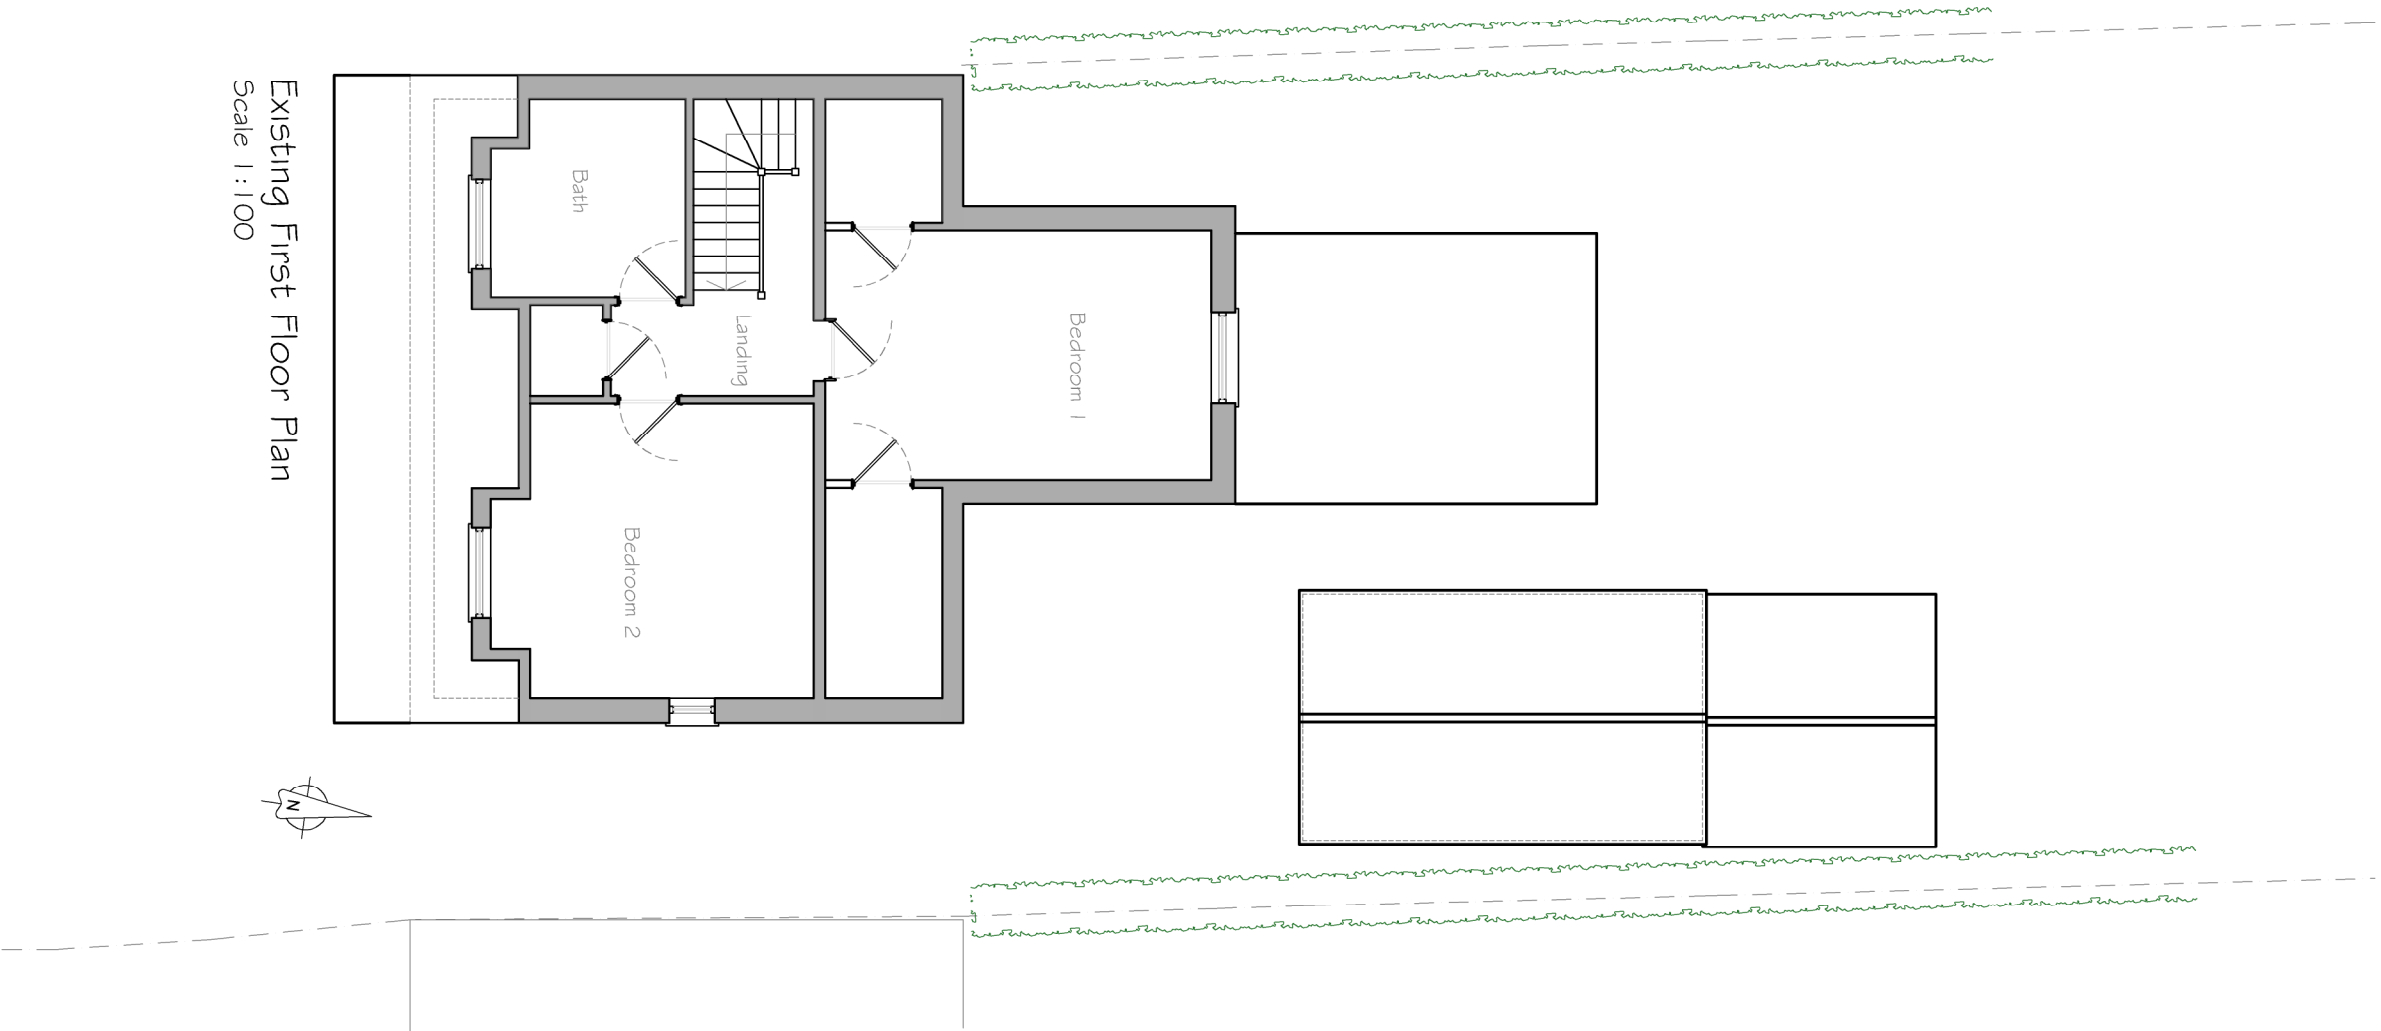

Existing First Floor Plan
Scale 1:100

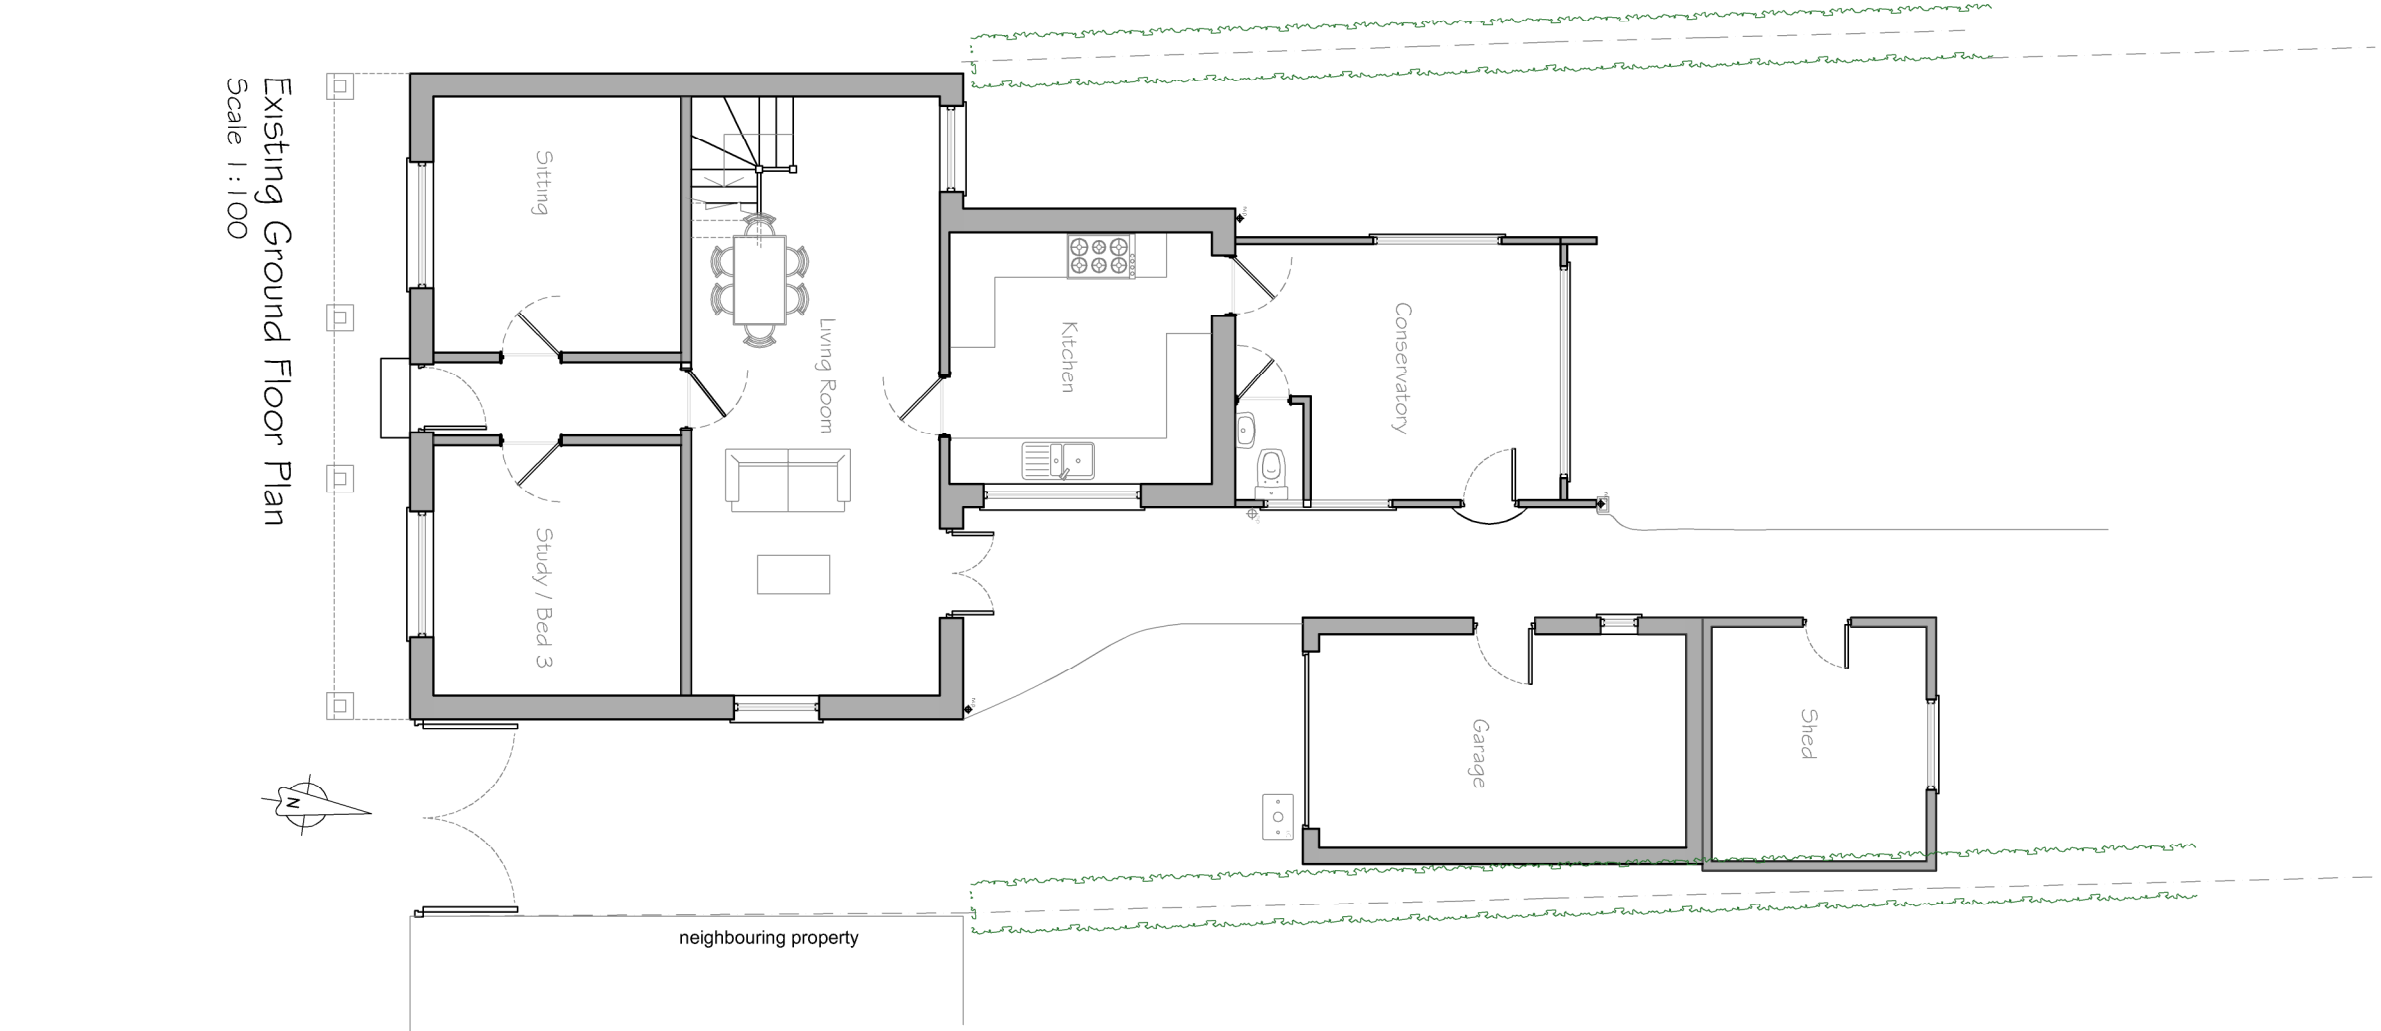

Existing Ground Floor Plan
Scale 1:100


Location Plan
Scale 1:1250
SCALE BAR 1:1250




SCALE BAR 1:100
0 5 10




Existing Front Elevation
Scale 1:100

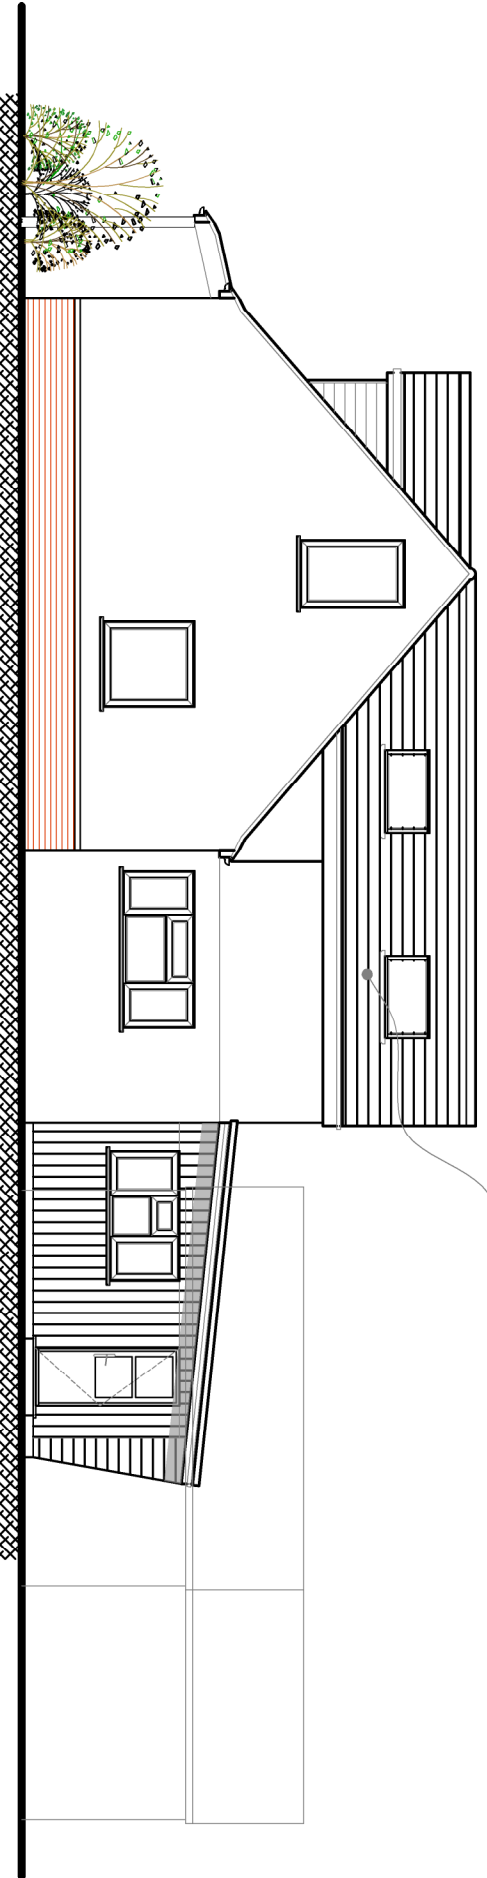

Existing Side Elevation
Scale 1:100

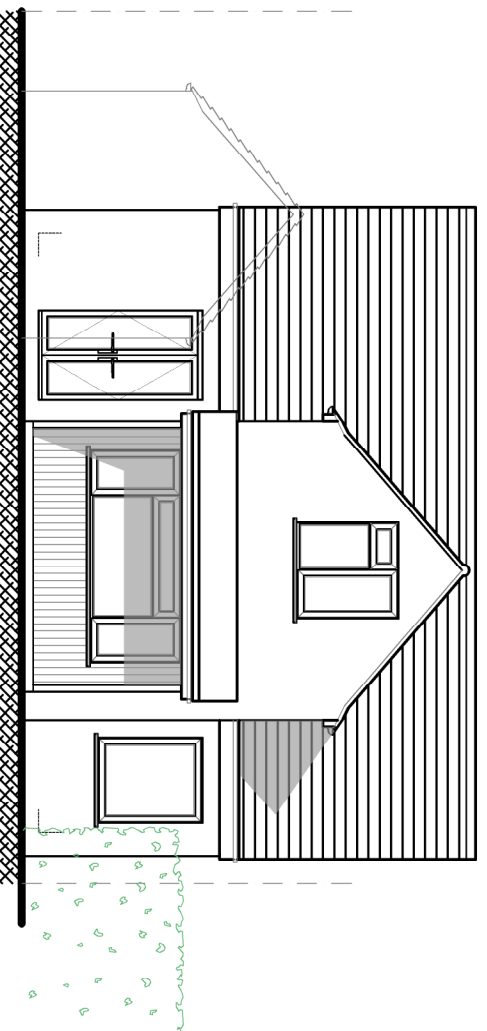

Existing Rear Elevation
Scale 1:100

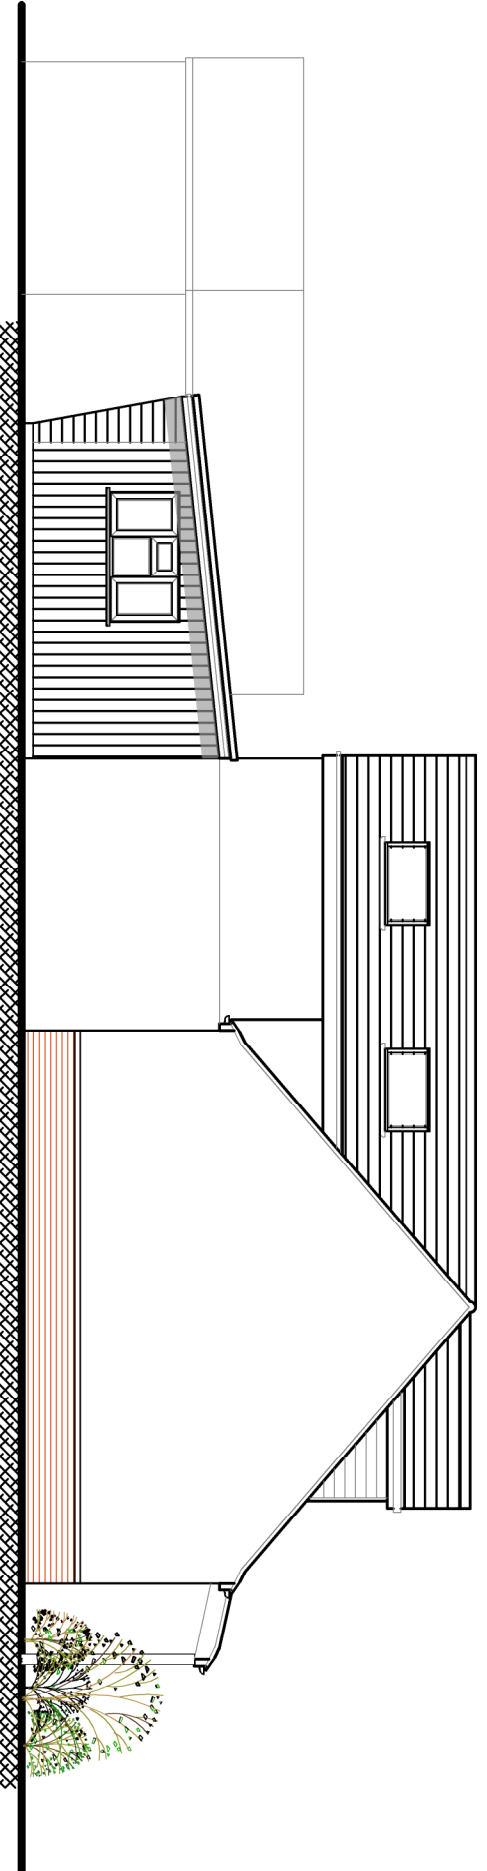

Existing Side Elevation
Scale 1:100

		CLIENT		PROJECT		TITLE			
		Mr A Sergeant & Mrs L Darby		567 Southleigh Road Emsworth Hampshire PO10 7TE		Proposed Plans and Elevations			
		Date		Drawn by: MD		Drawing No:		20.322.100	
		PM		Scale: 1:100@A1		Date: 0 JULY 2023		Copyright Reserved 2023.	
		-		-		-		-	
		-		-		-		-	
