



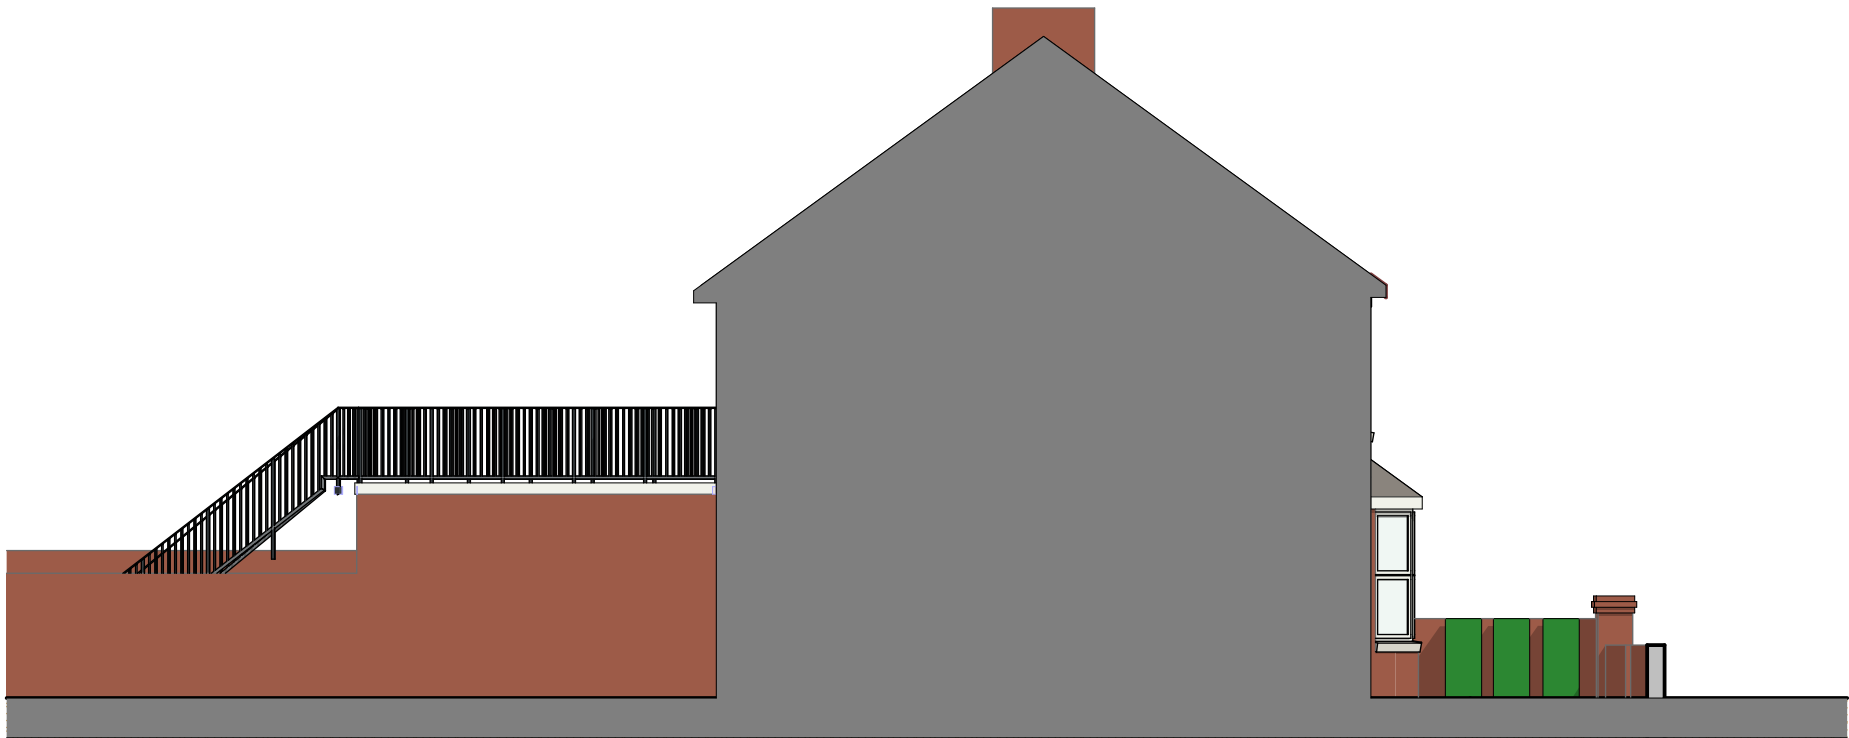

E-02 Existing West Elevation 1:100




E-01 Existing South Elevation 1:100

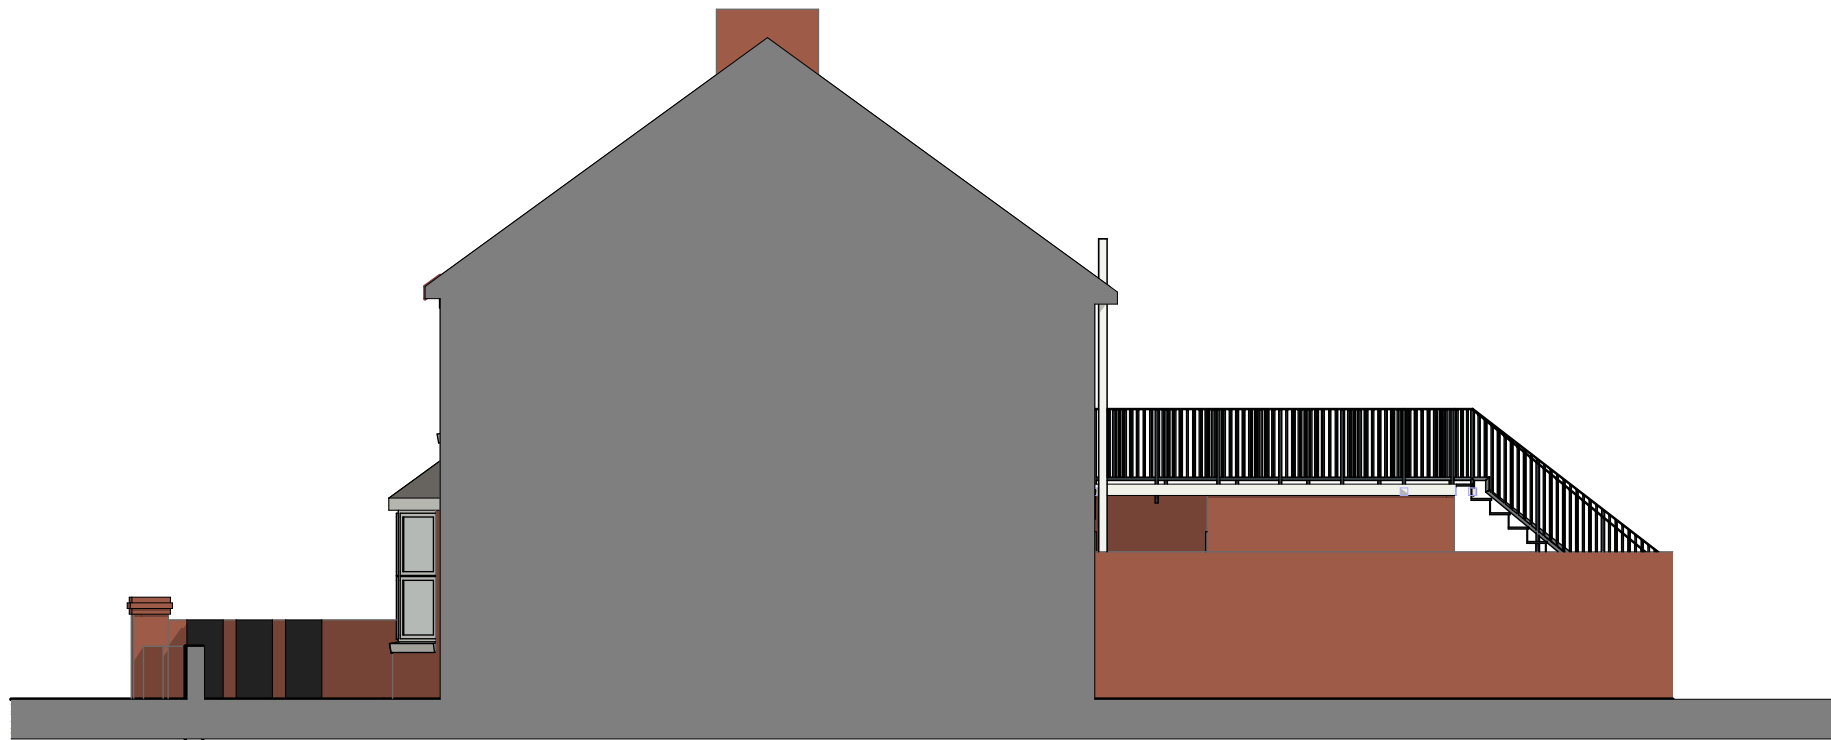

E-03 Existing North Elevation 1:100



E-04 Existing East Elevation 1:100

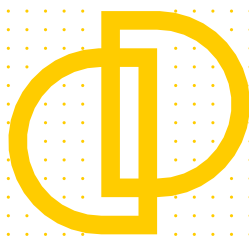

**Downland
Design Ltd.**

Issue Date

Date printed

05/05/2021

For:

Fiona Summers

Flat Conversion

90 North Street
Emsworth
PO10 7PN

Survey
Drawings

Scale @ A3

1:100

Drawing:

Existing
Elevations

Drawing Number

project

number

rev

1901 - 01.4