




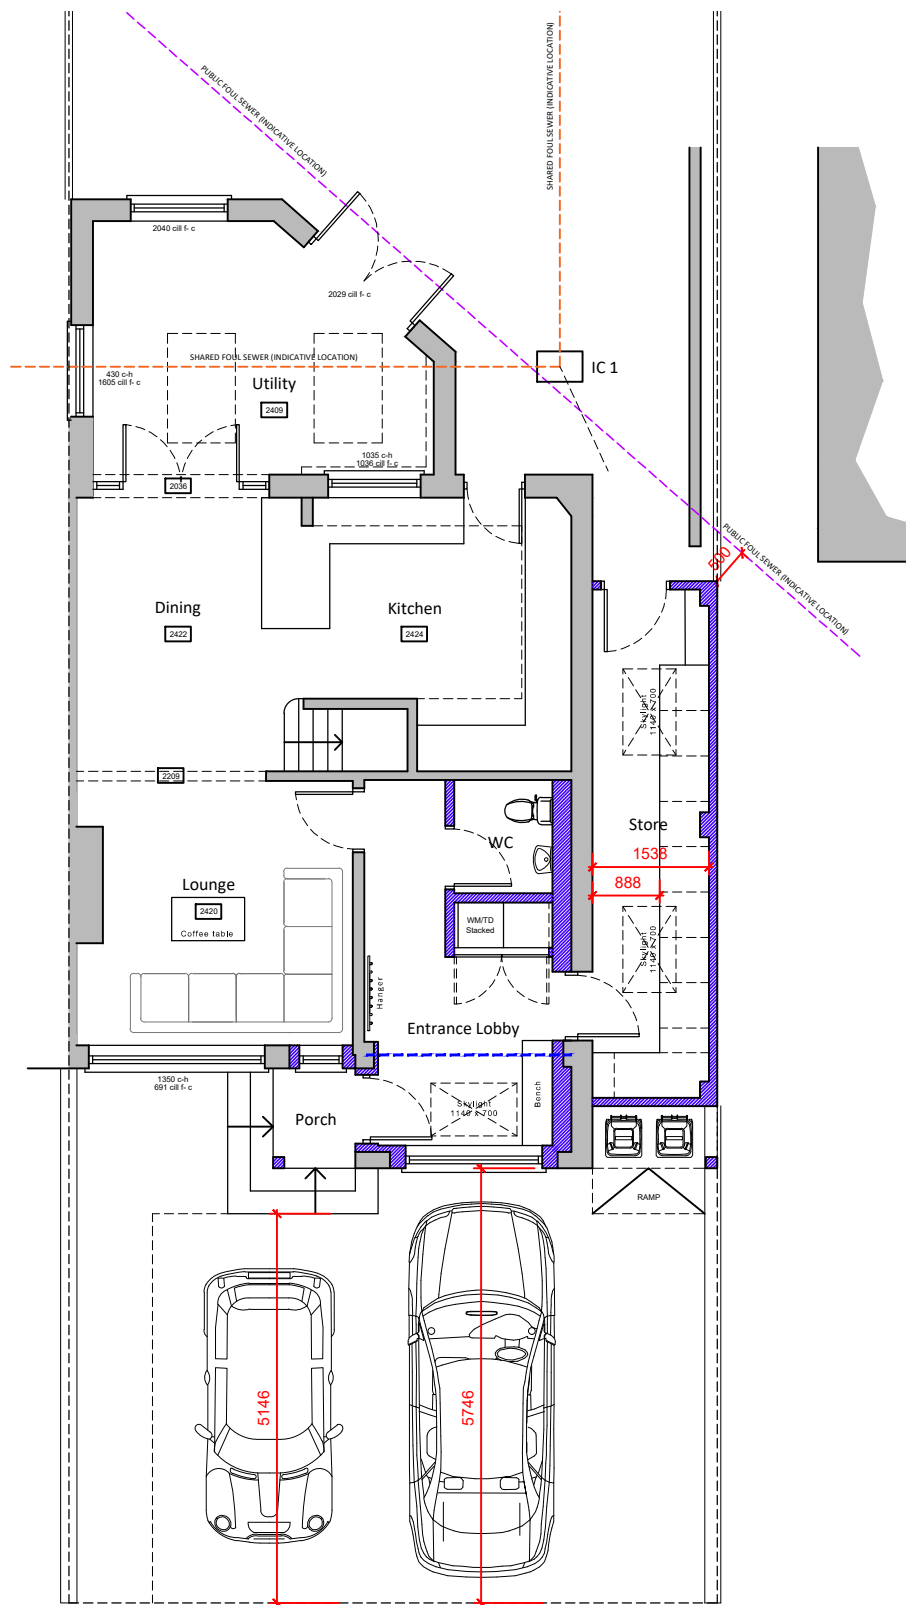


Proposed Ground Floor Plan scale 1:100

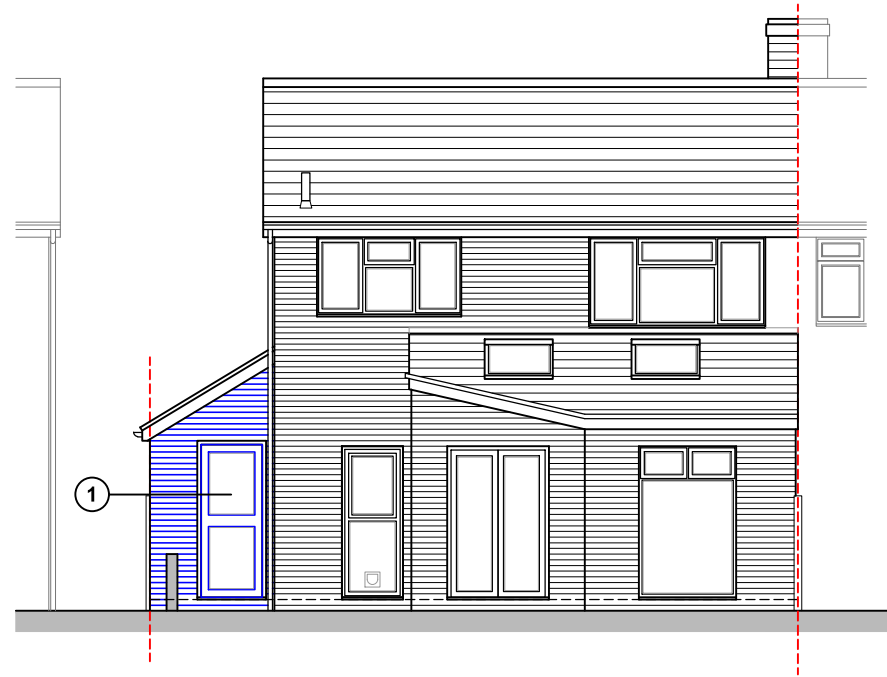


West (Rear) Elevation scale 1:100

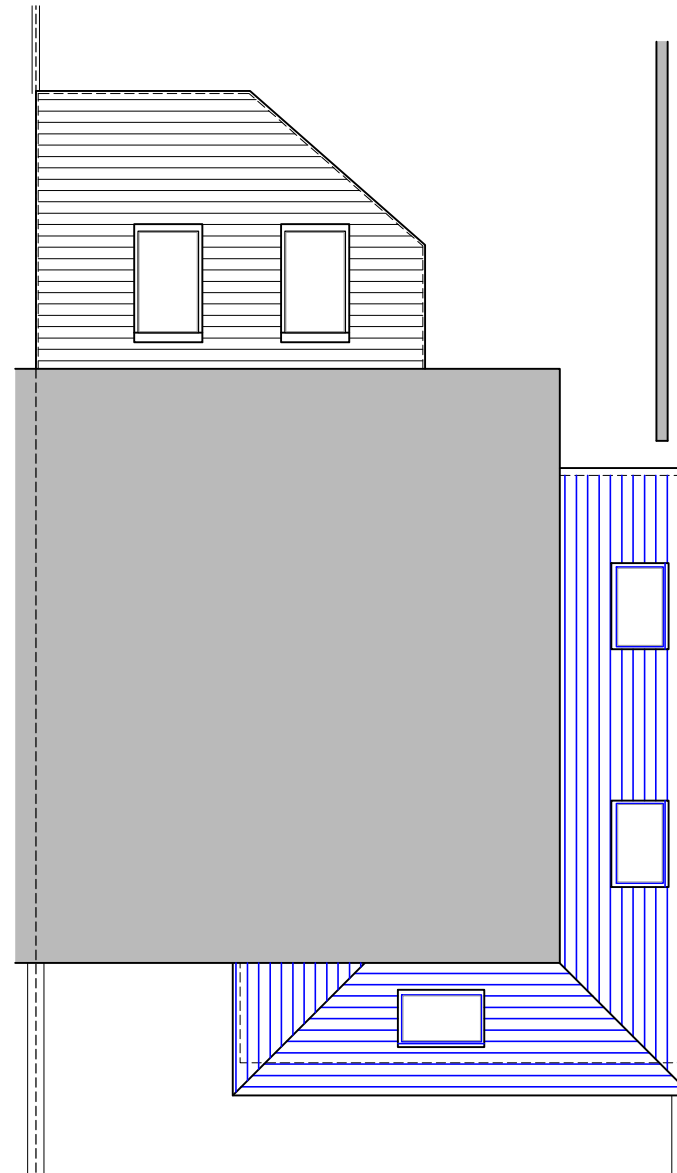

Existing Roof Plan scale 1:100

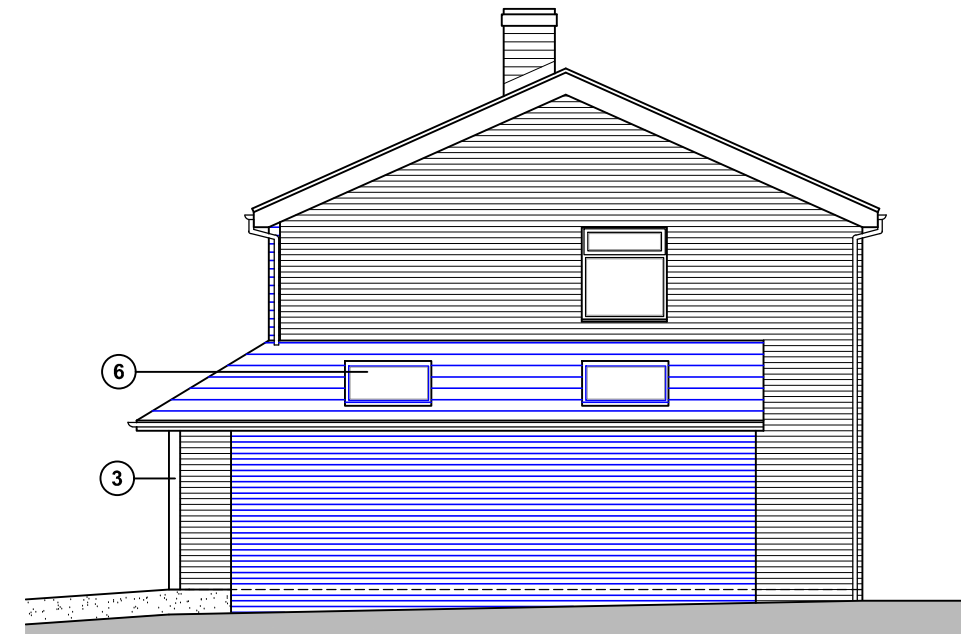

North (Side) Elevation scale 1:100

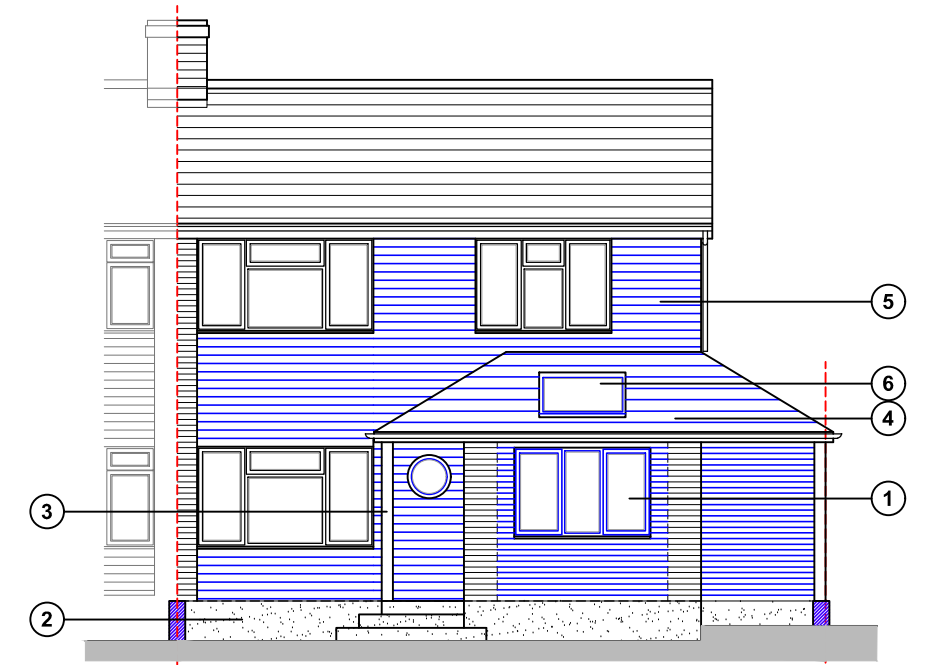

East (Front) Elevation scale 1:100

- ① UPVC doors & windows to match existing
- ② Low level K-render or similar product
- ⑤ Composite weatherboard cladding
- ③ Oak posts & supports
- ④ Roof tiles to match existing
- ⑥ Velux or similar rooflights

For MR & MRS GRIEVE	Title PROPOSED PLANS & ELEVATIONS	Office Tel: 01243 933732
Project PROPOSED EXTENSIONS AT 11 WYNDHAM CLOSE, WATERLOOVILLE, PO8 8HA	Date OCT 2022	Email: admin@jb-architecturedesign.com
	Drawn LL	Web: www.jb-architecturedesign.com
	Scale 1:100 @ A3	
	Checked -	
	Job Number PL640.22	
	Drawing Number -04	
	Revision	

