



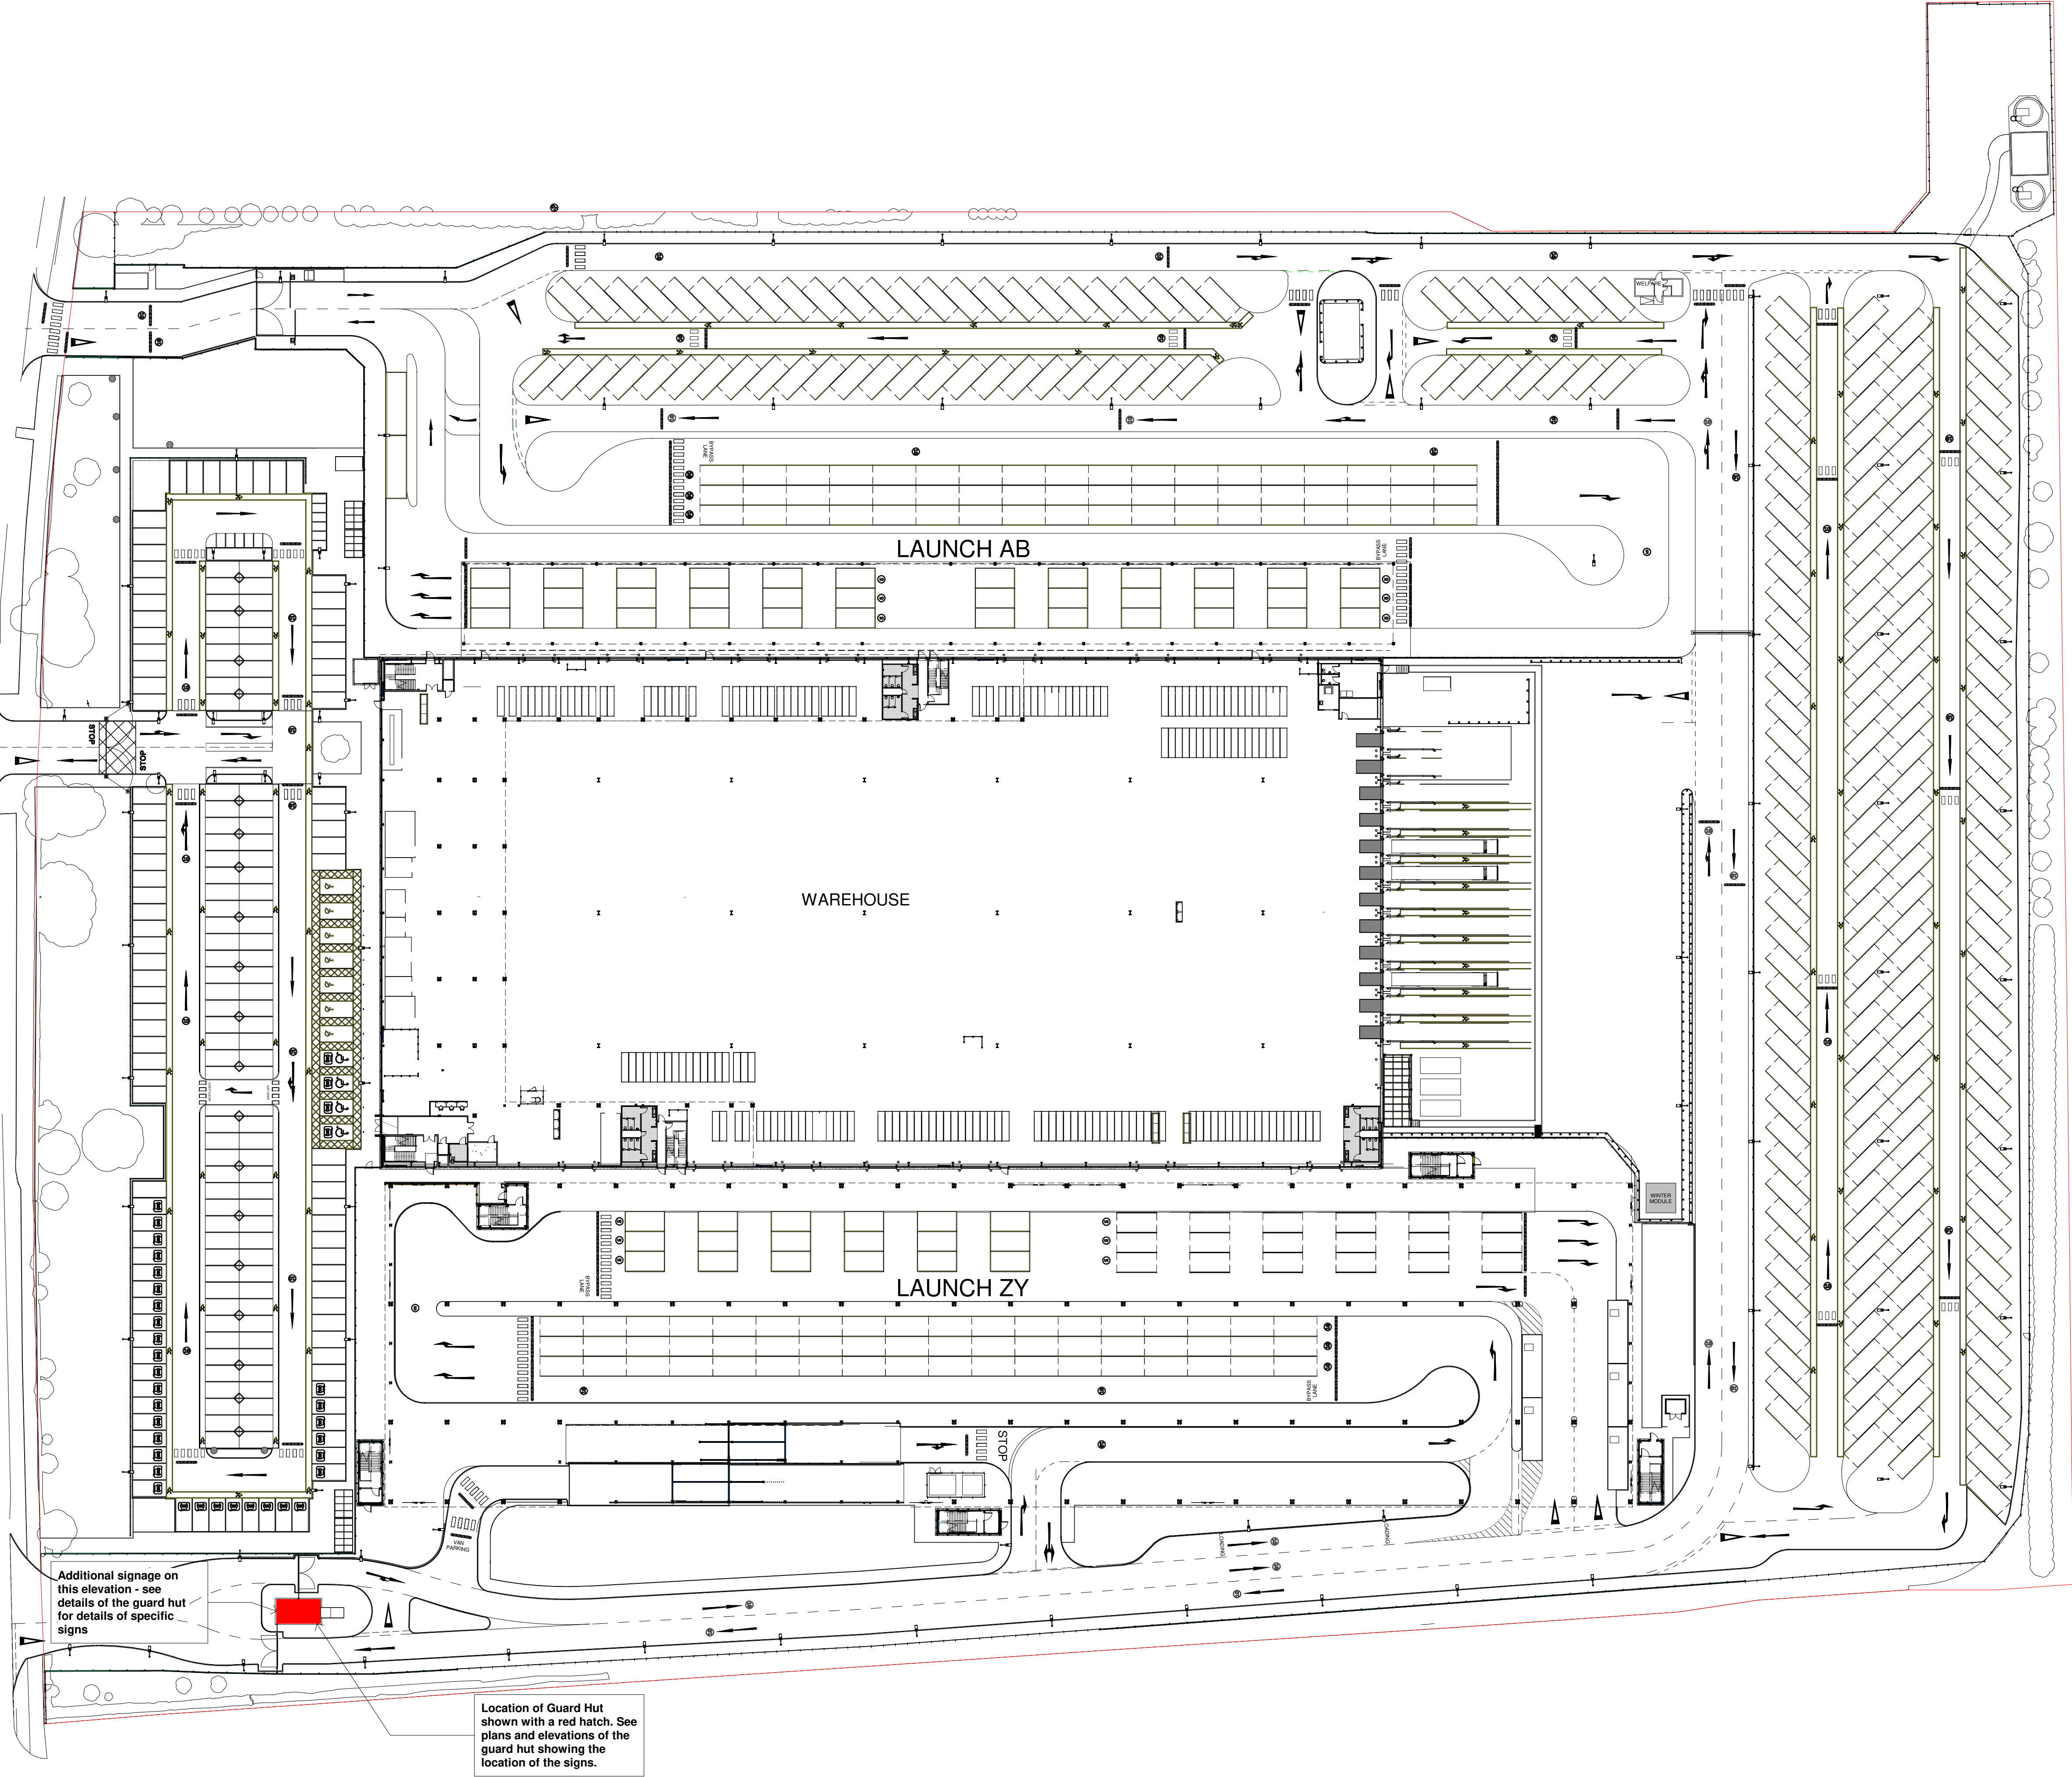


PROPOSED SITE PLAN - SIGNAGE

1 : 500

Architects are to be notified of any discrepancies.
Contractors must check all dimensions on site.
This drawing is subject to copyright laws and is for use on this project only.
This drawing is to be used solely for the information as filed only.
For other information refer to the latest revision of any cross referenced drawings.
To be read in conjunction with relevant design standards/protocols

This is a colour drawing. In order to ensure any subsequent reproduction is viewed correctly it should be printed in full colour.

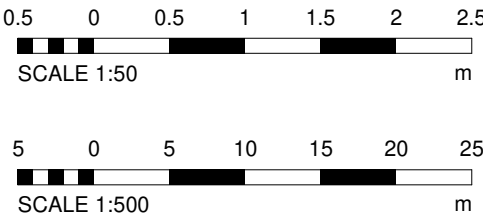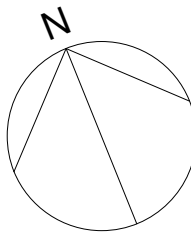

	S1 - DIRECTION SIGN LINE HAUL SIZE: 400mm x 1300mm (0.52m²) QTY: 1 BUILDING MOUNTED		S2 - DIRECTION SIGN LOADING AREA SIZE: 400mm x 1300mm (0.52m²) QTY: 1 BUILDING MOUNTED
	S3 - DIRECTION SIGN DELIVERY ASSOCIATES SIZE: 400mm x 1300mm (0.52m²) QTY: 1 BUILDING MOUNTED		


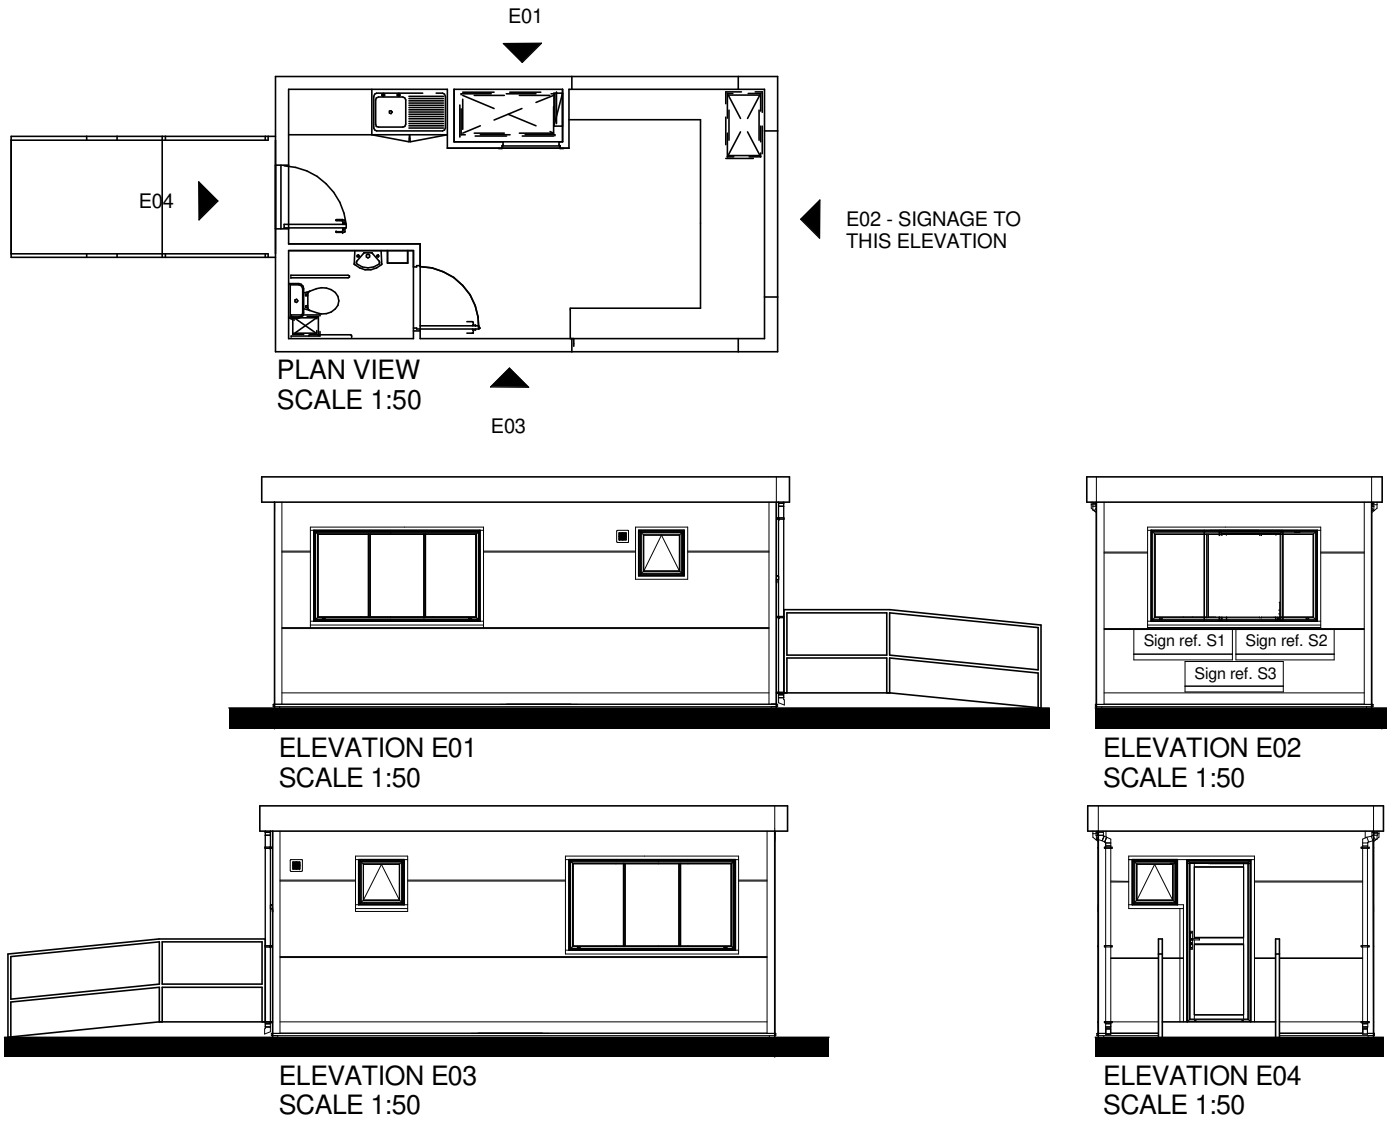


Image showing signs at the entrance to the site, on elevation ref. 02

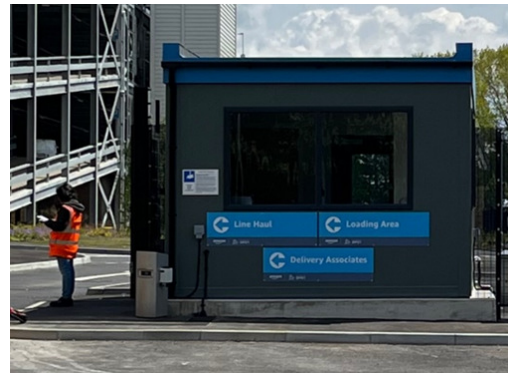

P1	FIRST ISSUE	01.06.23	SMR	RP
Rev	Description	Date	Dm	Ckd

Status
PLANNING

SMR

SMALLEY MARSEY RISPIN

ARCHITECTS

Floor 2 The Exchange Station Parade Harrogate HG1 1TS
01423 707 757 admin@smrarchitects.co.uk

Project

DPO1 - HAVANT, NEW LANE

Client
amazon

Drawing Title

ADDITIONAL SIGNAGE TO GUARD HUT

Proj Ref	Origin	Zone	Level	Type	Role	Num	Status	Rev
DPO1	SMR	00	ZZ	DR	A	2303	S4	P1

SMR Job Ref	Sheet	Scale	Drawn
7607-00-2303	A1	As indicated	RP