

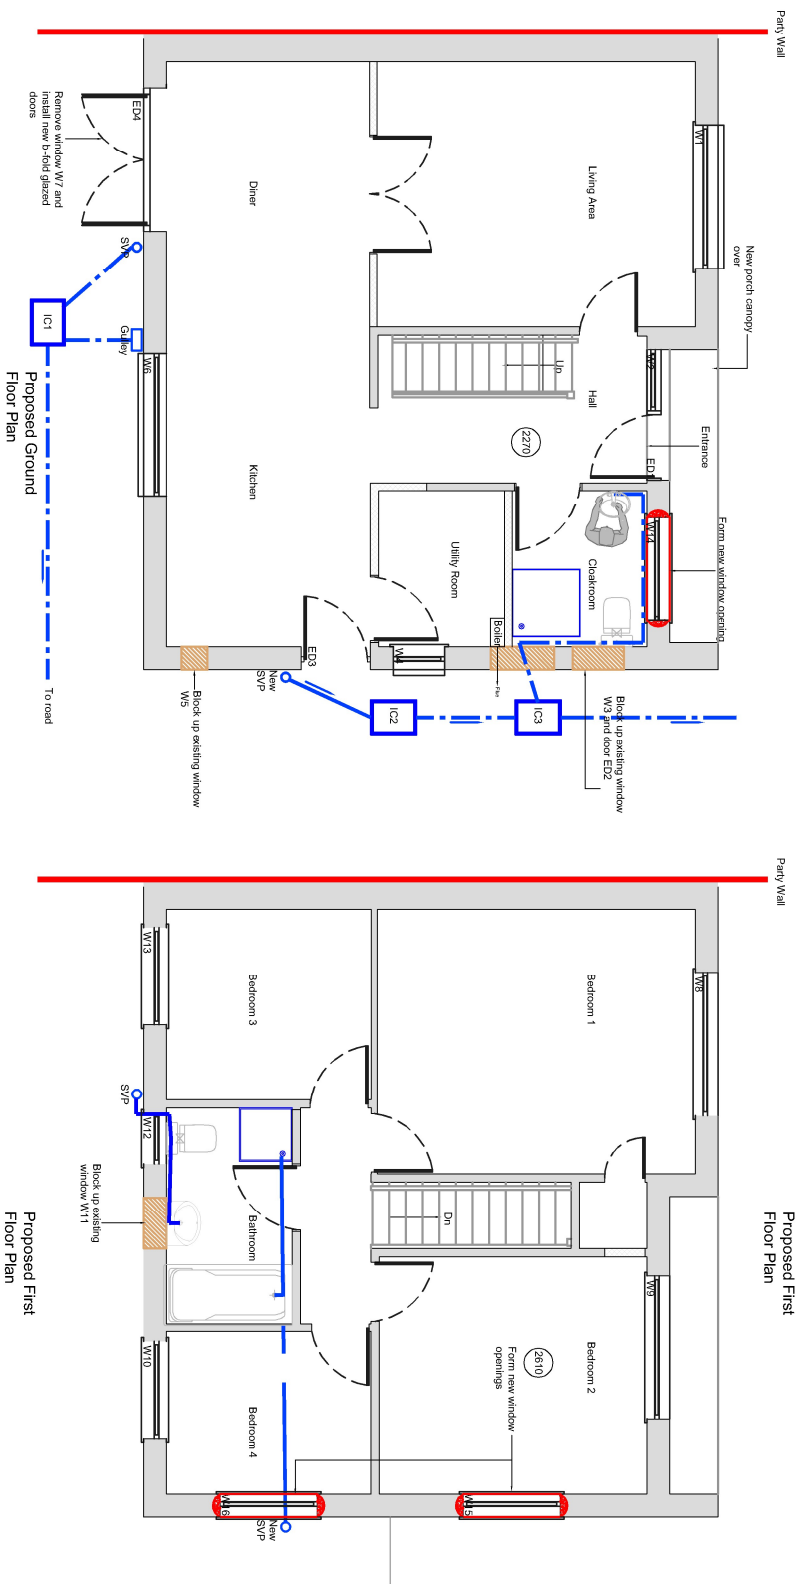


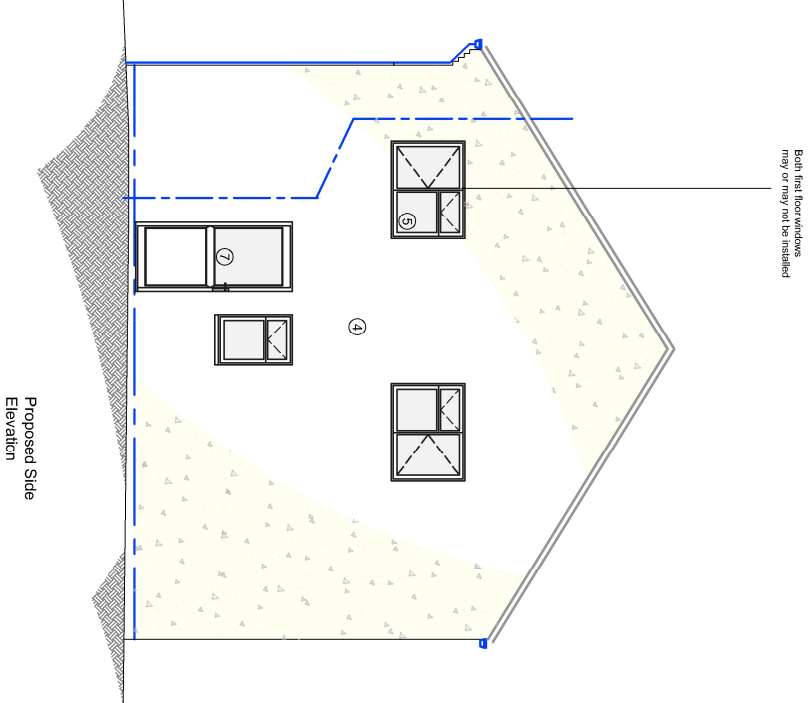

- KEY**
- Chimney removed
 - Pitched roof with gableend - Ludlow tile
 - PVCu soffits and fascia with PVCu gutters / downpipe / SVP
 - White / Light grey K-Render to elevation where noted
Front elevation to entrance door and return possible Split Rock cladding
 - Anthracite colour PVCu double glazed window units and cill
W4, W11 & W14 to have obscured / privacy glass
 - Composite insulated door in Anthracite colour with double glazed bank of windows commensurate to the door
 - Anthracite colour PVCu door with obscured glazed upper panel and insulated lower panel
 - Anthracite colour PVCu bi-fold double glazed doors with match cill
 - Front canopy on gallows brackets and fixed to walls, fitting commensurate to mainroof - tile to closely match colour / profile but may be smaller tiles

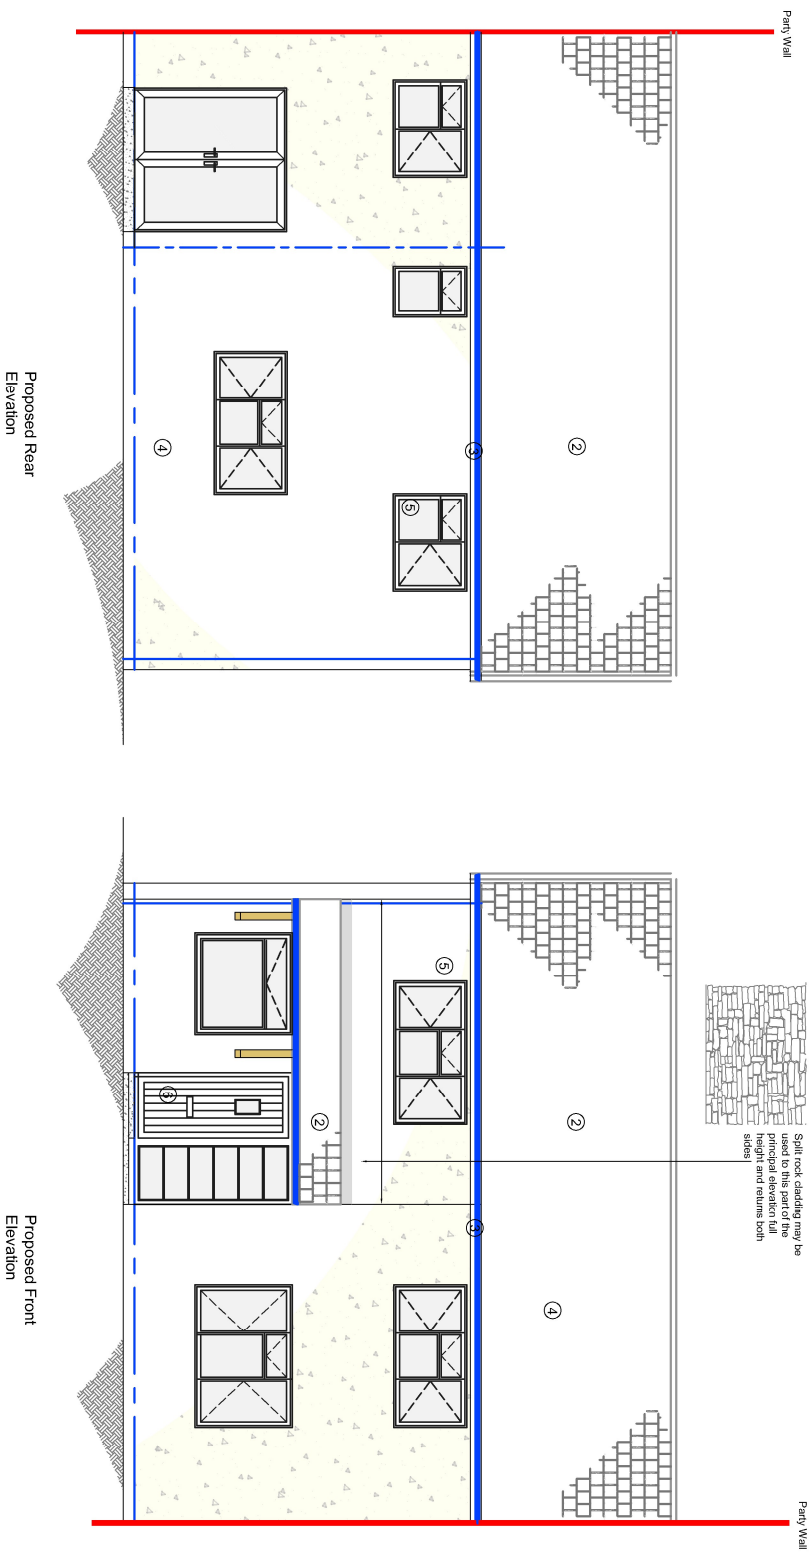

Rev	Date	Notes	By
Client:	Mr J Leaves		
Project:	13 Bursledon Road Purbrook Waterlooville PO7 5NJ		
	Alterations		
Title:	Proposed Plans and Elevations		
Drawing No.	9000 - P.01.01	Rev:	.
Scale:	1:100 @ A3	Date:	08.10.23
Drawn By:	TC	Checked By:	LBC
Issue:	Planning		

The logo for LEYSON BUILDING CONSULTANCY features the company name in a bold, sans-serif font. 'LEYSON' is in a larger font size than 'BUILDING CONSULTANCY'. To the left of the text is a green graphic consisting of several horizontal bars of varying lengths, creating a stylized 'L' shape. A small circular icon with a stylized 'S' is located at the bottom right of the green graphic.