




NORTH ELEVATION

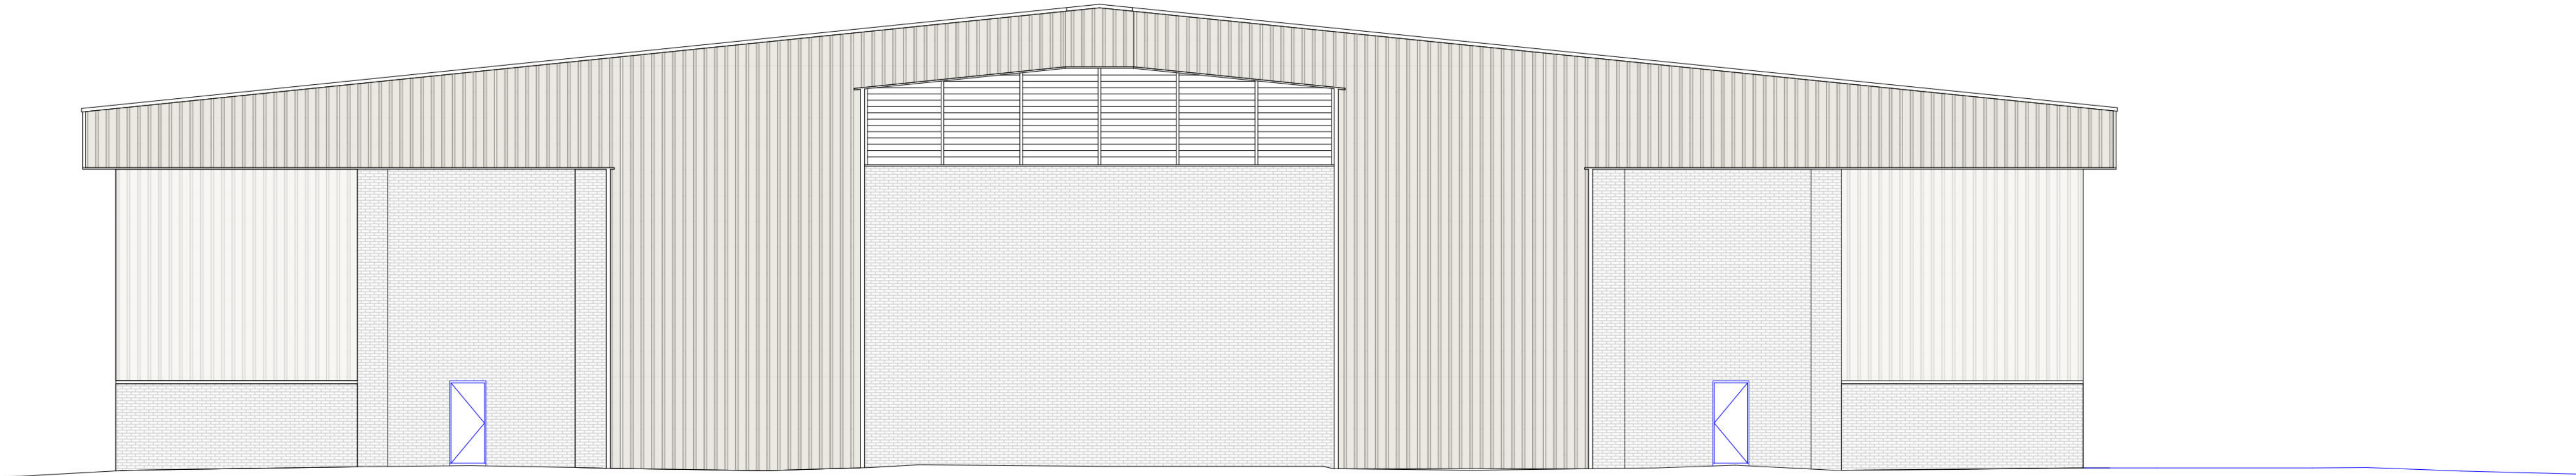

SOUTH ELEVATION

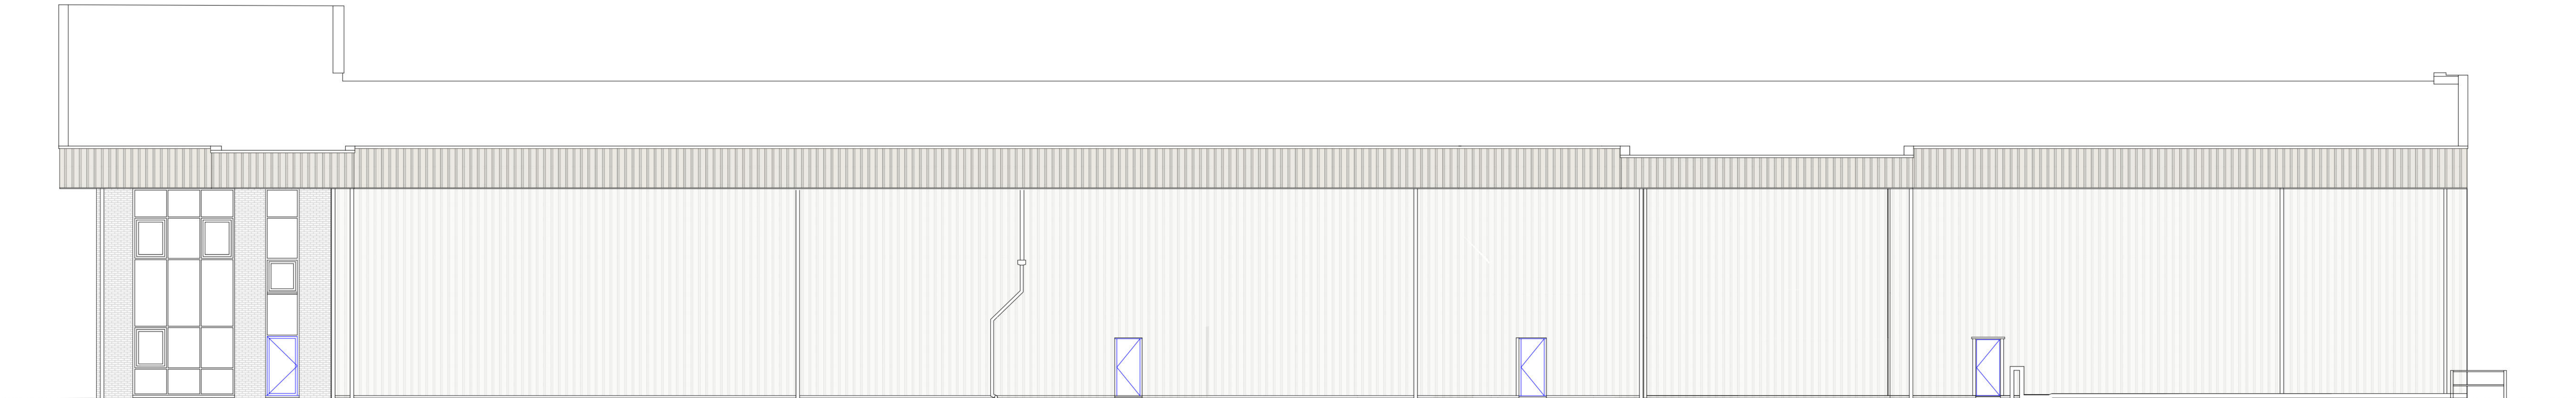

WEST ELEVATION

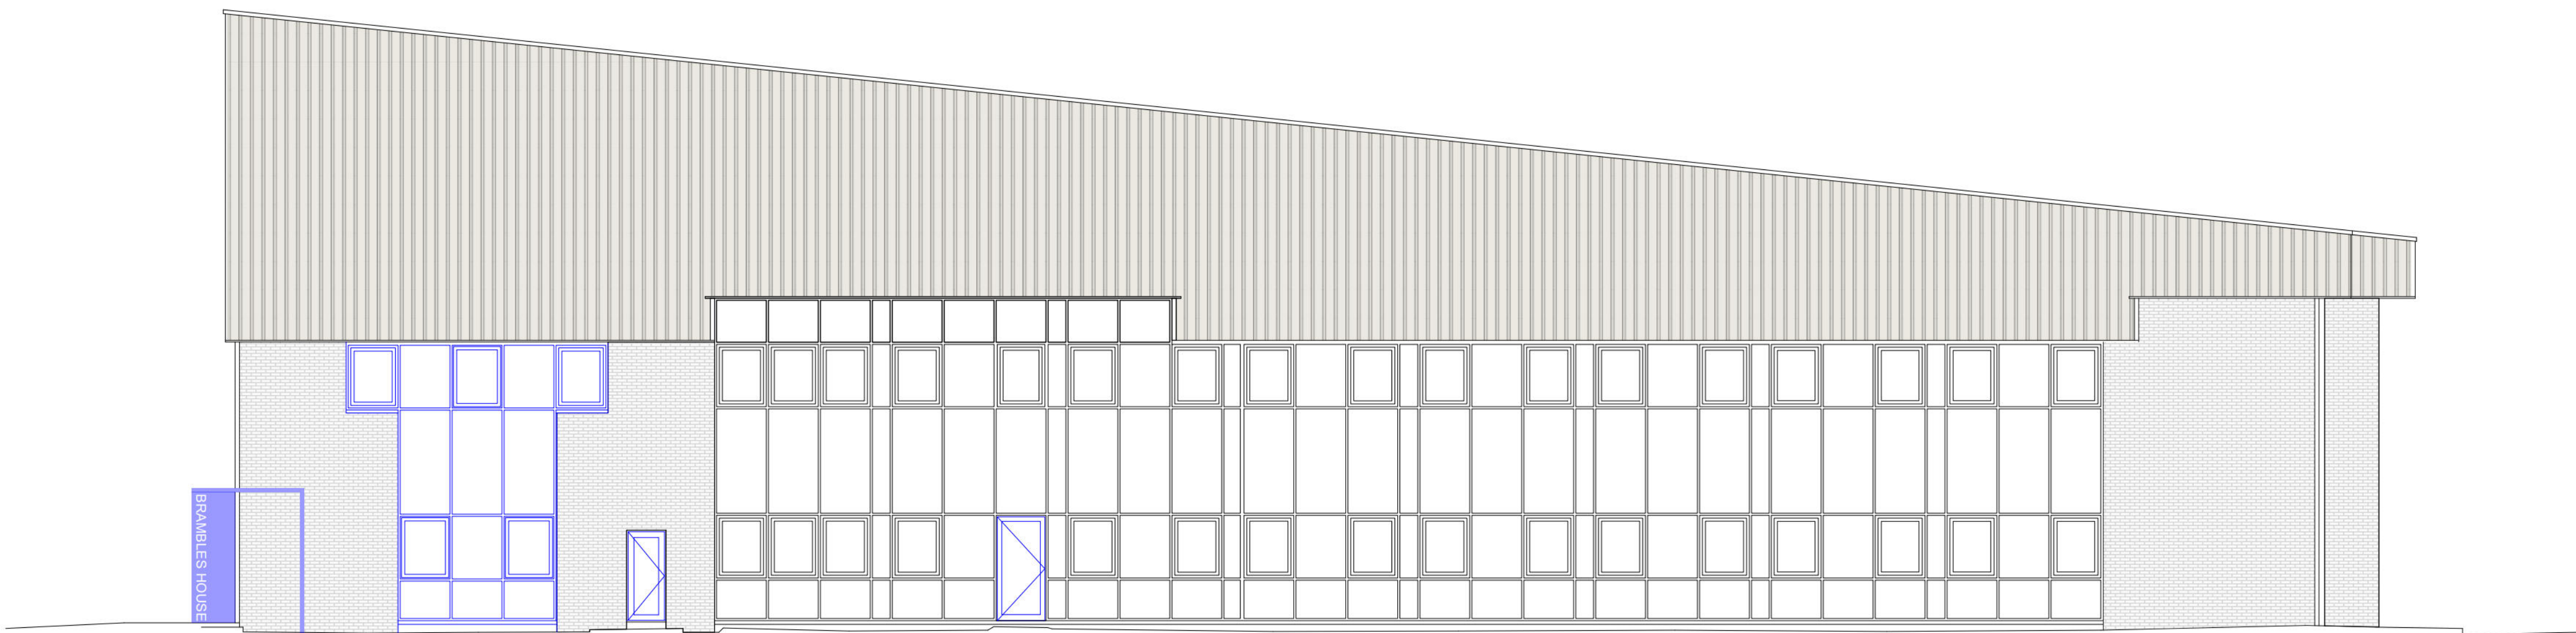

EAST ELEVATION

DRAWINGS TO BE READ IN CONJUNCTION WITH COGENT'S SPECIFICATION.

SEE ALSO M&E DRAWINGS
SEE ALSO M&E & STUCTURAL ENGINEERS DRAWING

FOR DEMOLITION & REMOVAL REFER TO THE FOLLOWING PLAN DRAWINGS:

- DRG 105
- DRG 106
- DRG 107
- DRG 108
- DRG 109

This drawing is Copyright © of Cogent Building Consultancy LLP.

Do not scale this drawing.
All dimensions to be checked on site.
Drawing to be read in conjunction with any specifications, schedules and Consultants drawings and details.



SCALE BAR 1:100 @A0

CogentBC

68 - 65 Tabernacle Street
London EC2A 4BD
+44 (0) 20 9850 2800
www.cogentbc.co.uk

Project Name Brambles House, Waterloooville, Portsmouth	Scale 1:200 @ A2 1:100 @ A0	Drawn SC	Checked GL	Date 23.06.23
Client Columbia Threadneedle, CT UK Property Authorised Investment Fund				Status REV D
Drawing Title PROPOSED BUILDERS WORKS EXTERNAL ELEVATIONS				Drawing No. 203

PLANNING