




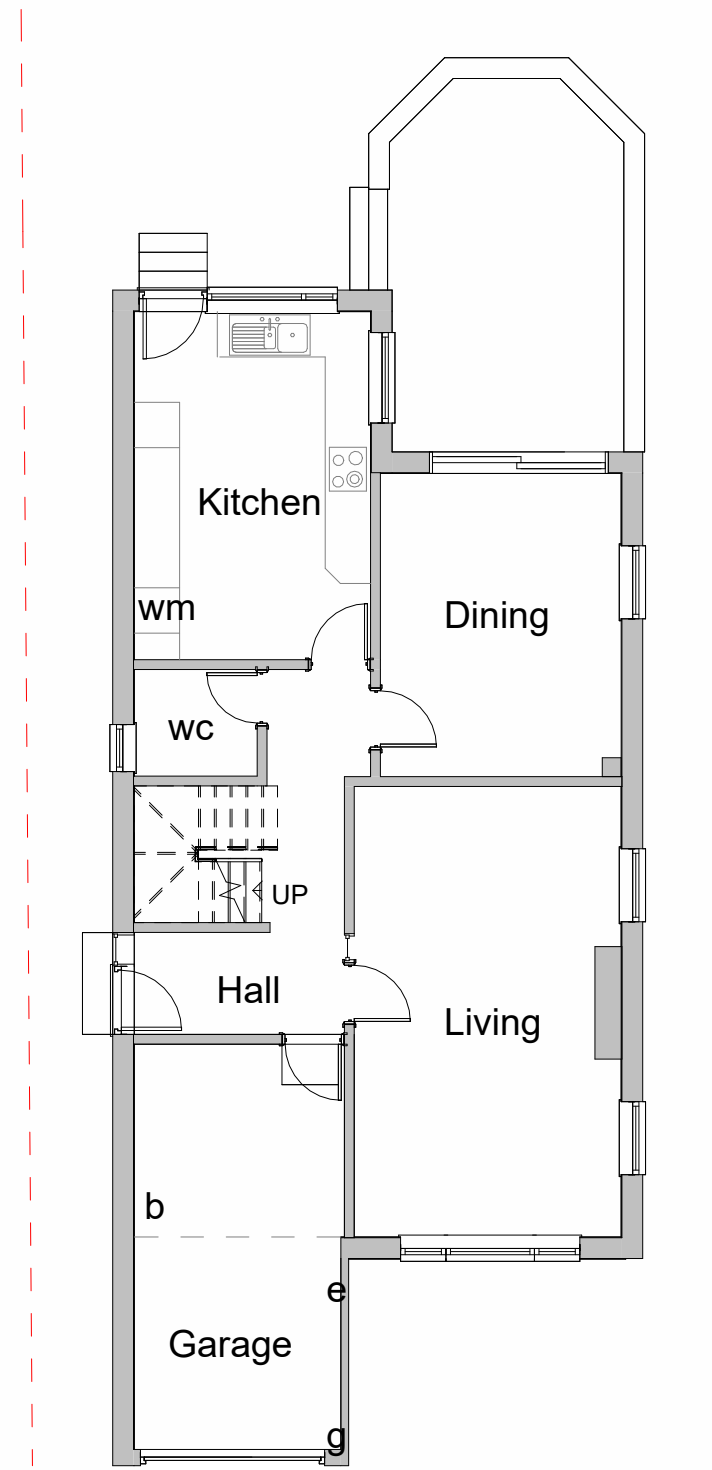

1 Existing Ground Floor
1 : 100

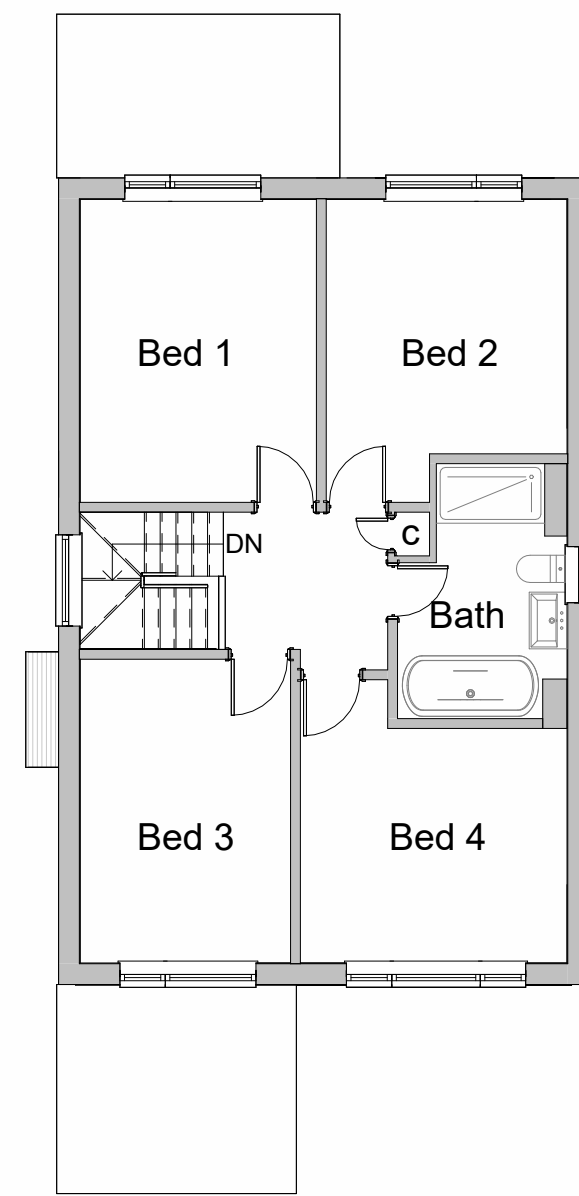


2 Existing First Floor
1 : 100

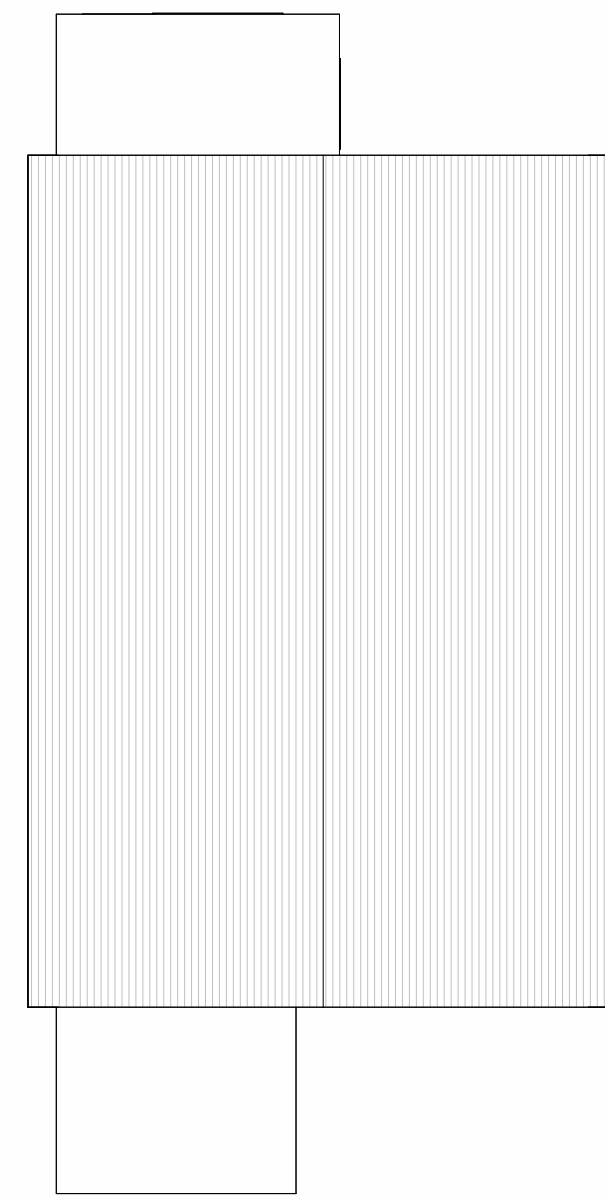

3 Existing Roof Plan
1 : 100




4 Existing Front Elevation
1 : 100

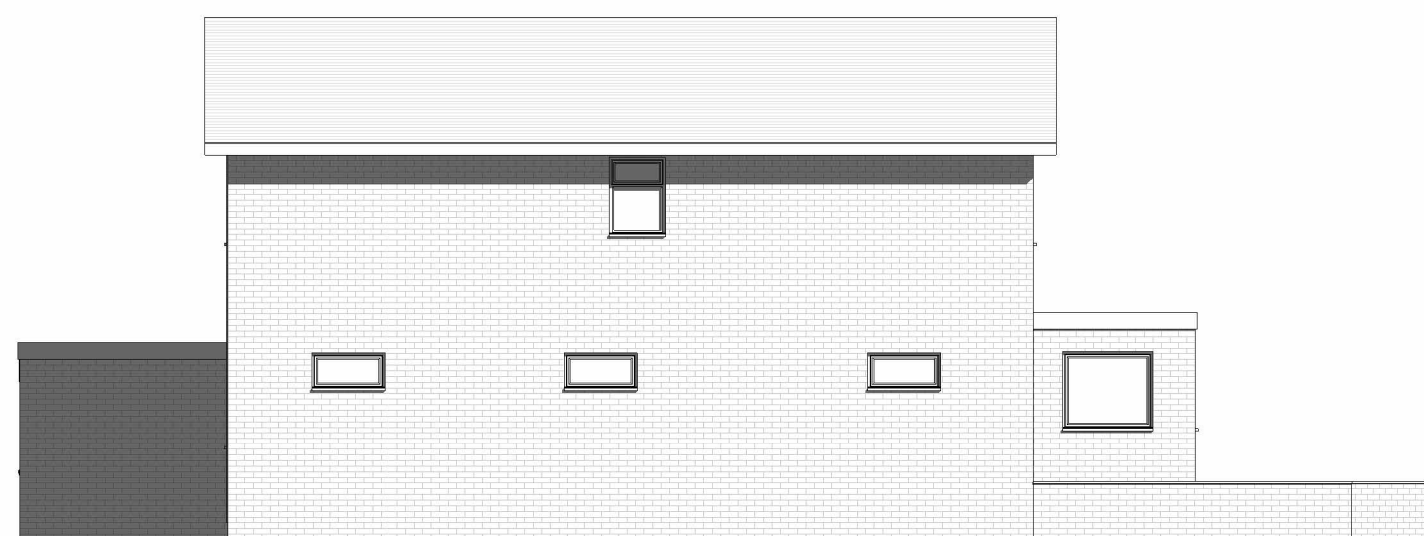

5 Existing Side Elevation_1
1 : 100



6 Existing Rear Elevation
1 : 100

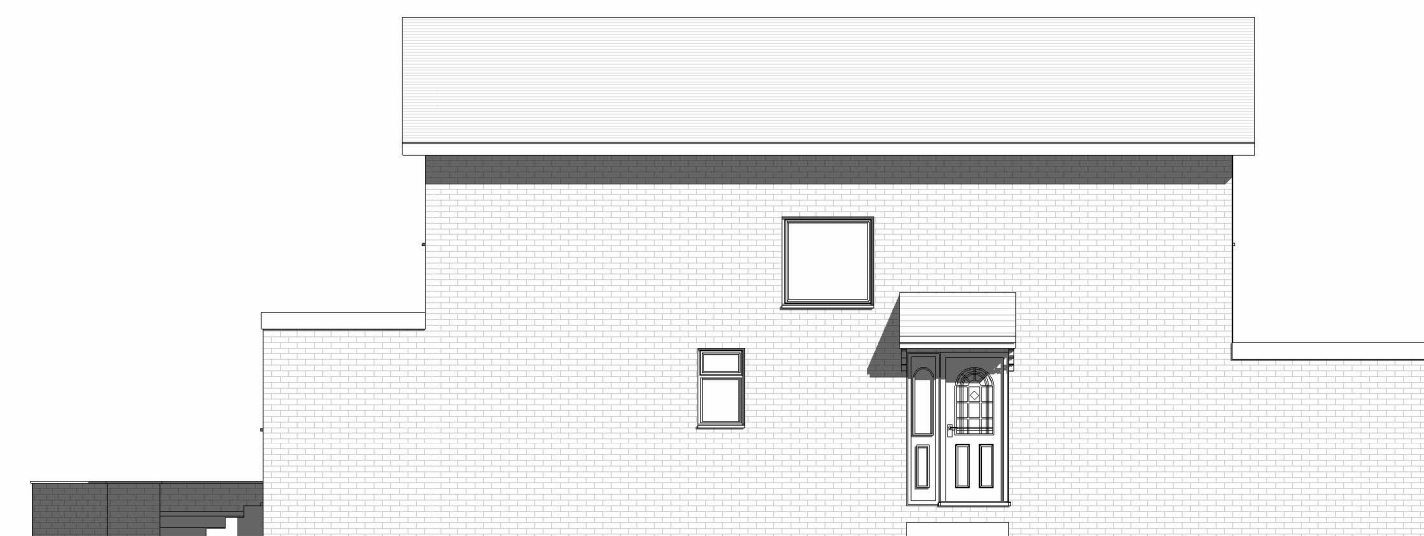


7 Existing Side Elevation_2
1 : 100



8 3D View 1



9 3D View 2

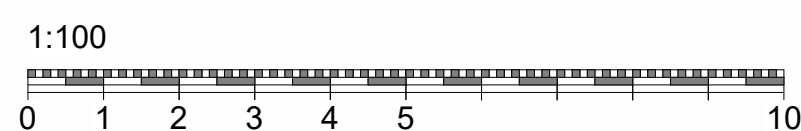

Do not scale from this drawing
except for planning purpose.
Contractor to verify all dimensions
before setting out,
commencing work or placing order



Project
Single storey rear extension
with flat roof and glazed flat
roof panels

40a Hulbert Road
Bedhampton
PO9 3TF

Client Claire Redpath

Drawing Title
Existing Floor Plans, Elevations, 3D
Views

Project Ref	Layout Id	Rev.
3091	GA.01	

Date:	24/08/2023	Scale @A1:	1 : 100
-------	------------	---------------	---------

M3 Architectural Design Ltd
Basepoint Centres Limited
377-399 London Road
Camberley GU15 3HL
t: 01276 300024
e: info@m3architecturaldesign.co.uk
w: www.m3architecturaldesign.co.uk
© 2023 M3 Architectural Design Ltd