


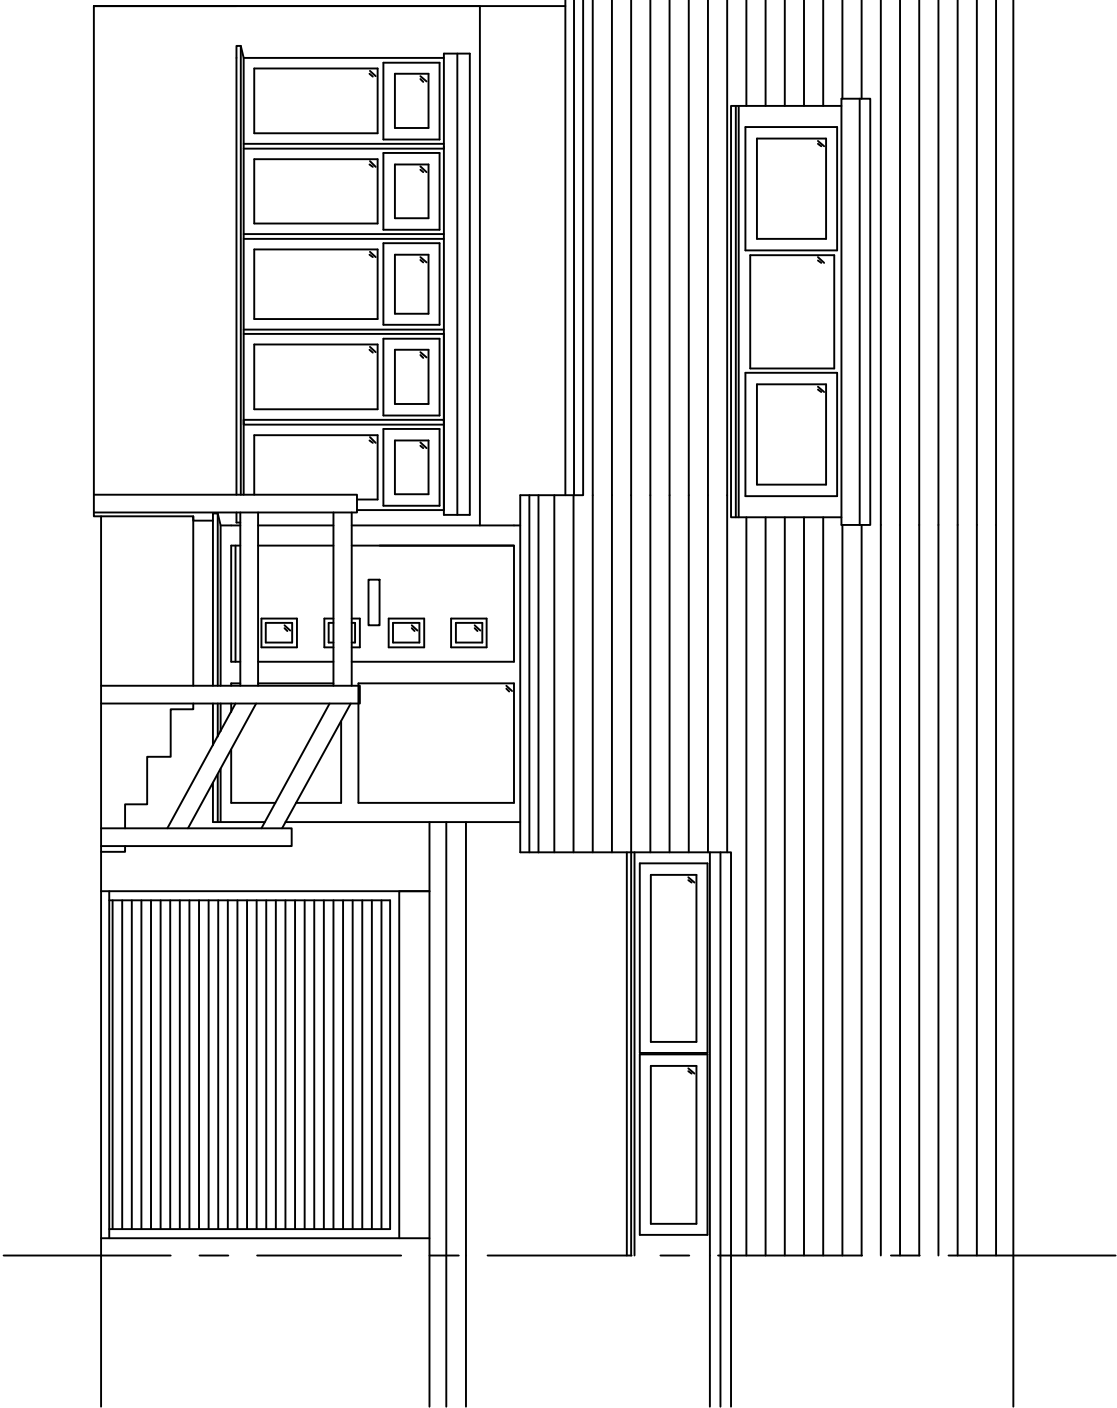

Scale 1:50 @ A3

NB  
All FIGURED DIMENSIONS MUST BE TAKEN IN  
REFERENCE TO CALLED DIMENSIONS AND SITE  
DIMENSIONS ARE TO BE CHECKED BEFORE WORK  
IS PUT IN HAND.



NO CHANGE

65 Galaxie Road  
Waterlooville  
Hampshire  
PO8 9AT

|                                    |           |     |
|------------------------------------|-----------|-----|
| Title:<br>Proposed Front Elevation |           |     |
| Scale:                             | 1:50 @ A3 |     |
| Date:                              | 22.03.23  | 800 |