


NOTEAll dimensions to be checked on site prior to commencement of any work
DO NOT SCALE FROM THIS DRAWING
Notify C.A of any discrepancies before ordering materials.
© Crown Copyright and database right Ordnance Survey Licence number 100019671 (2015)




1 Front elevation
1 : 100




2 Rear elevation
1 : 100

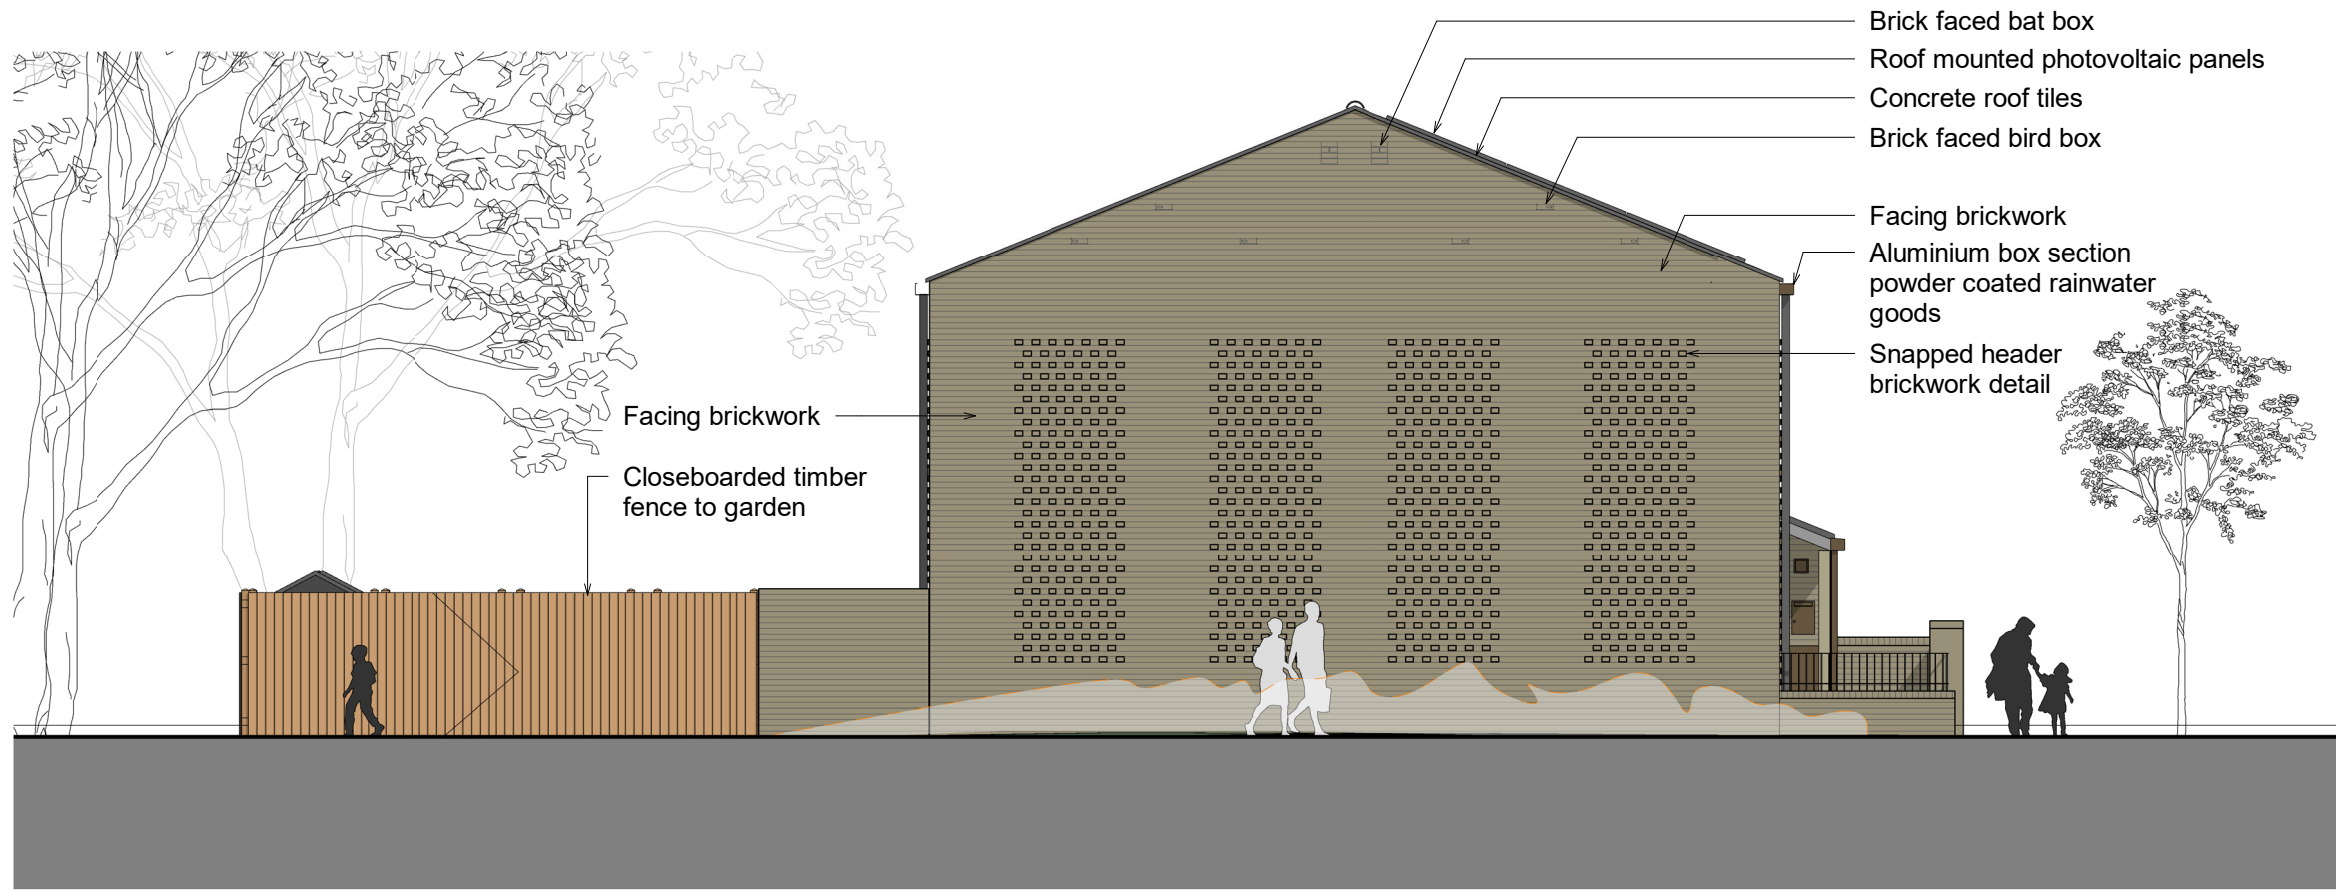

3 South elevation
1 : 100

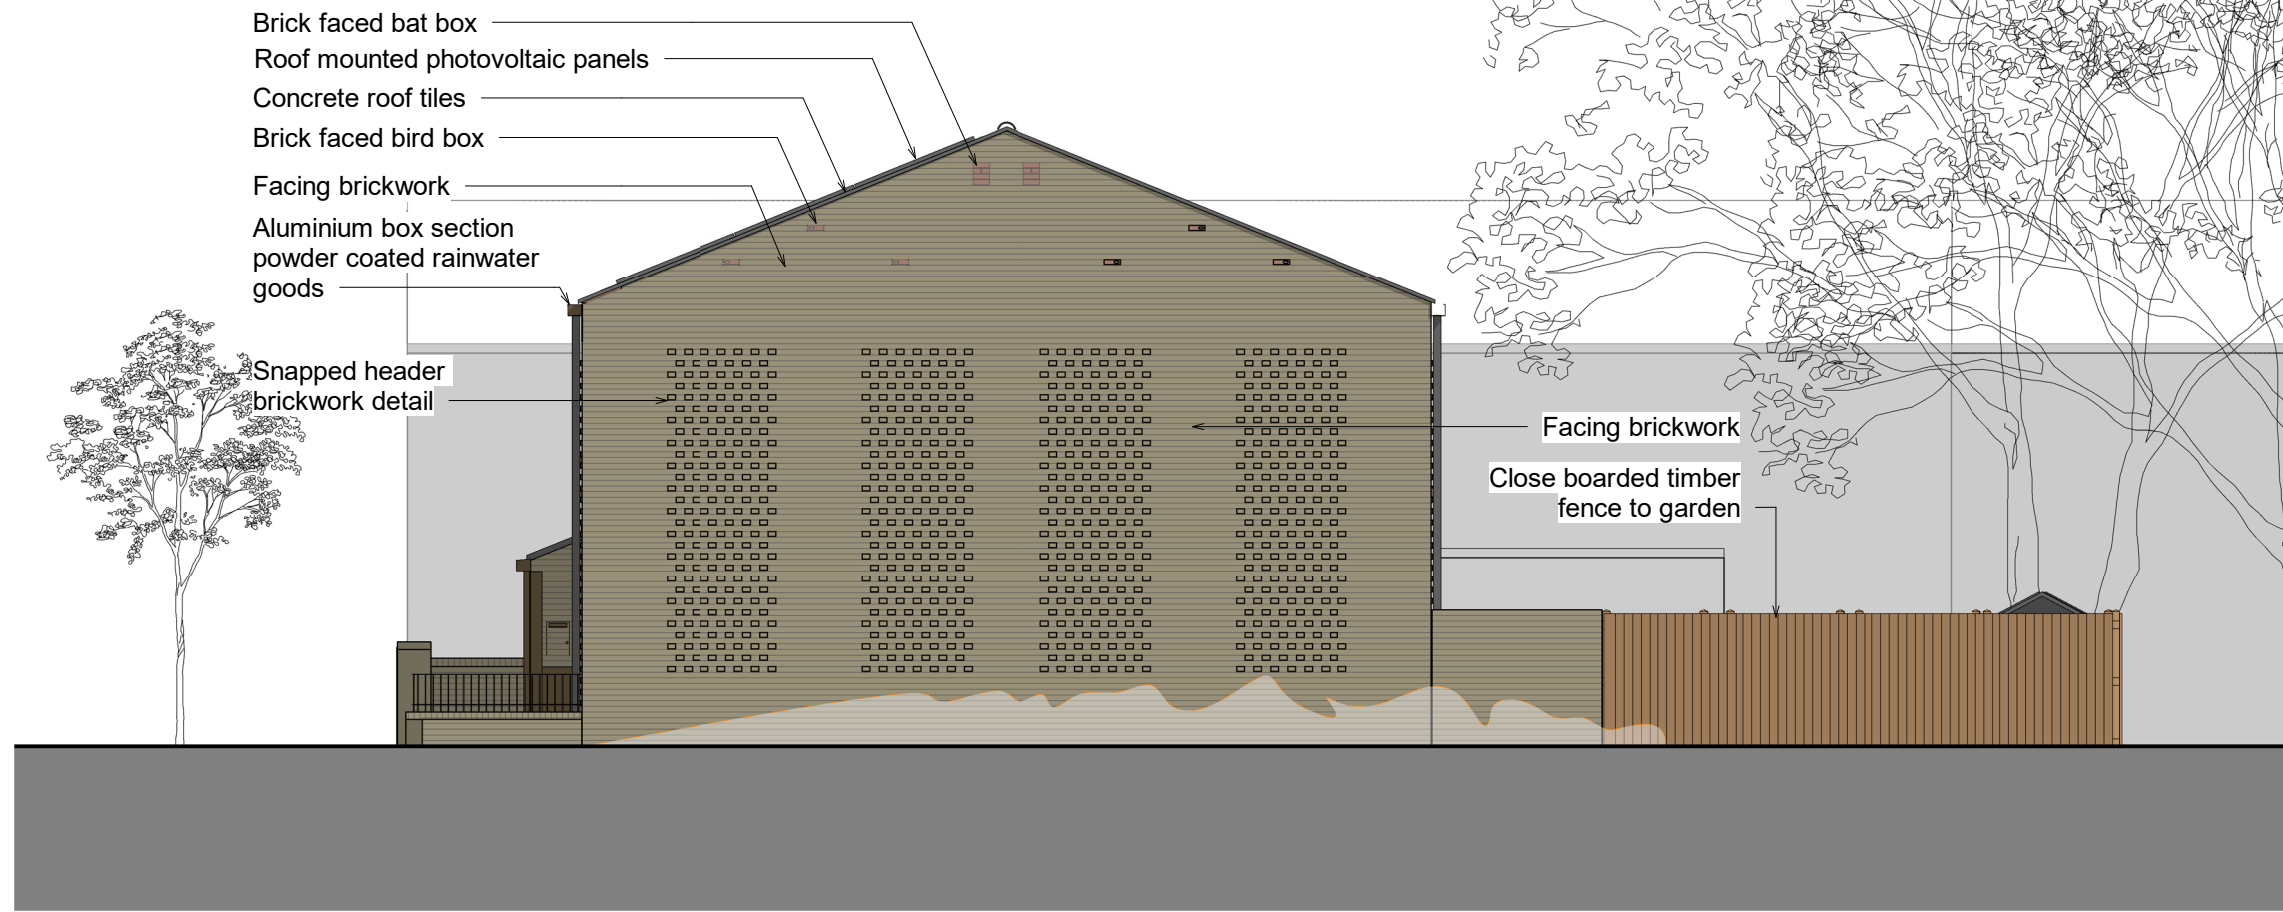

5 North elevation
1 : 100

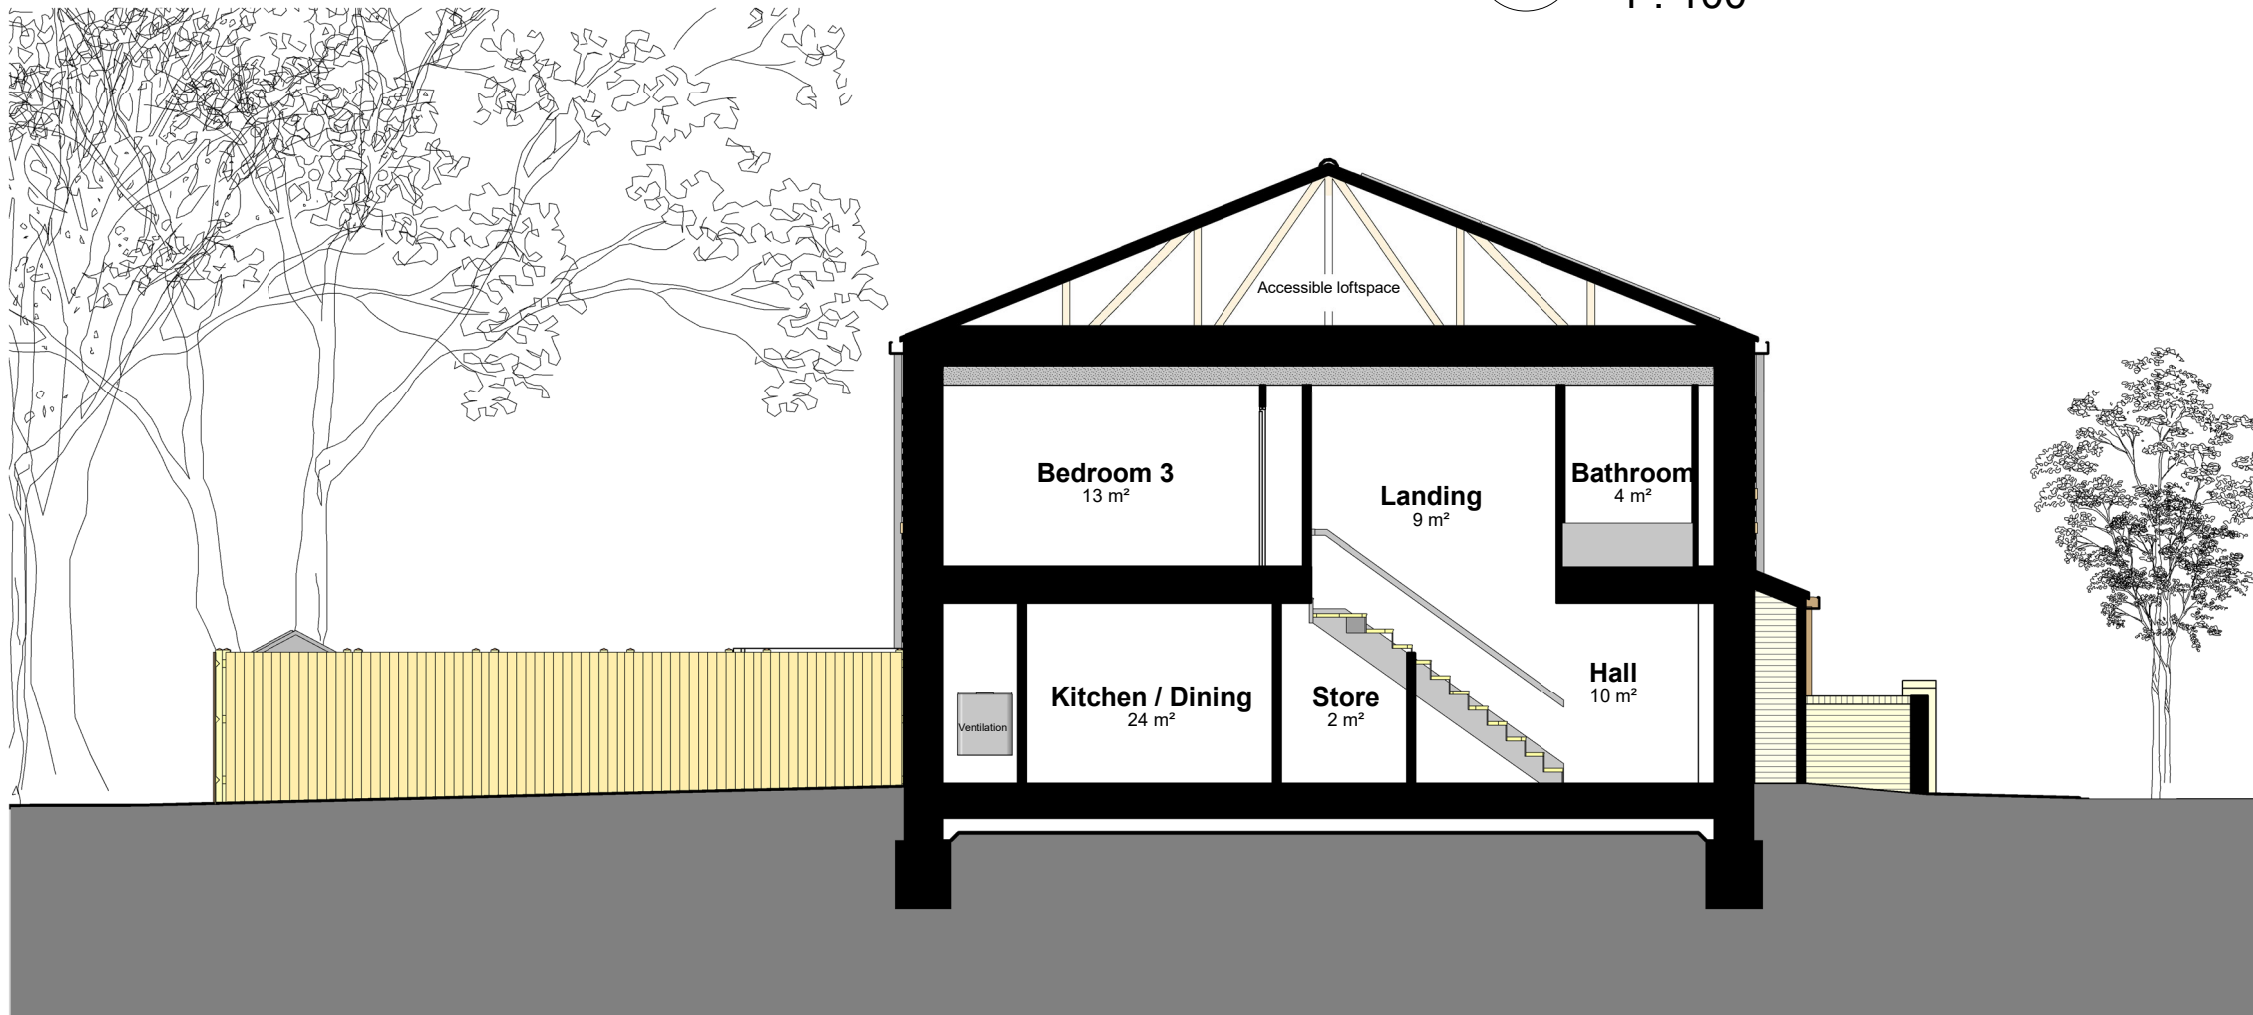

4 Planning Section 1
1 : 100

P2	08.03.23	PLANNING ISSUE	CG
Rev	Date	Revision Details (Amended By)	Approved By
Project			
Robin Gardens			
Drawing Title			
Elevations Plots A-D			
Date	05/31/22	Scale @ A1	1 : 100
Housing, Neighbourhood & Building Services			
 Portsmouth CITY COUNCIL		JAMES HILL Head of Service	
DEPARTMENTAL SECTION:			
ARCHITECTS GROUP - Susan Whitehouse Dip.L.A. M.L.I. Design Group Head		Tel No: 023 92 841516 Fax No: 023 92 834738	
Design/ Survey By	Drawn By	Checked By	
CG / JP	JP	CG	
Drawing No			
2679 / 1301 / P2			
SURVEY		DESIGN	WORKING DRAWING
FEASIBILITY		TENDER	AS BUILT
INFORMATION	☒	CONTRACT	A.I.