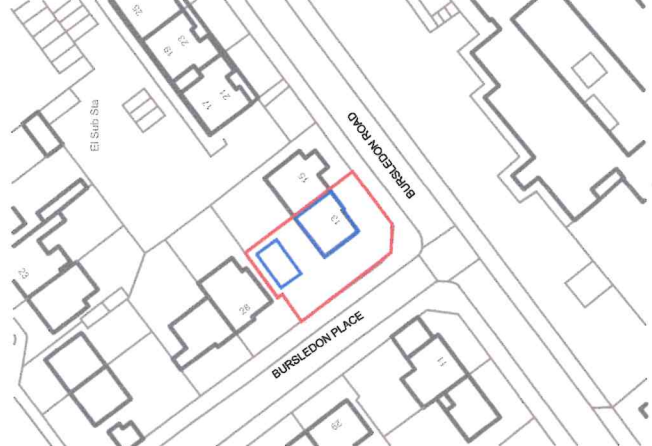


© Crown copyright and database rights 2023 OS Licence no. AC0000806982
Site Plan - scale 1:1250

Rev	Date	Notes	By
LEYSON BUILDING CONSULTANCY			
Client:	Mr J Leaves		
Project:	13 Bursledon Road Purbrook Waterlooville PO7 5NJ		
Title:	Alterations Site and Block Plans		
Drawing No.	9000 - E.01.01	Rev:	
Scale:	As noted @ A3	Date:	02.10.23
Drawn By:	TC	Checked By:	LBC
Issue:	Planning		