



Proposed Elevations

Block A

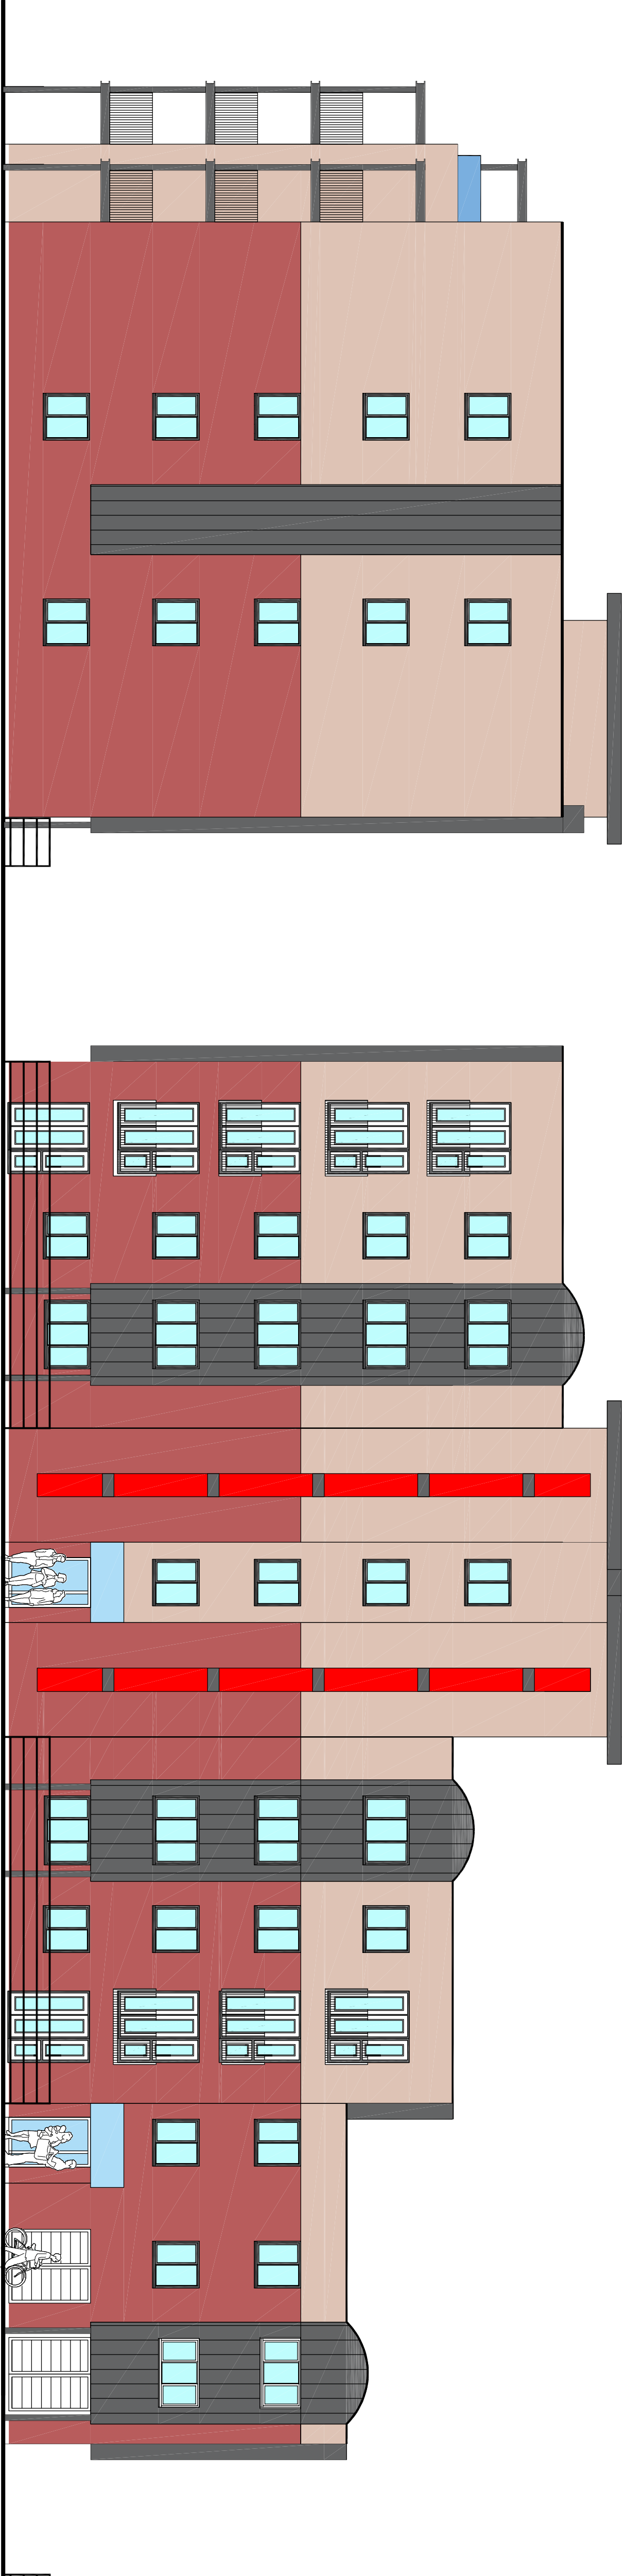

East Elevation

North Elevation

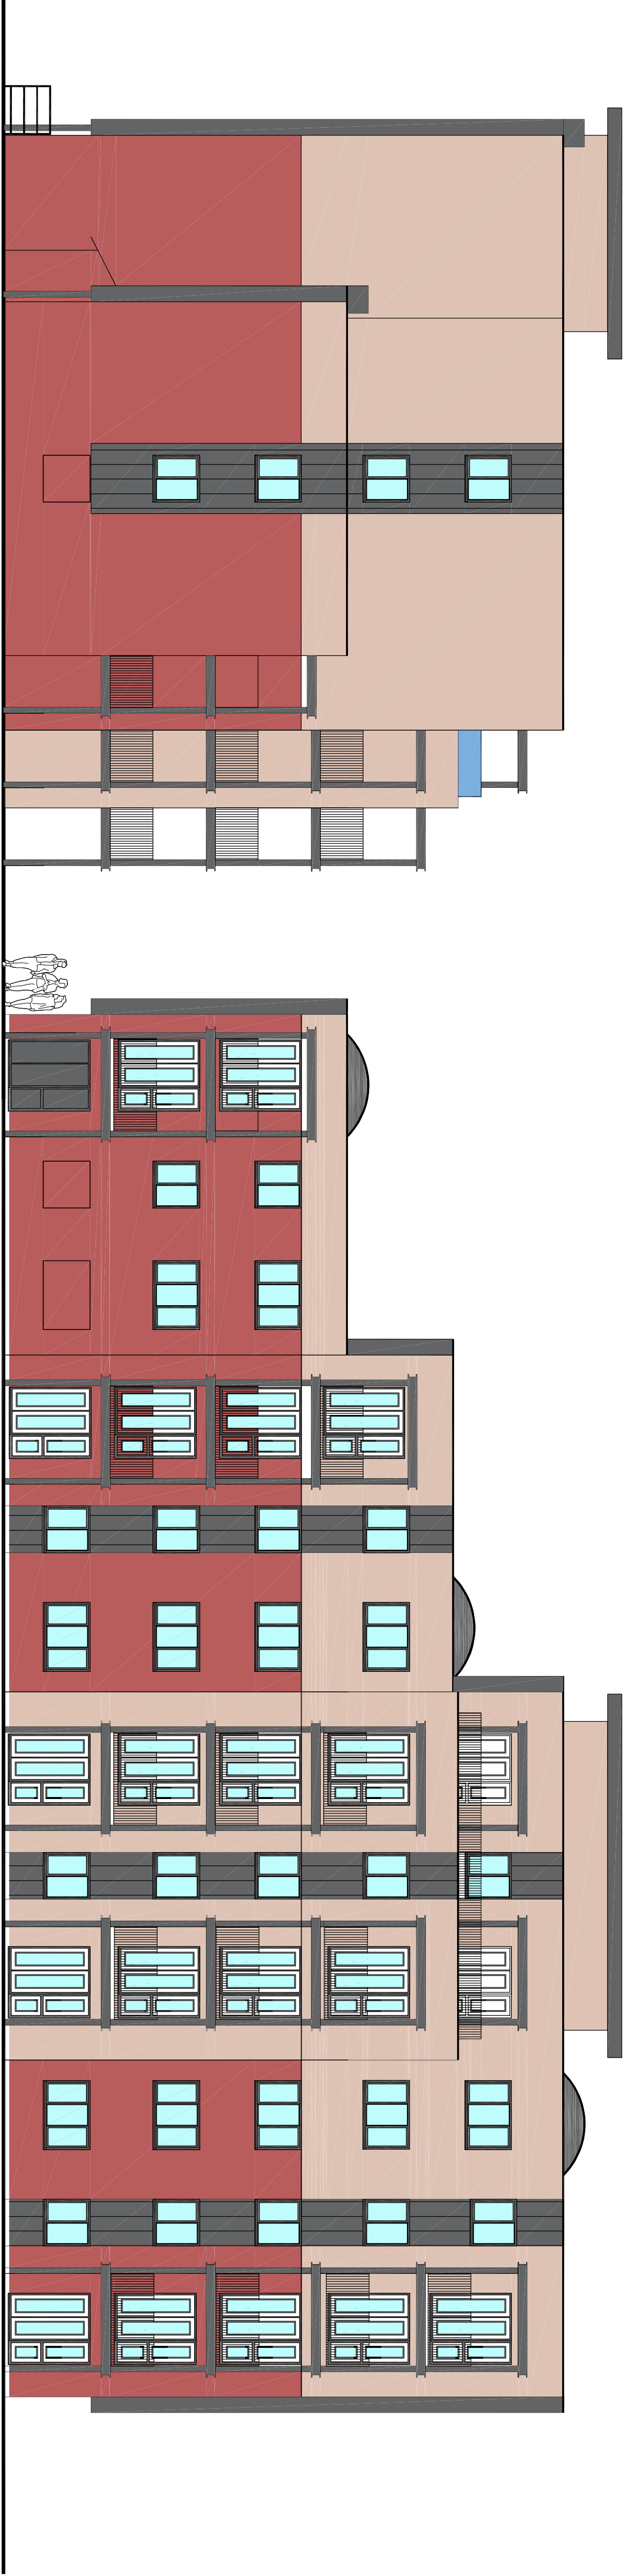


West Elevation

South Elevation

Proposed Elevations

Block B

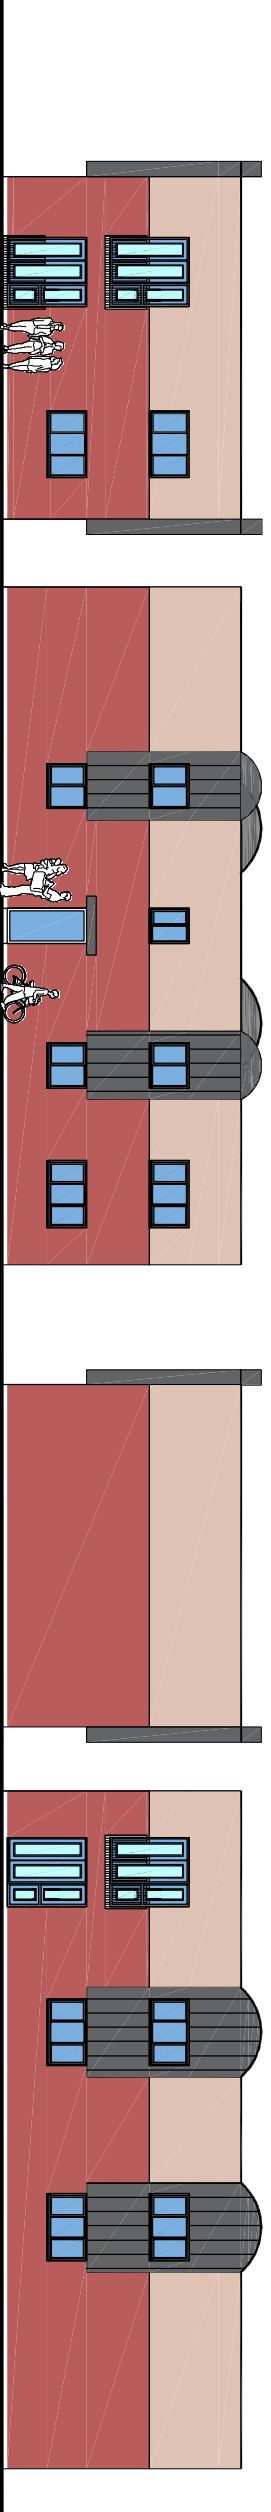


South Elevation

East Elevation

North Elevation

West Elevation

 

01	Planning arrangements	24.6.23	CNF
Revisions	Description	Date	Drawn
Project :			
Land at Victoria Road Waterlooville Hampshire			
Drawing Title :			
Proposed Redevelopment			
Chris Flint Associates Ltd			
CHARTERED SURVEYORS - PROJECT MANAGERS DEVELOPMENT CONSULTANTS			
Drawn By	Date	SHEET SIZE	Approved By
CF	01/08/22	A1	
Drawn By	Date	Scale	Drawn
CFA	FULL	01	1-100
PLANNING			
2 Emerald Close Waterlooville, Hants PO7 8NZ tel: 023 92 43284 fax: 023 92 33854 Email: info@flintassociates.co.uk			