

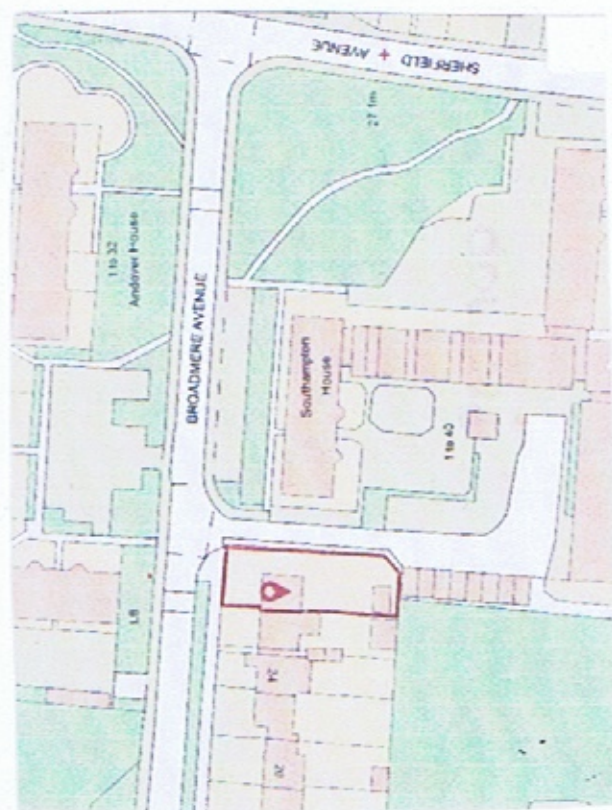
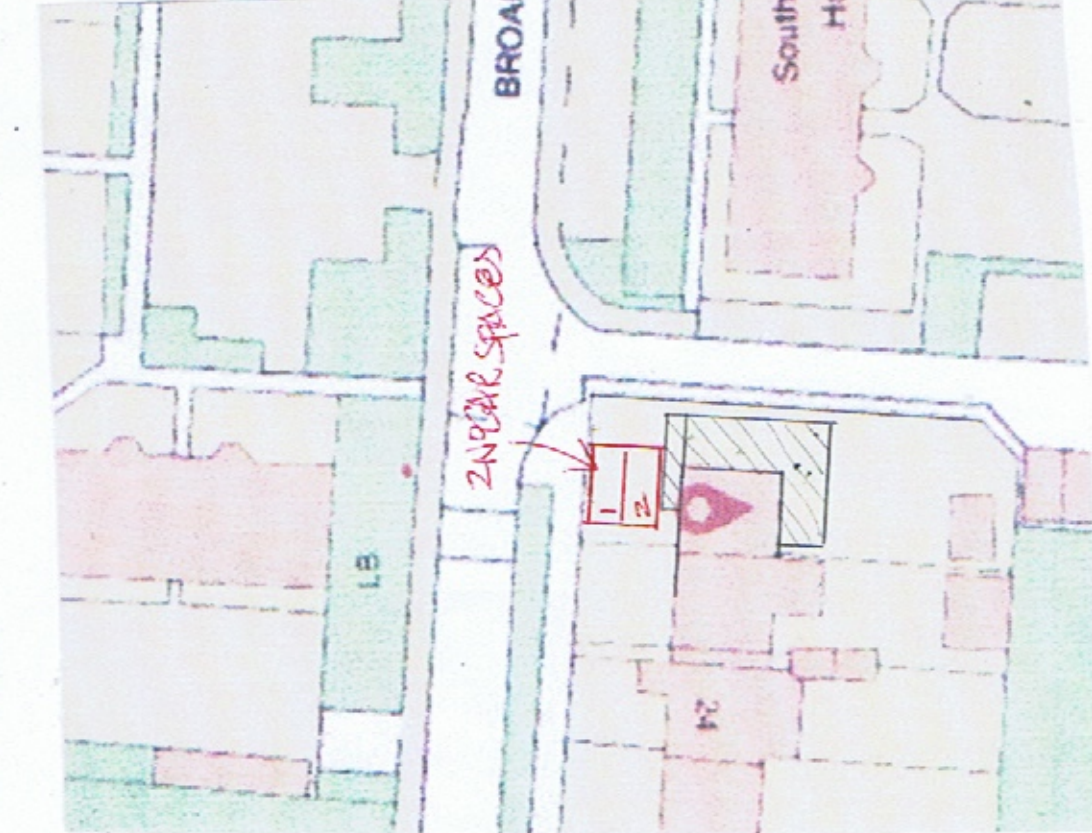


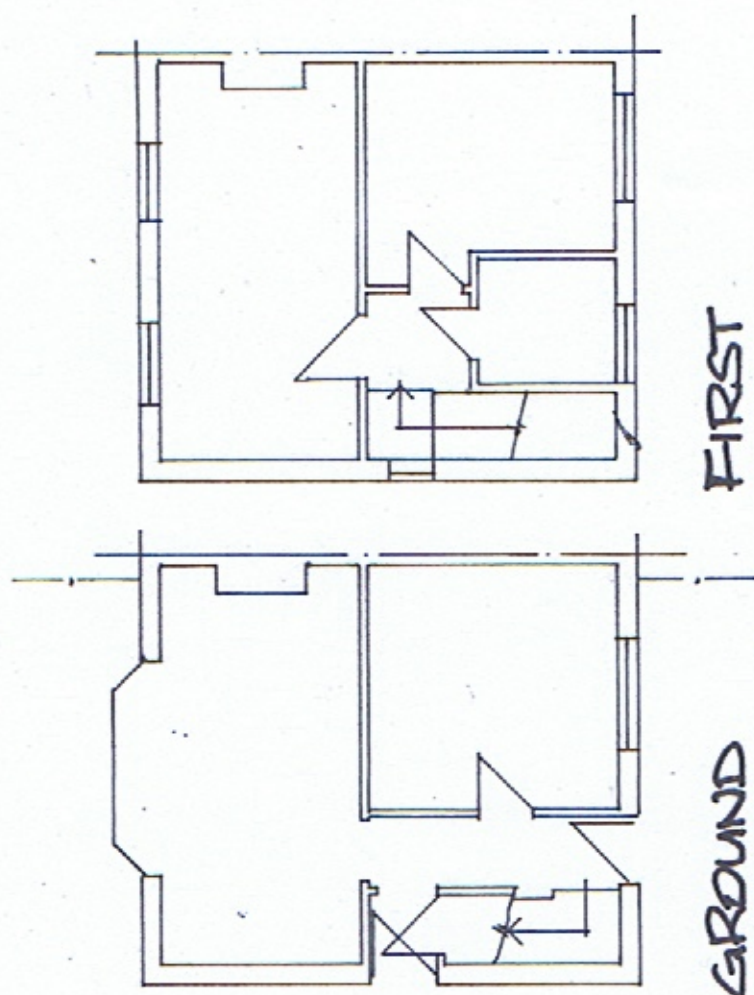


LOCATION PLAN
Scale 1:1250
OS 1E 100065152

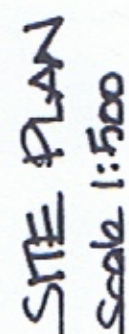

FIRST

GROUND

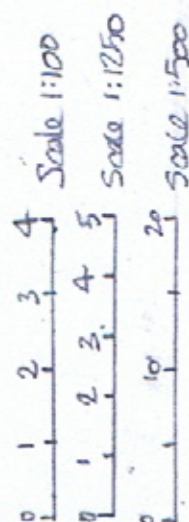

		A	Floor plan drawings added	DJ
Derek Treaqus Associates				
ARCHITECTURAL SERVICES				
Tel: 07956 624094 Email: derek.treaqus@gmail.com				
Project		FRONT/SIDE/REAR EXTENSION AT 28 BROADMERE AVENUE, HAVANT, HAMPSHIRE.		
Client		Mr & Mrs S Hard		
Subject		Planning Drawing Existing Details		
Date:		Oct 2022	Scale: 1:100	
Rev:		A	Drg. No. 22/273/01	
• Copyright reserved. • All dimensions are to be site confirmed and should not be scaled unless for Planning purposes. • Verify all queries with the office.				

- Copyright reserved.
- All dimensions are to be site confirmed and should not be scaled unless for Planning purposes.
- Verify all queries with the office.