



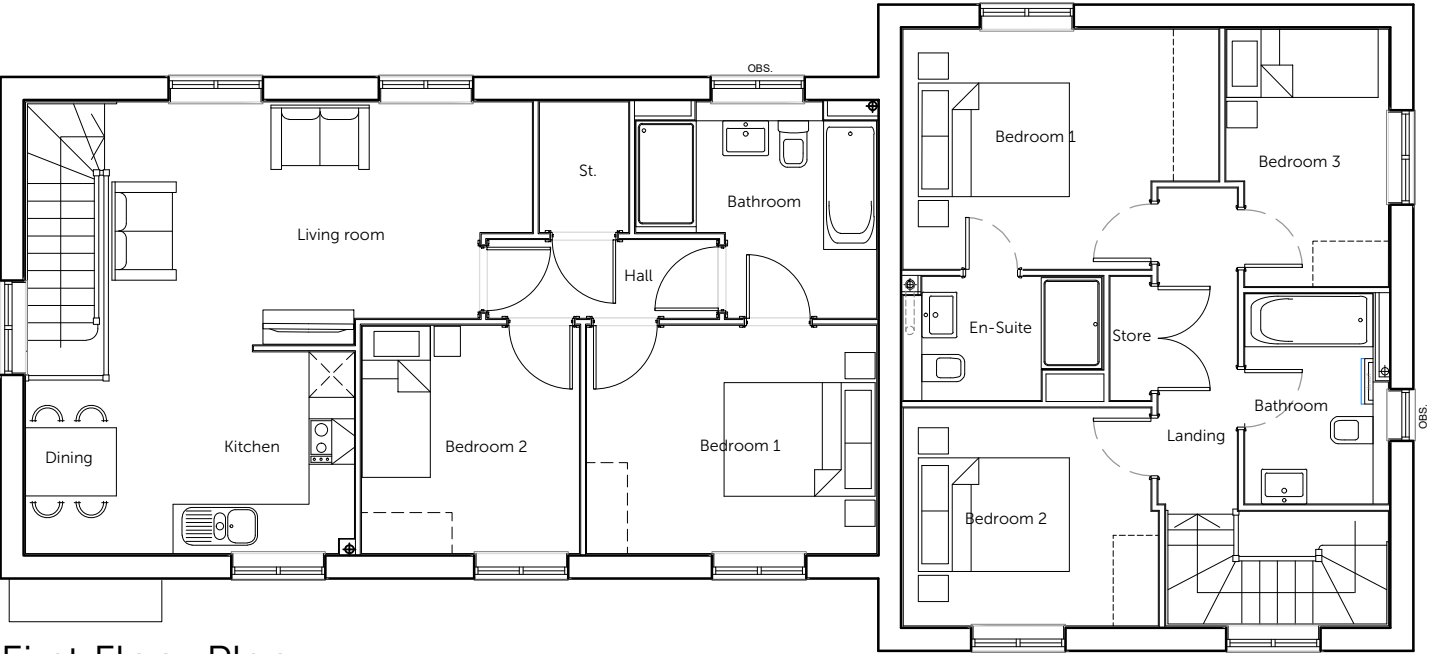

First Floor Plan

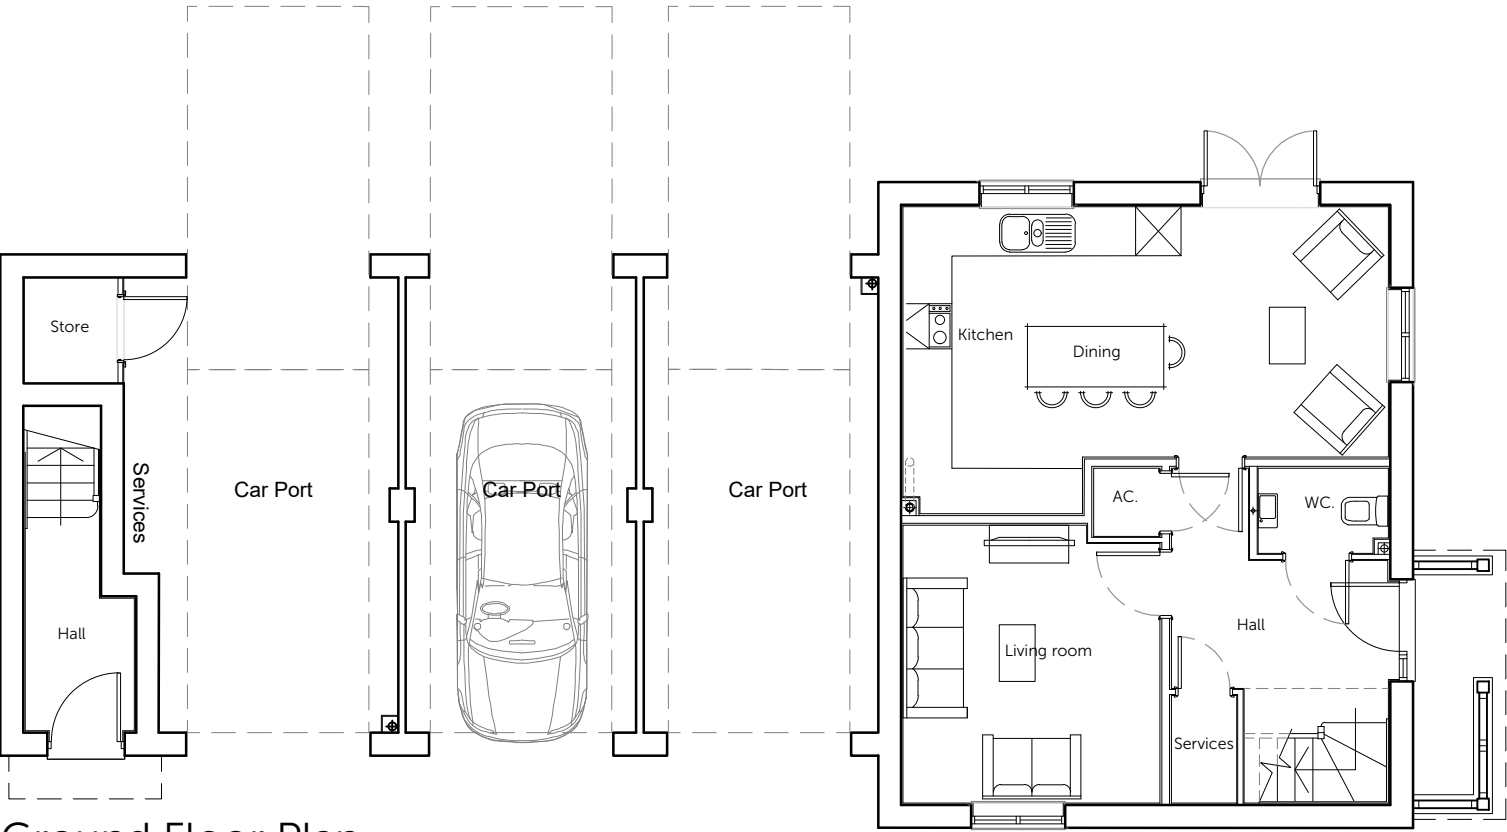

Ground Floor Plan



Housetype	2B FOG	Variation	Option
Bedrooms	2	Persons	3
Sq.ft finish	762	Sq.m finish	70.75
Sq.ft structural	773	Sq.m structural	71.81
Housetype	3B.2	Variation	Option
Bedrooms	3	Persons	5
Sq.ft finish	1090	Sq.m finish	101.26
Sq.ft structural	1105	Sq.m structural	102.70

Romsey Office Building 300, The Grange, Romsey Road, Michelmersh, Romsey, Hampshire, SO51 0AE T:01794 367703 F:01794 367276	Portishead Office Unit 5, Middle Bridge Business Park, Bristol Road, Portishead, Bristol, BS20 6PN T:01275 407000 F:01794 367276	Rev Description A Planning issue.	Date Au Ch 20.09.23 MWP CMI
---	--	--	---

Project	Southleigh Park, Havant		
Drawing	Plots 30-31 (HT.2B FOG / HT.3B.2) Floor Plans		
Client	Bargate Homes		
Job no.	BARG230130	Date	August 2023
Dwg no.	P.30-31.p	Rev.	A
Author	MWP	Checker	Scale 1:100 at A3
Status	PLANNING	Office	Romsey
Client ref.			

