



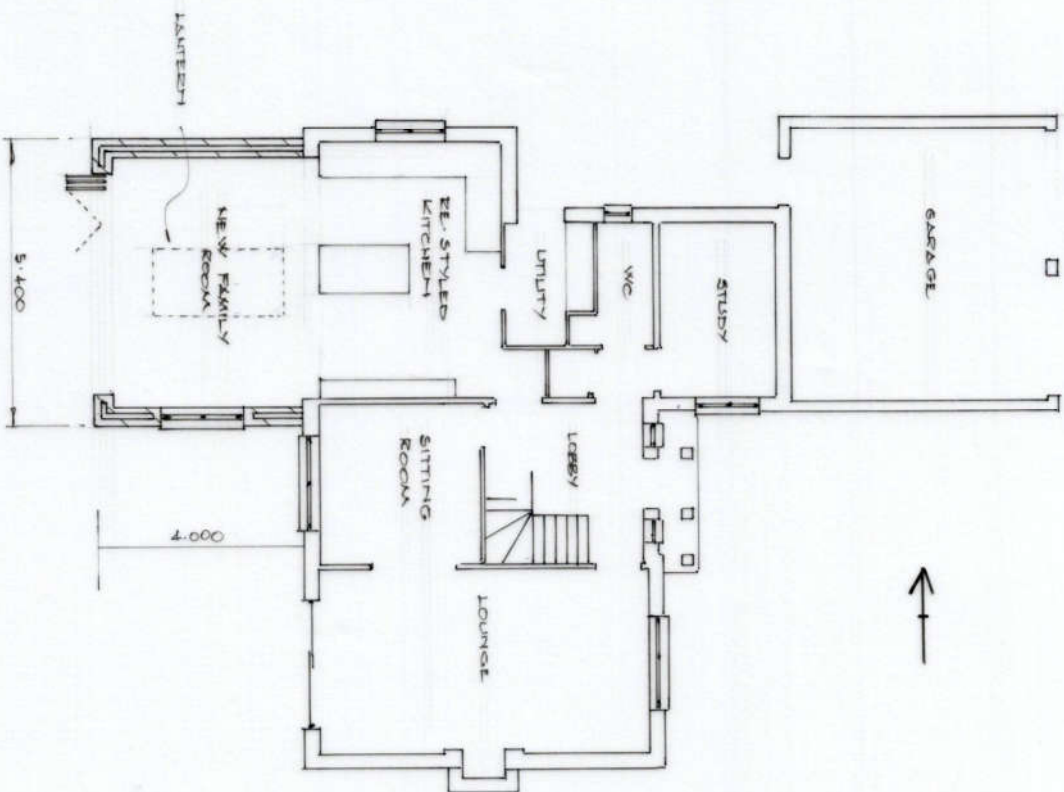


FLOOR PLAN

NORTH ELEVATION

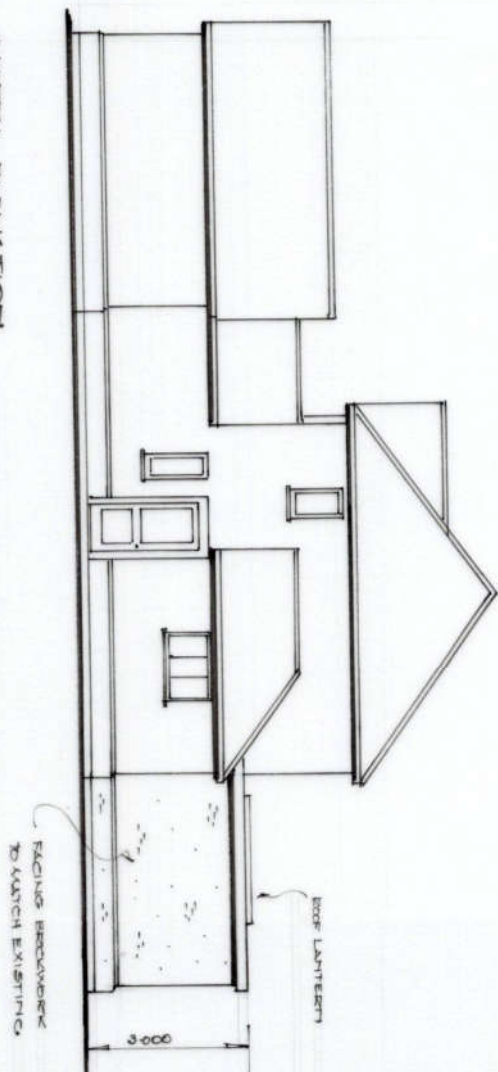

REAR ELEVATION

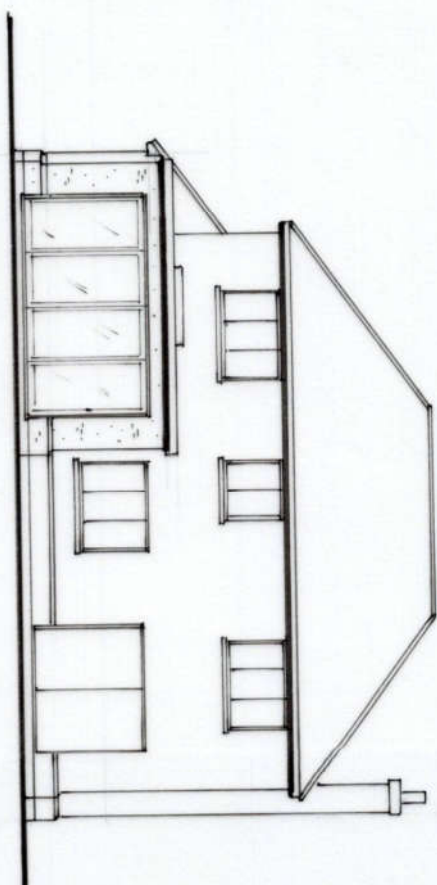

PROPOSED PLAN
& ELEVATIONS

7 SPINNAKER GRANGE
PO1105J

All dimensions must be checked on site and not scaled from this drawing. EXCEPT H.B.C

Client

MRS D. JOHNSON

Job Title

REAR EXTENSION

Scale 1:100 AT A3

0 1 2

Drawn by

EF

Date SEPT 93

Drawing Title

Drig No.

100/01

Rev