



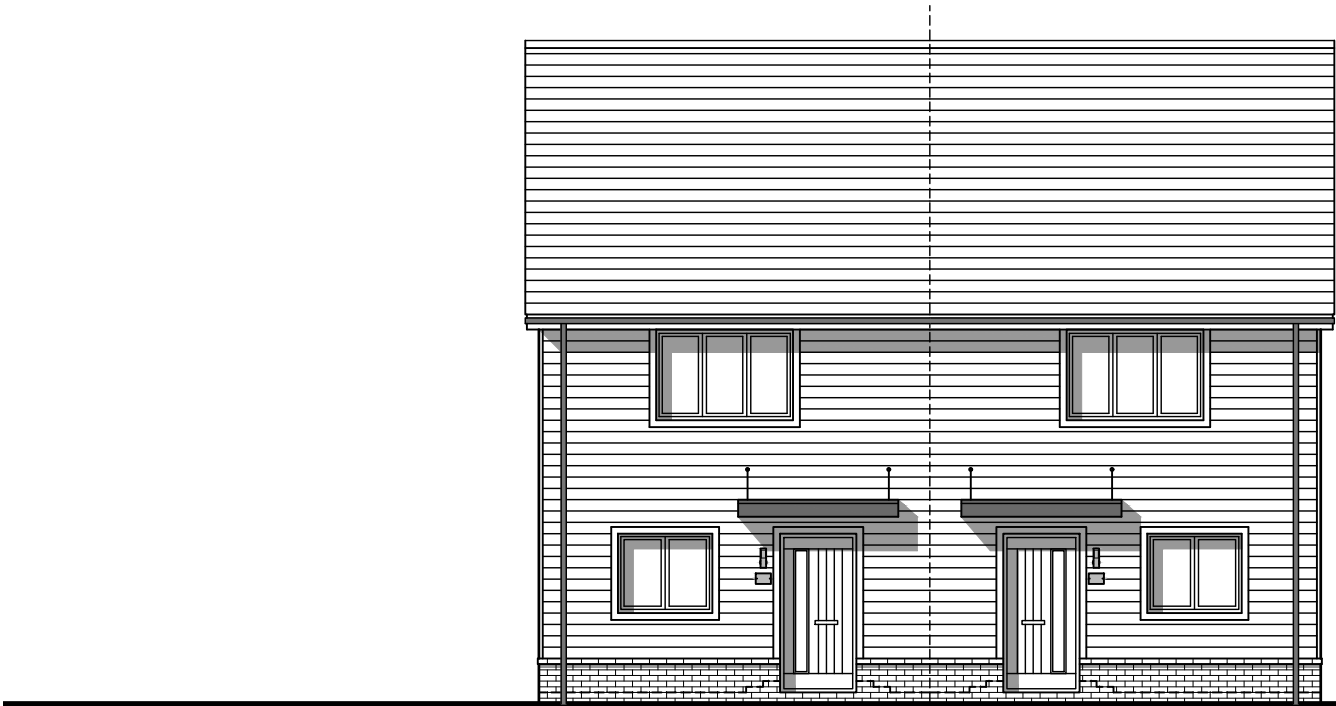


FRONT ELEVATION

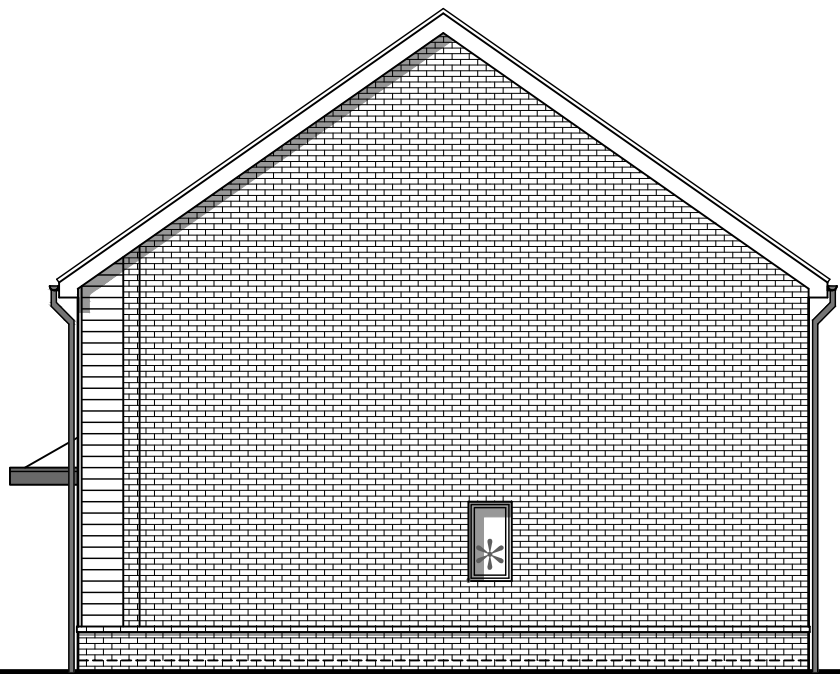


SIDE ELEVATION

* OBSCURE GLAZED WINDOW

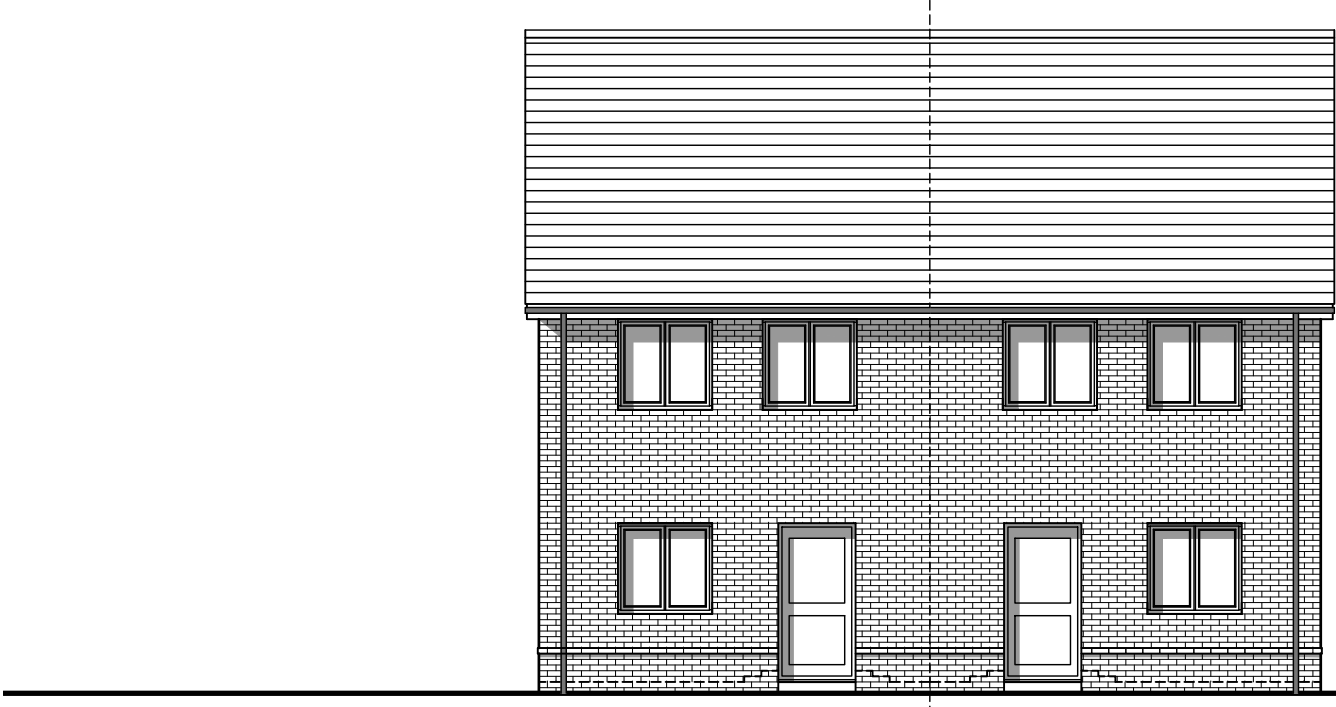


REAR ELEVATION

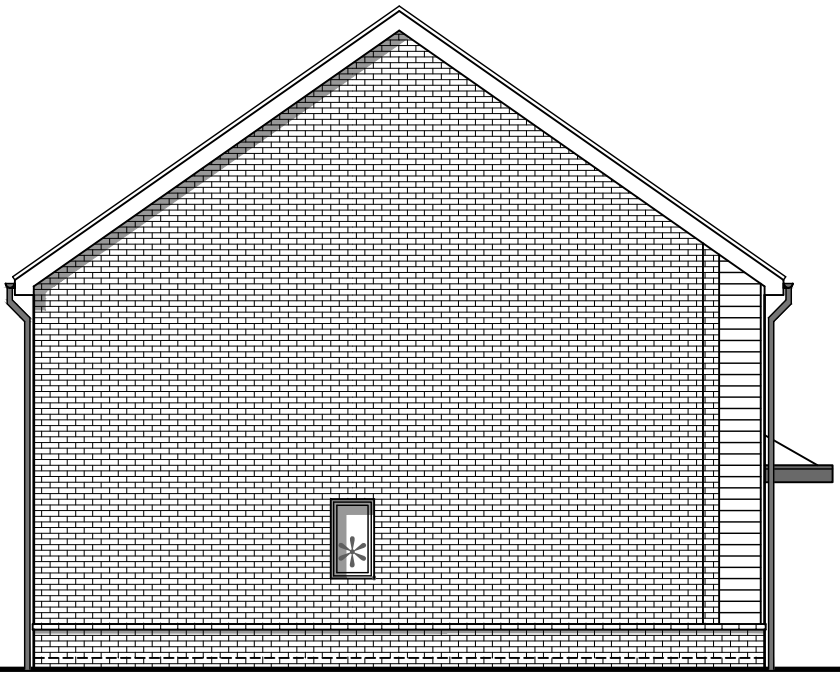


SIDE ELEVATION

* OBSCURE GLAZED WINDOW

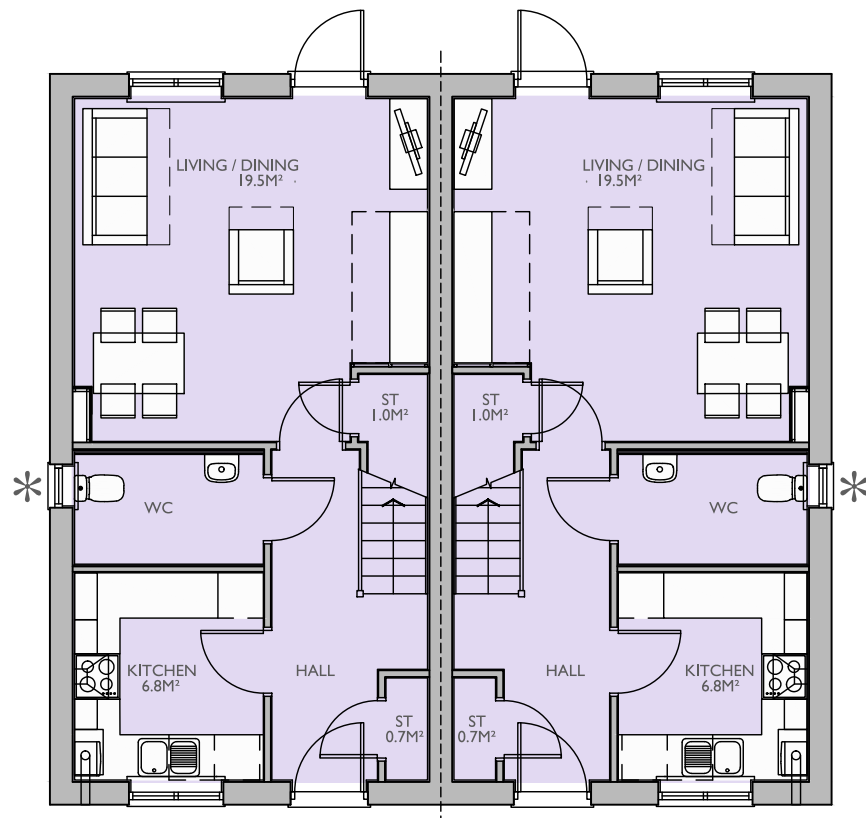


GROUND FLOOR PLAN

* OBSCURE GLAZED WINDOW

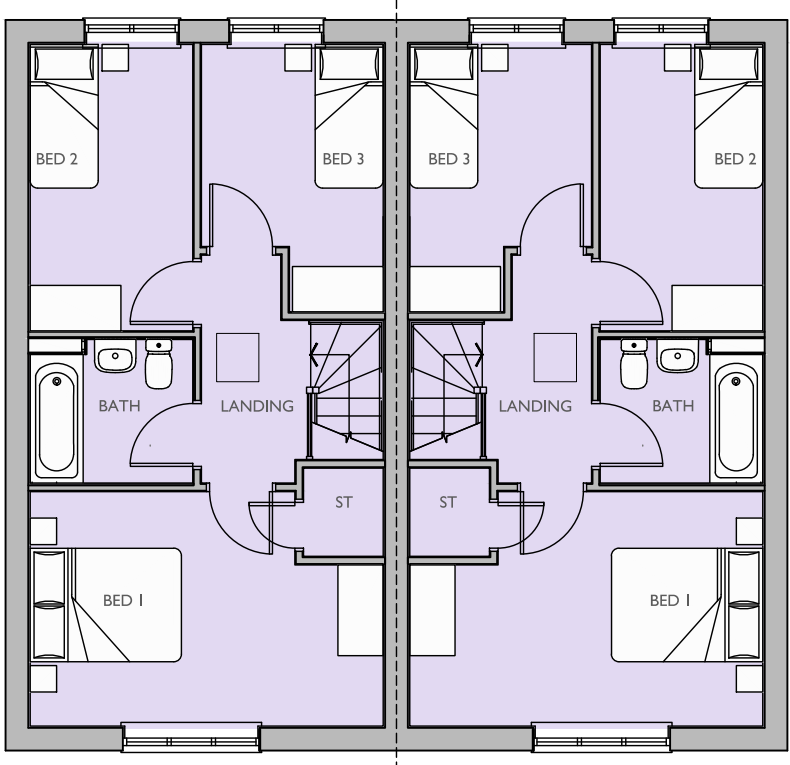

FIRST FLOOR PLAN

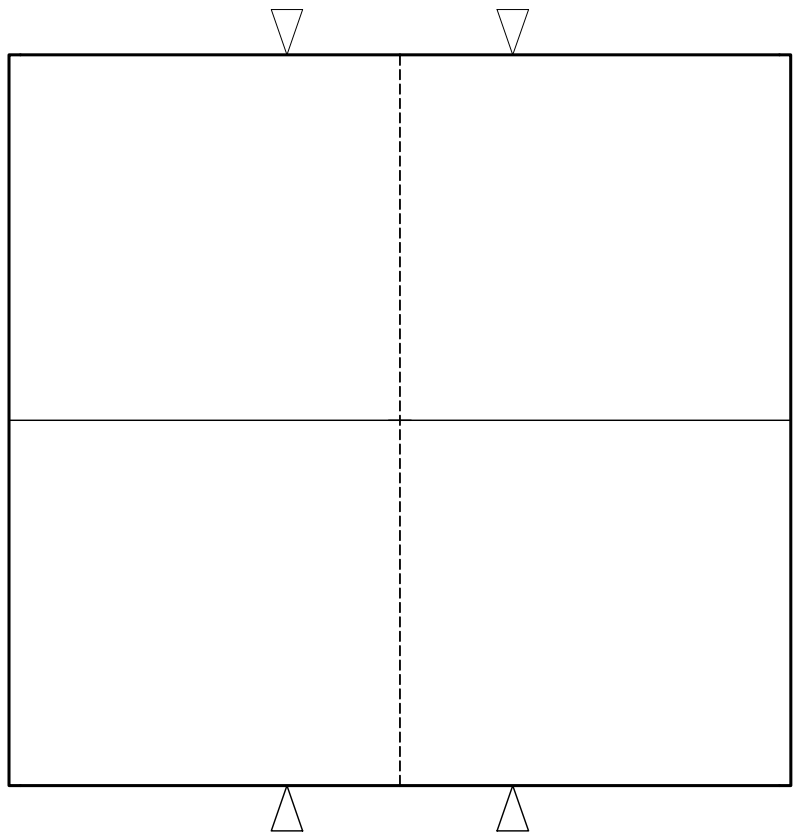

ROOF PLAN

Housetype Name:		TAUNTON	
Occupancy:		3 BED / 4 PERSON	
Gross Area ft²:	Gross Area m²:	Net Area ft²:	Net Area m²:
921	85.58	906	84.20

For Colours of Material See External Finishes Layout (CB_62_265_008)	
Primary Material:	STRETCHER BOND MASONRY BRICKWORK.
Feature Material:	HORIZONTAL COMPOSITE CLADDING WITH MATCHING TRIM TO WINDOWS AND 2-PART PROFILE TO CORNERS.
Architectural Detail:	PROJECTING FLEMISH BOND & STRING STRETCHER COURSE WITH 15 MM OVERHANG.
Window & Door Frames:	WHITE UPVC CASEMENT WINDOW. COMPOSITE FRONT DOOR. WHITE UPVC FRENCH DOOR.
Fascia, Soffit & Bargeboard:	WHITE UPVC BOXED EAVES ROOFING SYSTEM.
Architectural Ornaments:	
Guttering & Drainage:	BLACK UPVC DRAINAGE SYSTEM.

Plot Numbers:
54 & 55 (AS), 58 & 59 (AS)



Location Plan (Not to Scale)

Scale @ A1: 0 1 2 3 4 5m Scale 1:100			
Rev	Date	Drawn	Checked
Project: CAMPDOWN, PURBROOK, PORTSMOUTH			
Title: TAUNTON FLOOR PLANS & ELEVATIONS			
Client: 			

Date: MAY 2023	
Drawn by: RKDB	Checked by: BB
Drw No: CB_62_265_SPR_TAU_01	Rev:

Cooper Baillie Limited - Connaught House, 24 Guildford Road, Bagshot, Surrey GU19 5JN - Telephone 01276 450019 - www.cooperbaillie.co.uk
This drawing and the works proposed are the copyright of Cooper Baillie Ltd, and may not be reproduced or altered, except by their express permission. No liability will be accepted for any damages caused by their products.