



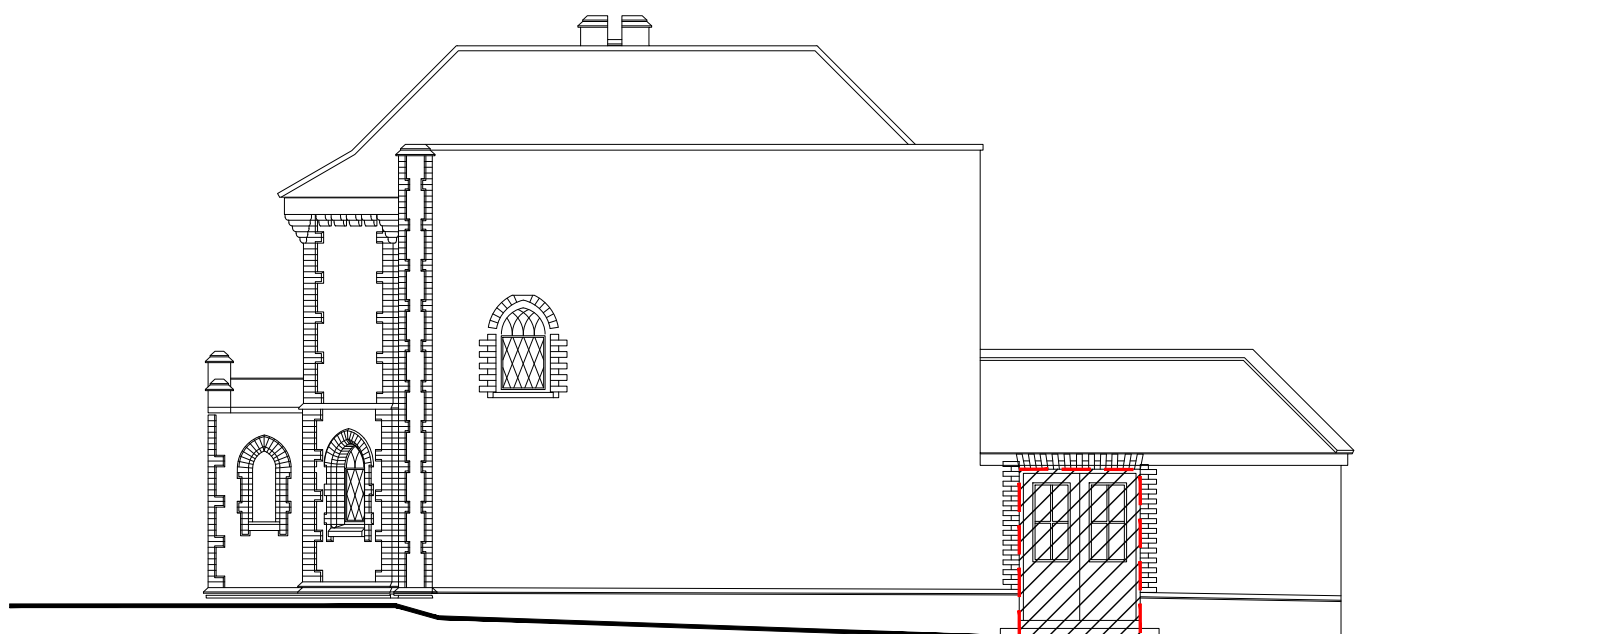


West Elevation
[Proposed alterations to existing]
Scale 1:100@A1

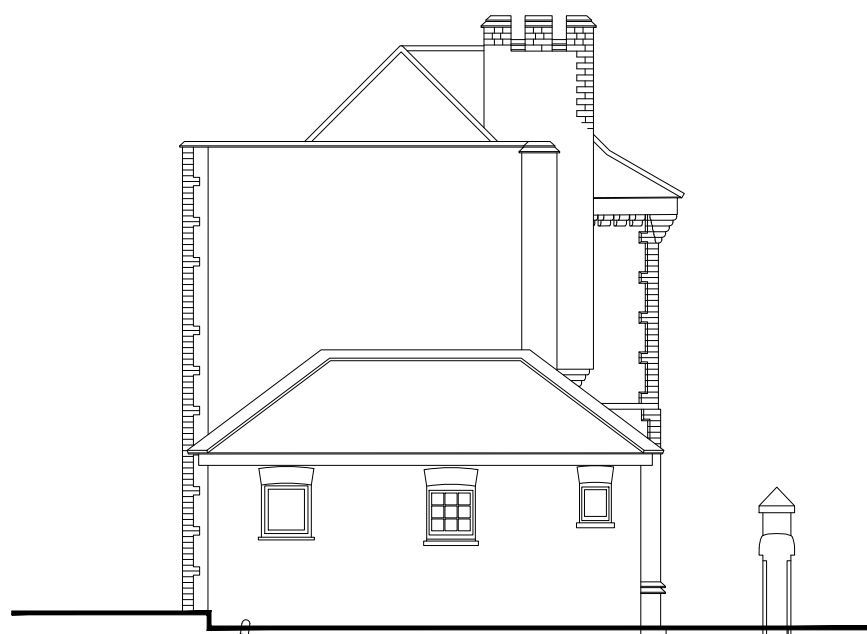


South Elevation
[Proposed alterations to existing]
Scale 1:100@A1



East Elevation
[Proposed alterations to existing]
Scale 1:100@A1

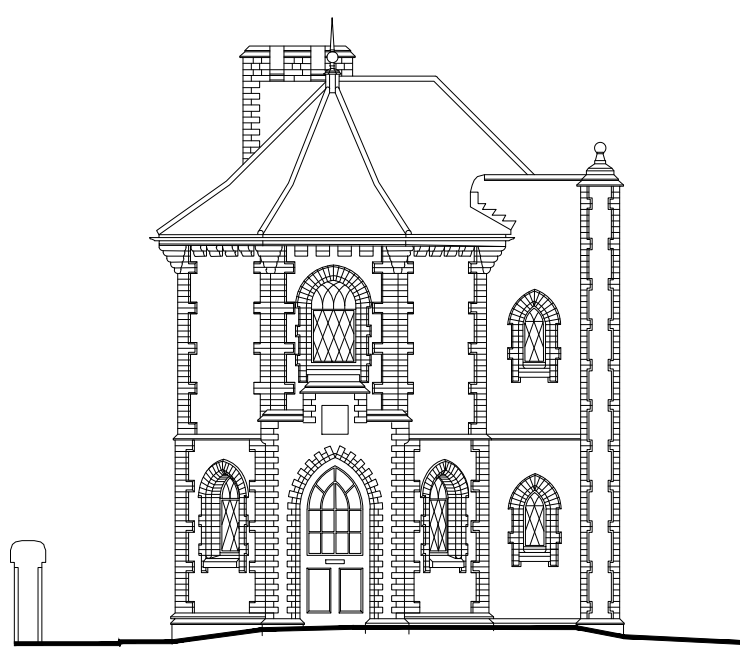

North Elevation
[Proposed alterations to existing]
Scale 1:100@A1

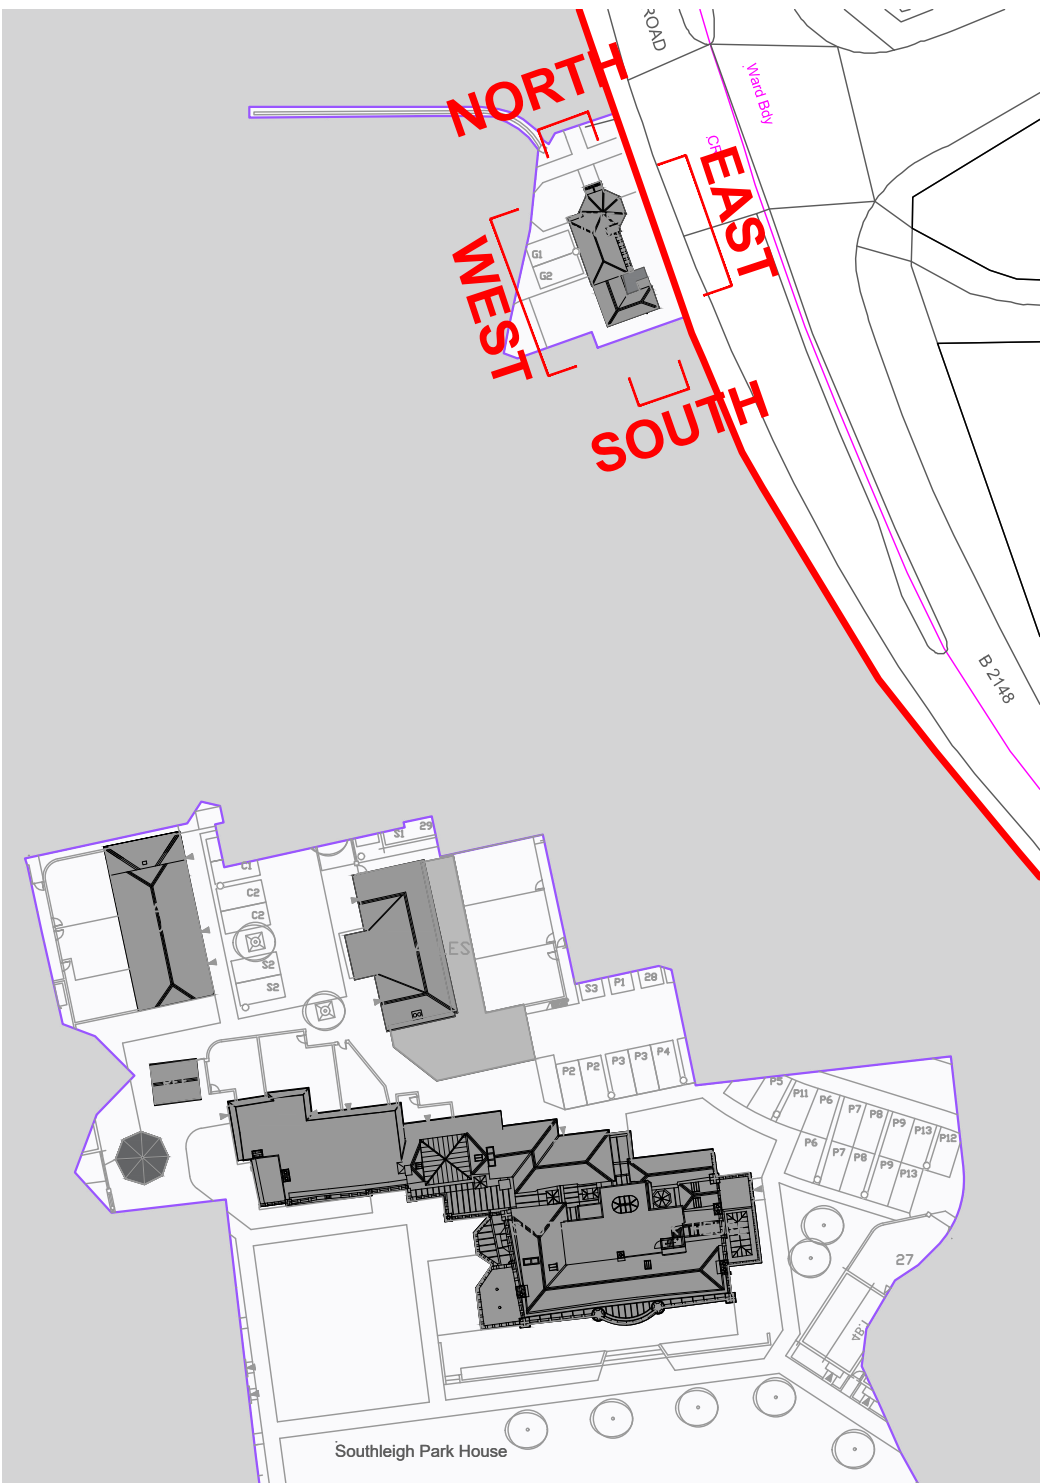

Key Plan
Scale : NTS @ A1

LEGEND

Gate Lodge
Refer key for further detail of proposed alterations to existing building fabric

- 01 New opening in wall for entrance doors
- 02 Outdoor store to be demolished
- 03 New flat roof kitchen extension to be constructed
- 04 Existing staircase, balustrade & handrails to be retained
- 05 Door to be removed with opening retained

SCALE BAR 1:100



© FSL GROUP Property & Copyright. Use of drawings is not permitted nor can they be copied, duplicated or distributed without the consent of FSL Group. All designs are the sole property of FSL Group, and may not be used, transferred, or disclosed to a third party without the express permission of FSL Group. Electronic copies of this drawing are supplied for convenience only. No dimensions or other information should be used from the electronic copy.

C	Minor amendments	HC	CMH	22.08.23
B	Planning Drawing Up Issue	HC	CMH	14.08.23
Rev.	Description:	Drawn:	Checked:	Date:

Drawing Status:

FOR PLANNING APPROVAL
CONCEPT - TENDER - APPROVAL - CONTRACT - CONSTRUCTION - AS BUILT



FSL
Group

M4, The Millennium Centre,
Crosby Way, Farnham
Surrey GU9 7XX
+44 (0)1252 745200
info@fsl-group.co.uk
www.fsl-group.co.uk

Client:

Bargate
Homes

Site Address:

Southleigh Park House
Havant
PO9 2PE

Floor & Drawing:

Gate Lodge
NSEW Conservation Alterations

Drawing Number:

28473 — LODGE —EX-NSEW— C

Project Number Building Drawing Code Revision

Produced By: HJC

Creation Date: 14/12/20

Scale: SCALE 1:100@A1

Drawing Notes: Figured dimensions only are to be taken from this drawing - DO NOT SCALE. Contractors must verify all dimensions prior to construction and any discrepancies are to be reported.Design © FSL Group