



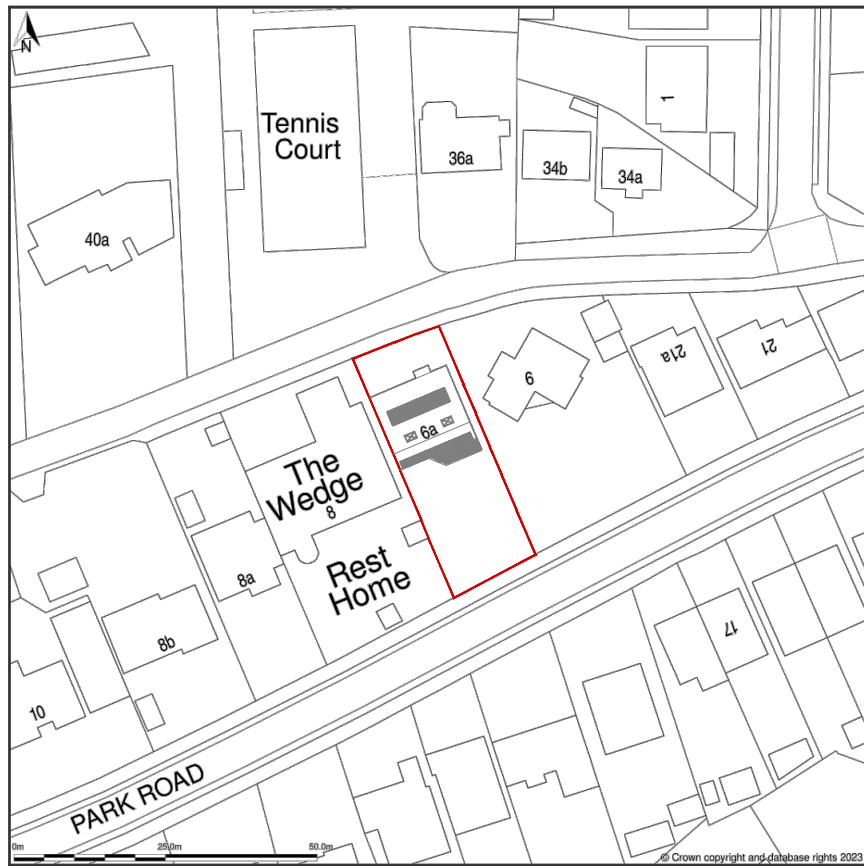

**LOCATION PLAN**  
Scale 1:1250 at A3

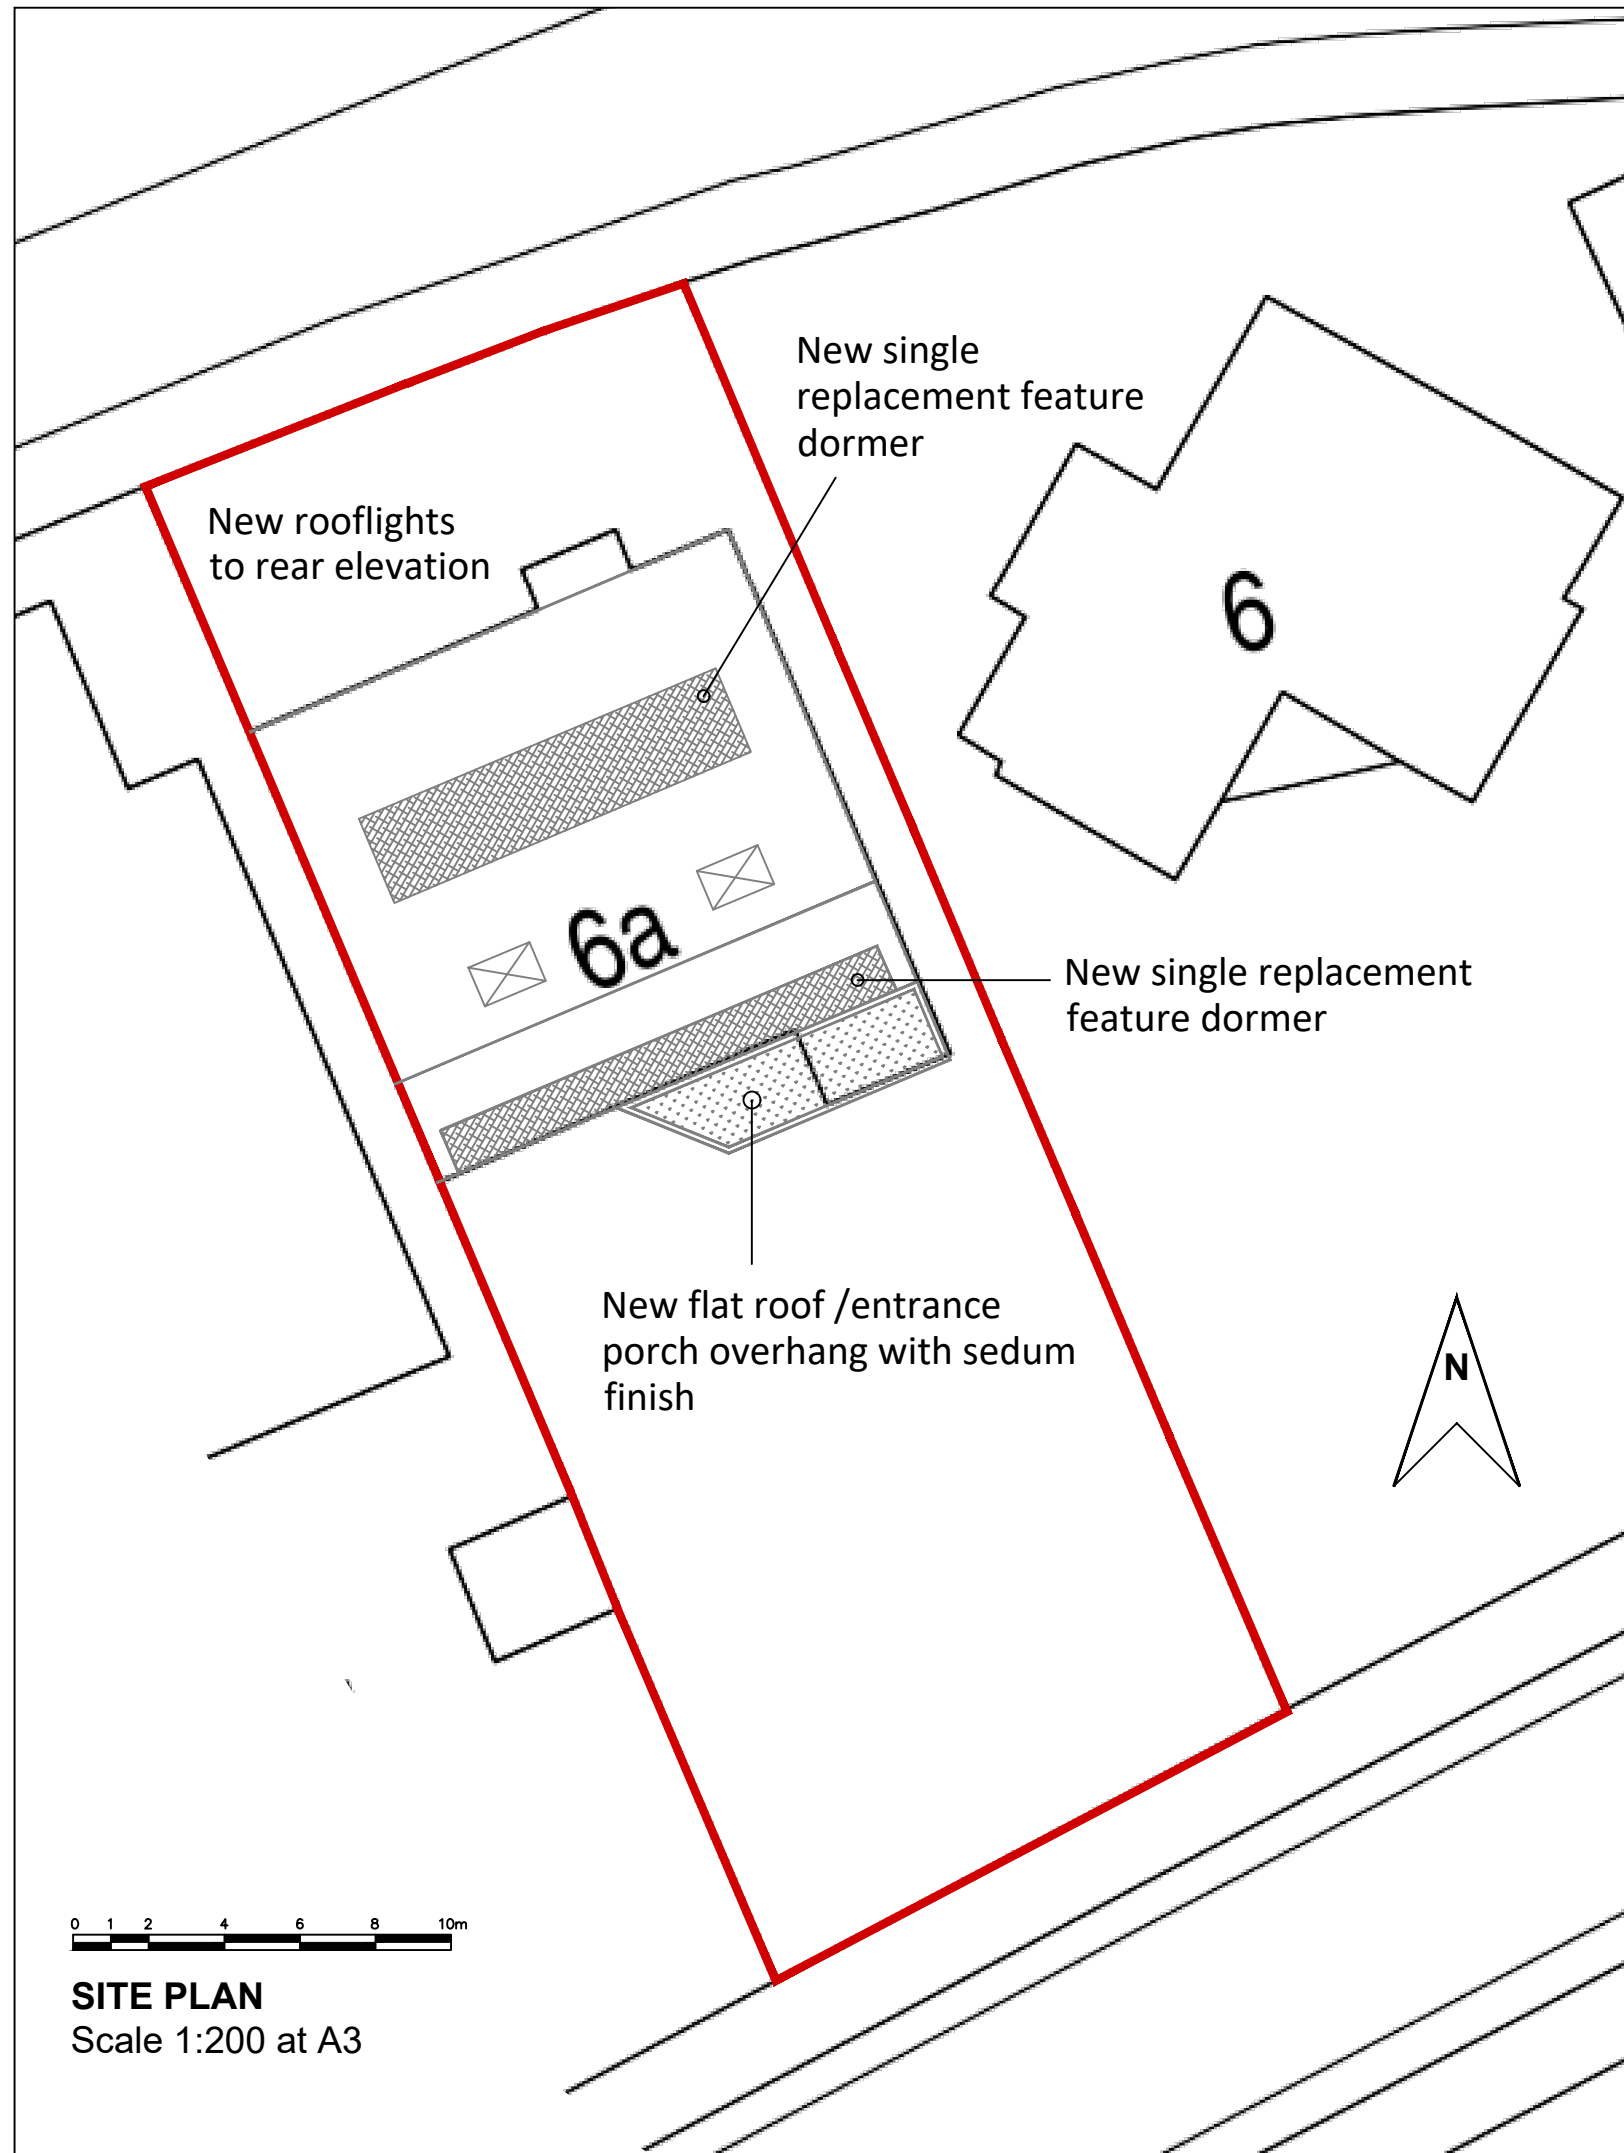

**SITE PLAN**  
Scale 1:200 at A3

**BESPOKE architects**

Tel: 01243 373245

Mobile: 07970439156

**Project:**  
Extension and alterations to  
6A Park Road, Hayling Island

**Drawing:**  
**PLANNING**  
Location and site plan

22.228

Drawing: **PL01**

**PLANNING**