


SCALE BAR 1:100

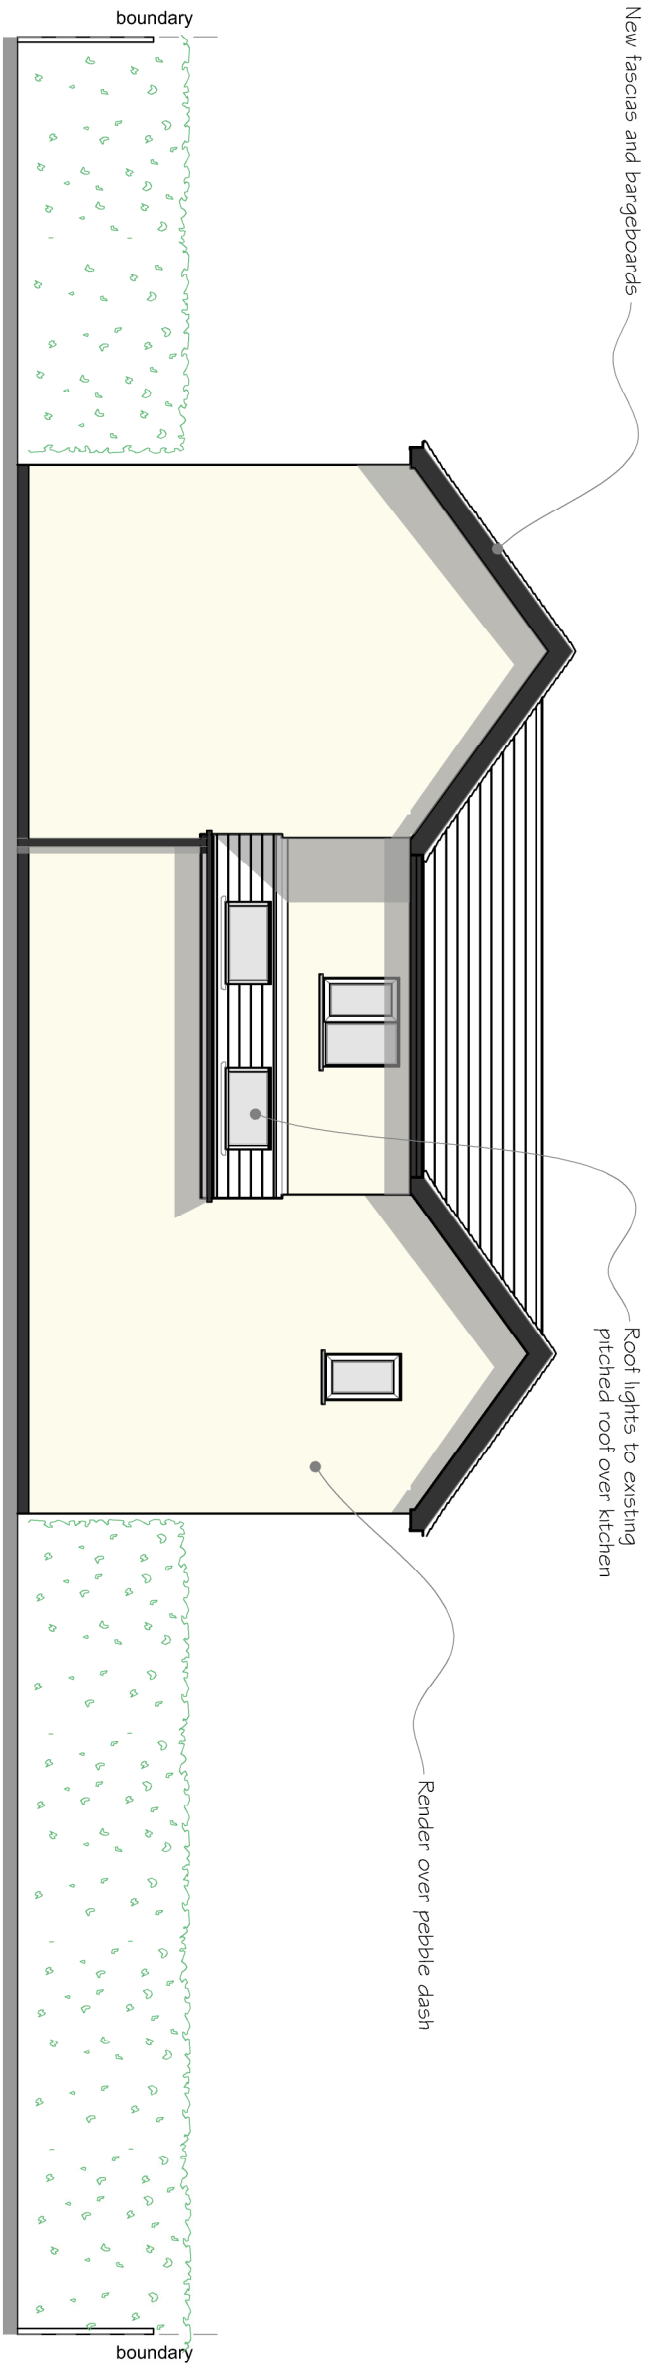

Proposed Front Elevation (South)
Scale 1:100



Proposed Side Elevation (East)
Scale 1:100

Rev Description REV/SIONS				CLIENT Debbie Logue	PROJECT Alterations to 23 Tournabury Lane Haying Island Hampshire PO11 9DJ	TITLE Proposed Elevations	 iDraw Ltd, 26 Southdown Road, Horndean, Hampshire PO8 0ET Mob: 07810 518633 Tel: 02392 006 406 Email : idraw@live.co.uk Web: www.idrawarchitecture.co.uk		
	B	Revised for planning	04.09.23	MD					
	A		01.09.23	MD					
	PLANNING			iDraw Limited ©Copyright Reserved 2023.		Scale : 1:100@A3 Date : APRIL 2023	Drawn by : MD	Drawing No.: 20.337.PP103	
									● ⓑ C D E F G H I J K L M N P Q R S T U V W X Y Z