


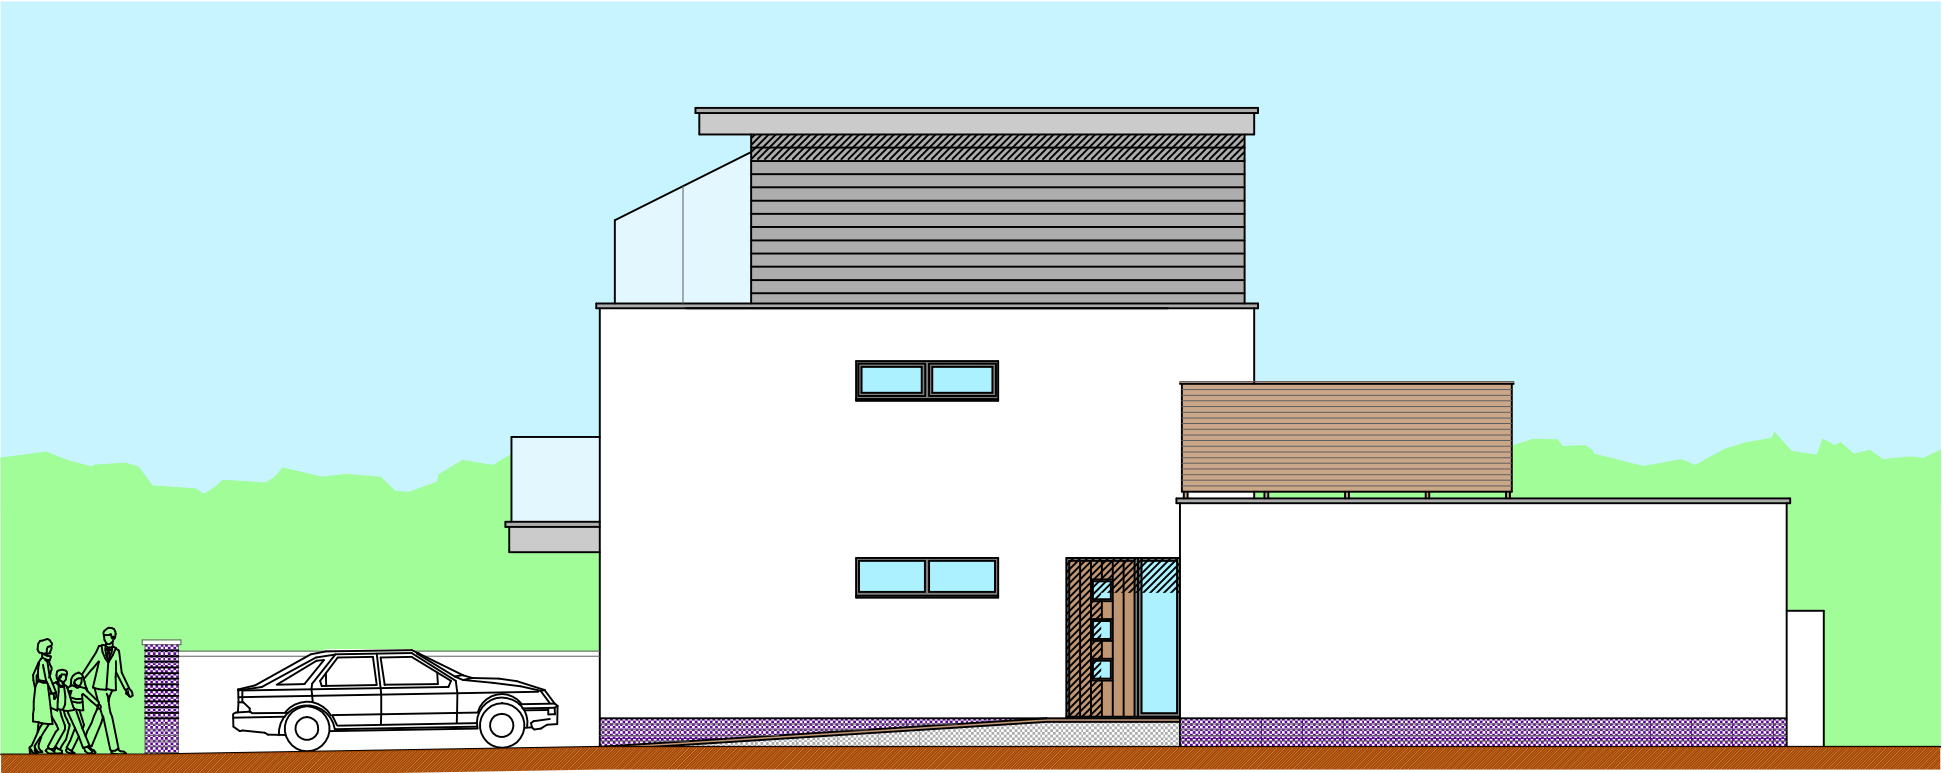


Proposed West Elevation & Streetscene



Proposed South Elevation

Refer to separate Schedule for details of external materials & finishes

 

|   |                                                                                              |  |                       |   |      |               |                |               |
|---|----------------------------------------------------------------------------------------------|--|-----------------------|---|------|---------------|----------------|---------------|
| <p>This drawing is the copyright of the Architect and must not be reproduced without permission, except by the Local Planning Authority for planning purposes.</p> <p>Figured dimensions to be taken in preference to scaled.</p> <p>Dimensions to be checked on site before work commences.</p> <p>No deviation from this drawing will be permitted without the prior written consent of the Architect.</p> <p>Ground floor slabs, foundations, structure, etc., and all work below ground is shown provisionally and inspection of ground conditions is essential prior to work commencing.</p> <p>Reassessment is essential when the ground conditions are apparent and redesign may be necessary in the light of soil conditions found.</p> <p>The responsibility for establishing the soil and subsoil conditions rests with the Contractor.</p> | drawing                                                                                      |  | drawing no. 22203/204 |   | rev. | date DEC 2022 | scale(s) 1:100 | sheet size A3 |
|   | PROPOSED WEST & SOUTH ELEVATIONS                                                             |  |                       |   |      |               |                |               |
|   | project                                                                                      |  | client                |   |      |               |                |               |
|   | PROPOSED REPLACEMENT DWELLING<br>25 SANDY BEACH ESTATE<br>HAYLING ISLAND, HAMPSHIRE PO11 9RG |  | MR. & MRS. FIELD      |   |      |               |                |               |
|   |                                                                                              |  |                       | <div><div><div><div>JD</div></div></div><div>Jeffrey Douglas Chartered Architect</div><div><div><div><div>114 Havant Road</div><div>Hayling Island</div><div>Hampshire</div><div>PO11 0LJ</div></div><div><div>Tel: (023) 9246 8889</div><div>E-mail: jdo@jeffreydouglas.co.uk</div></div></div></div></div> |      |               |                |               |