



NORTH

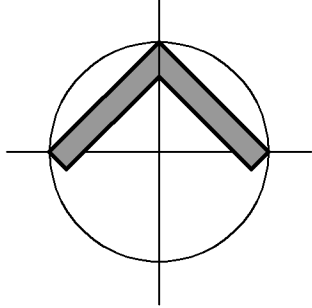

Note:
Do not Scale from this Drawing (except for planning approval).
All dimensions are in millimetres and to be checked on site.
All Dimensions relating to subcontractors or suppliers work
must be checked and agreed between the main contractor and
the sub-contractors and suppliers.

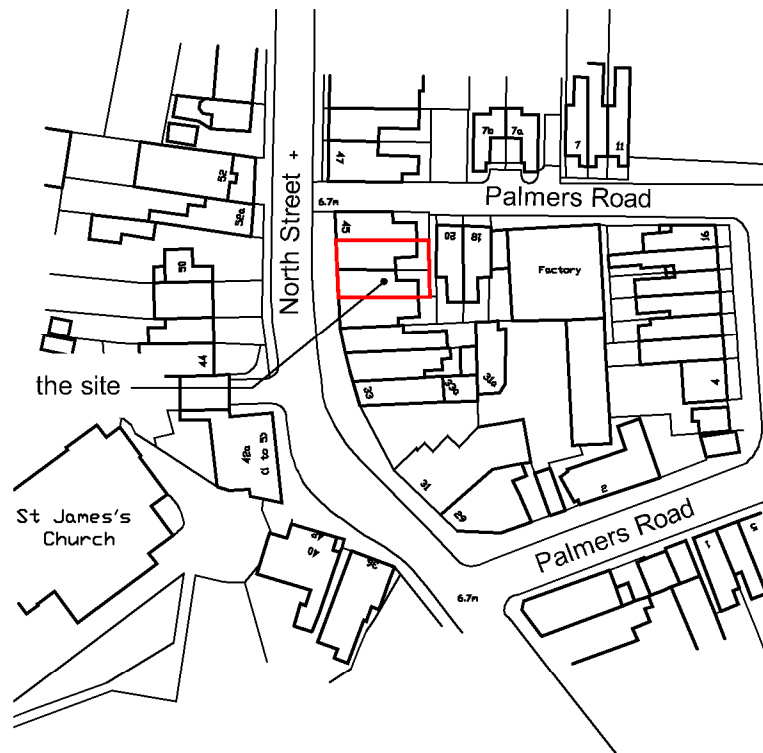

LOCATION PLAN
SCALE 1:1250


Ordnance Survey © Crown Copyright 2023. All rights reserved.
Licence Number 100022432




BLOCK PLAN
SCALE 1:500

proposed 4no velux
style roof lights to rear
roof slope.
refer to drawing
PL302 for roof plan.

SCALE BAR 1:500

 

SCALE BAR 1:1250

 

DRAWING TITLE -

PLANNING APPLICATION -
LOCATION & BLOCK PLAN

DATE -
July 2023

DRN -
gp

CHK -
-

SCALE -
1:1250 @ A3

DRAWING REF -
23236 PL303

Rev
B

CLIENT -

Mr & Mrs Powell, 41 - 43 North Street, Emsworth, Hants.

grp architectural design

t. 07747 011252 e. gavin.page77@gmail.com