


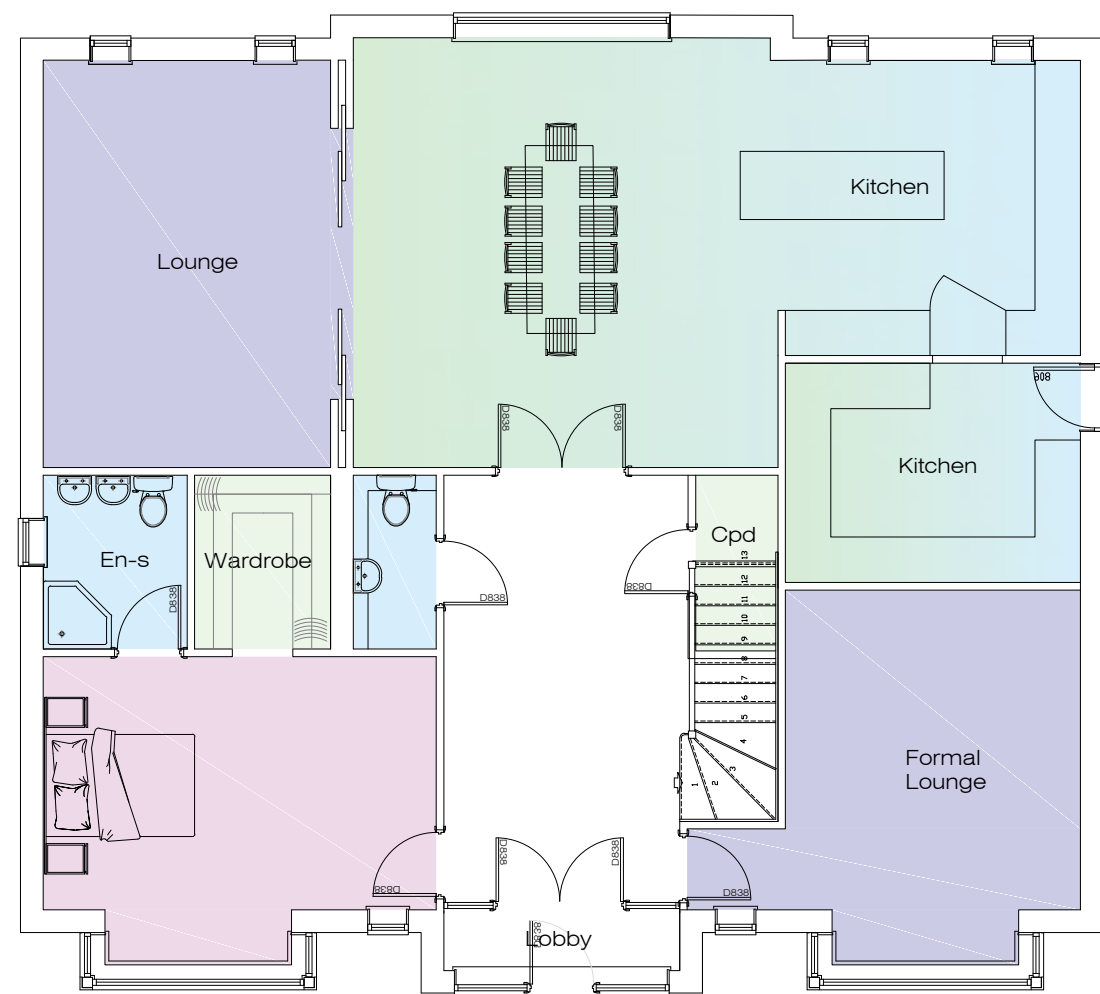


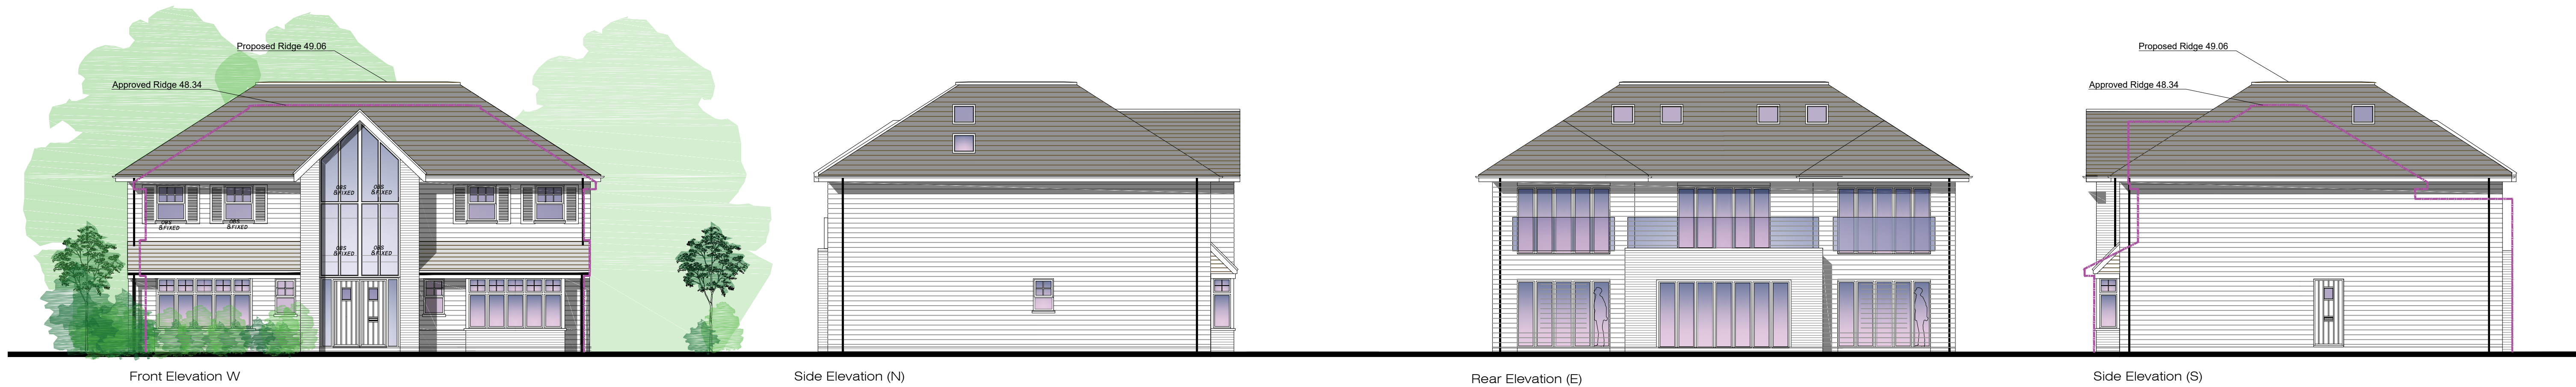


Ground Floor Plan
Scale: 1:100
168m²
Parents Suite 45m²

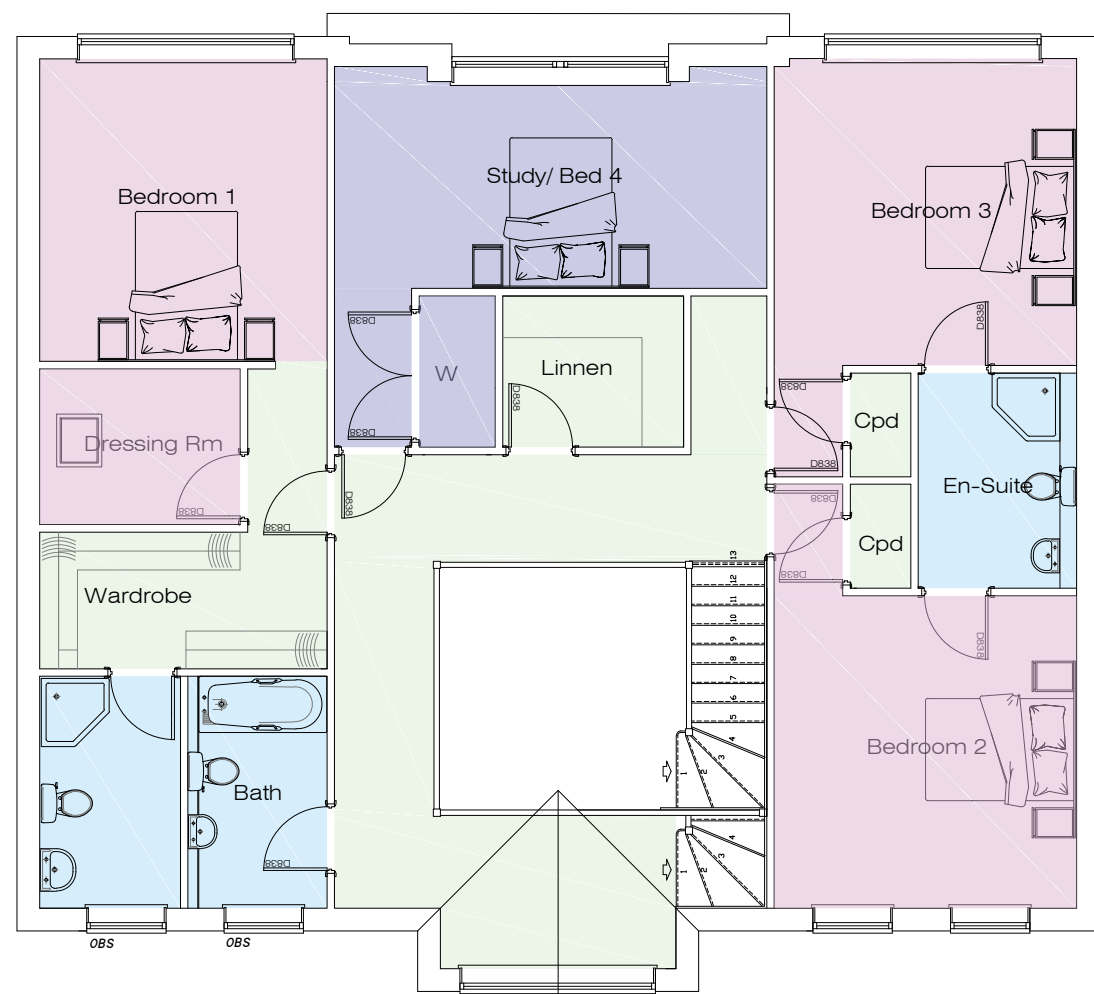

First Floor Plan
Scale: 1:100
152m²

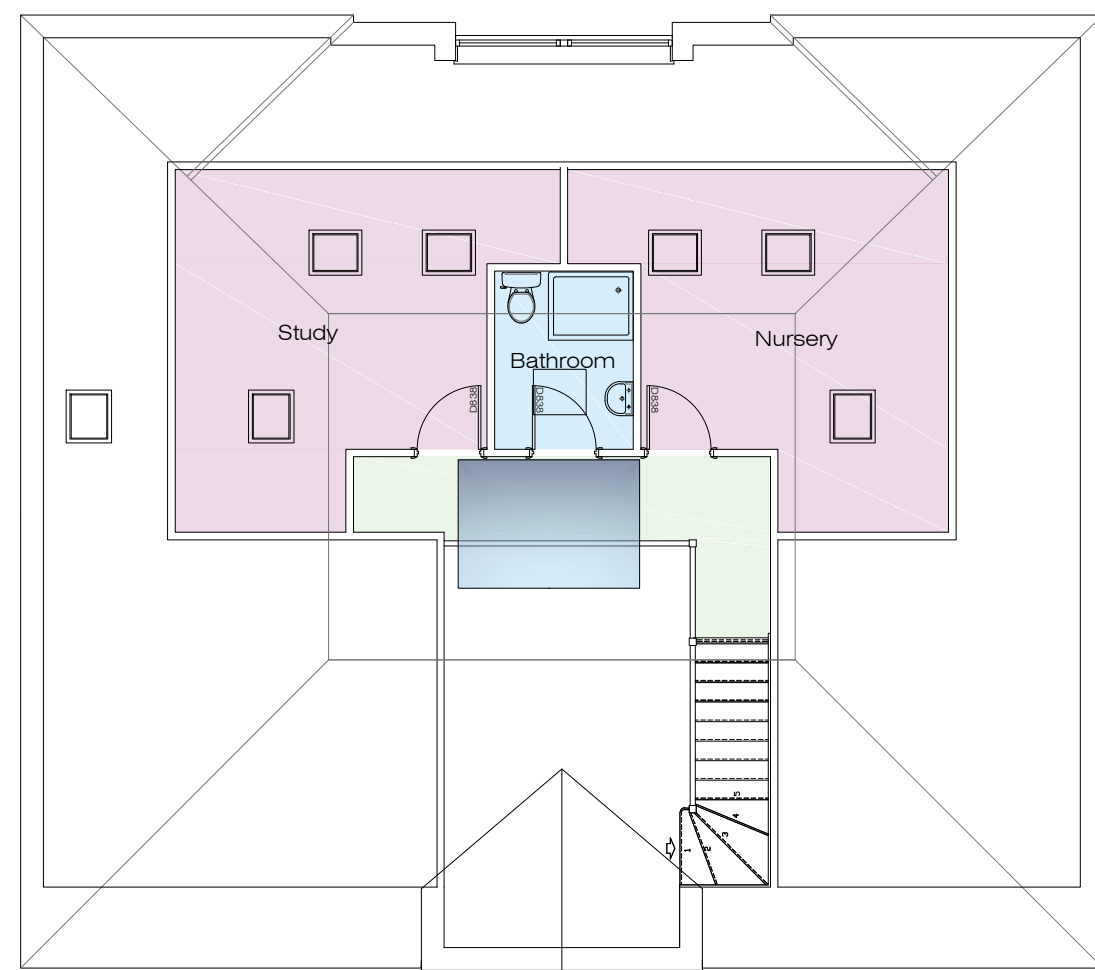

First Floor Plan
Scale: 1:100
51.17m²

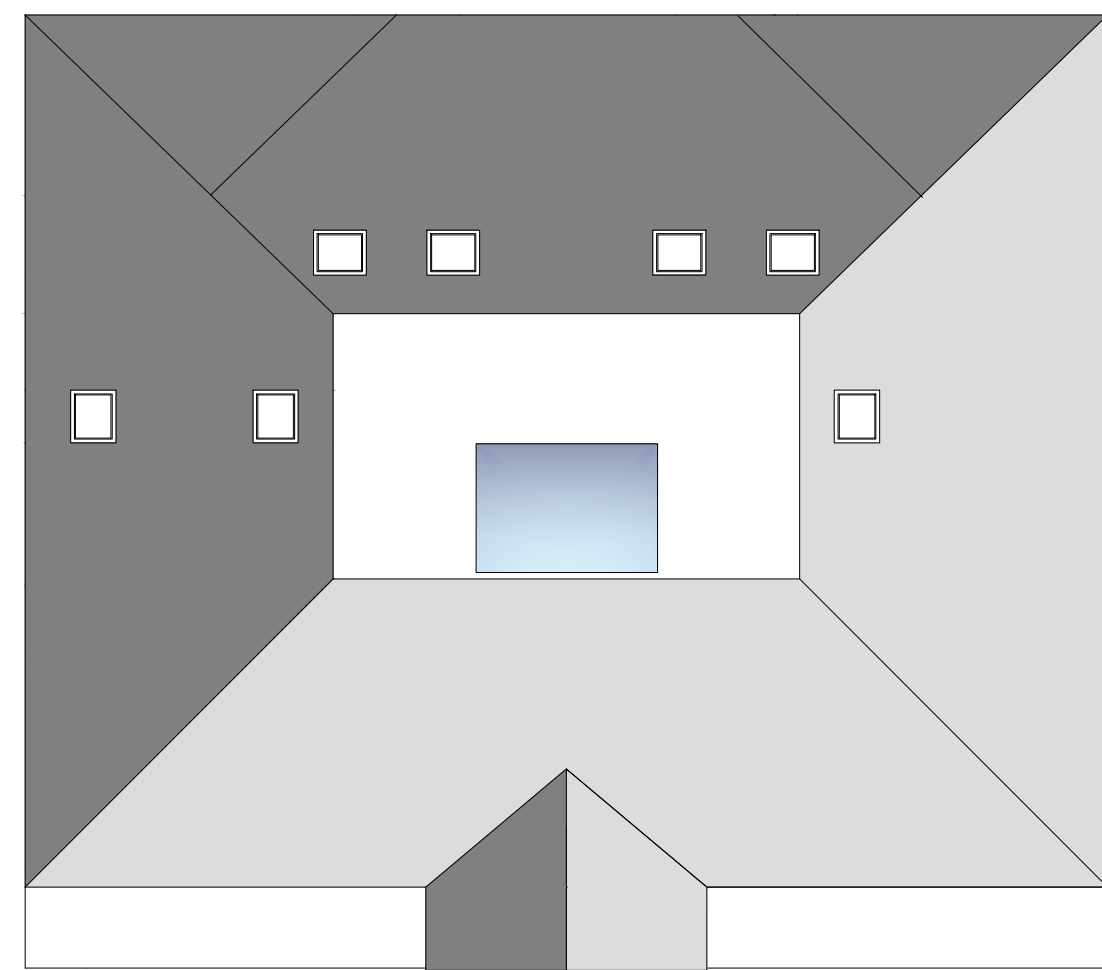

Roof Plan
Scale: 1:100

Solent Design Ltd
5 The old Railway
Spring Garden Lane
Gosport
PO12 1FQ
tel: 02392 580745 mob: 07771 355742 e-mail: info@solentplans.com



PROJECT DESCRIPTION:
Alternative House Type
DRAWING TITLE:
Initial Plans and Elevations

ADDRESS:
Plot 1
The Grove
Billet Ave
Waterlooville

CLIENT:
Mr M Imran
FIRST DRAWN:
Aug 2022

DRAWING NO:
SD-2236-01 F

drawing status: Issued for Comment

SCALE:
1:100



20m 10m