




Proposed Elevations

SCALE 1:100

01

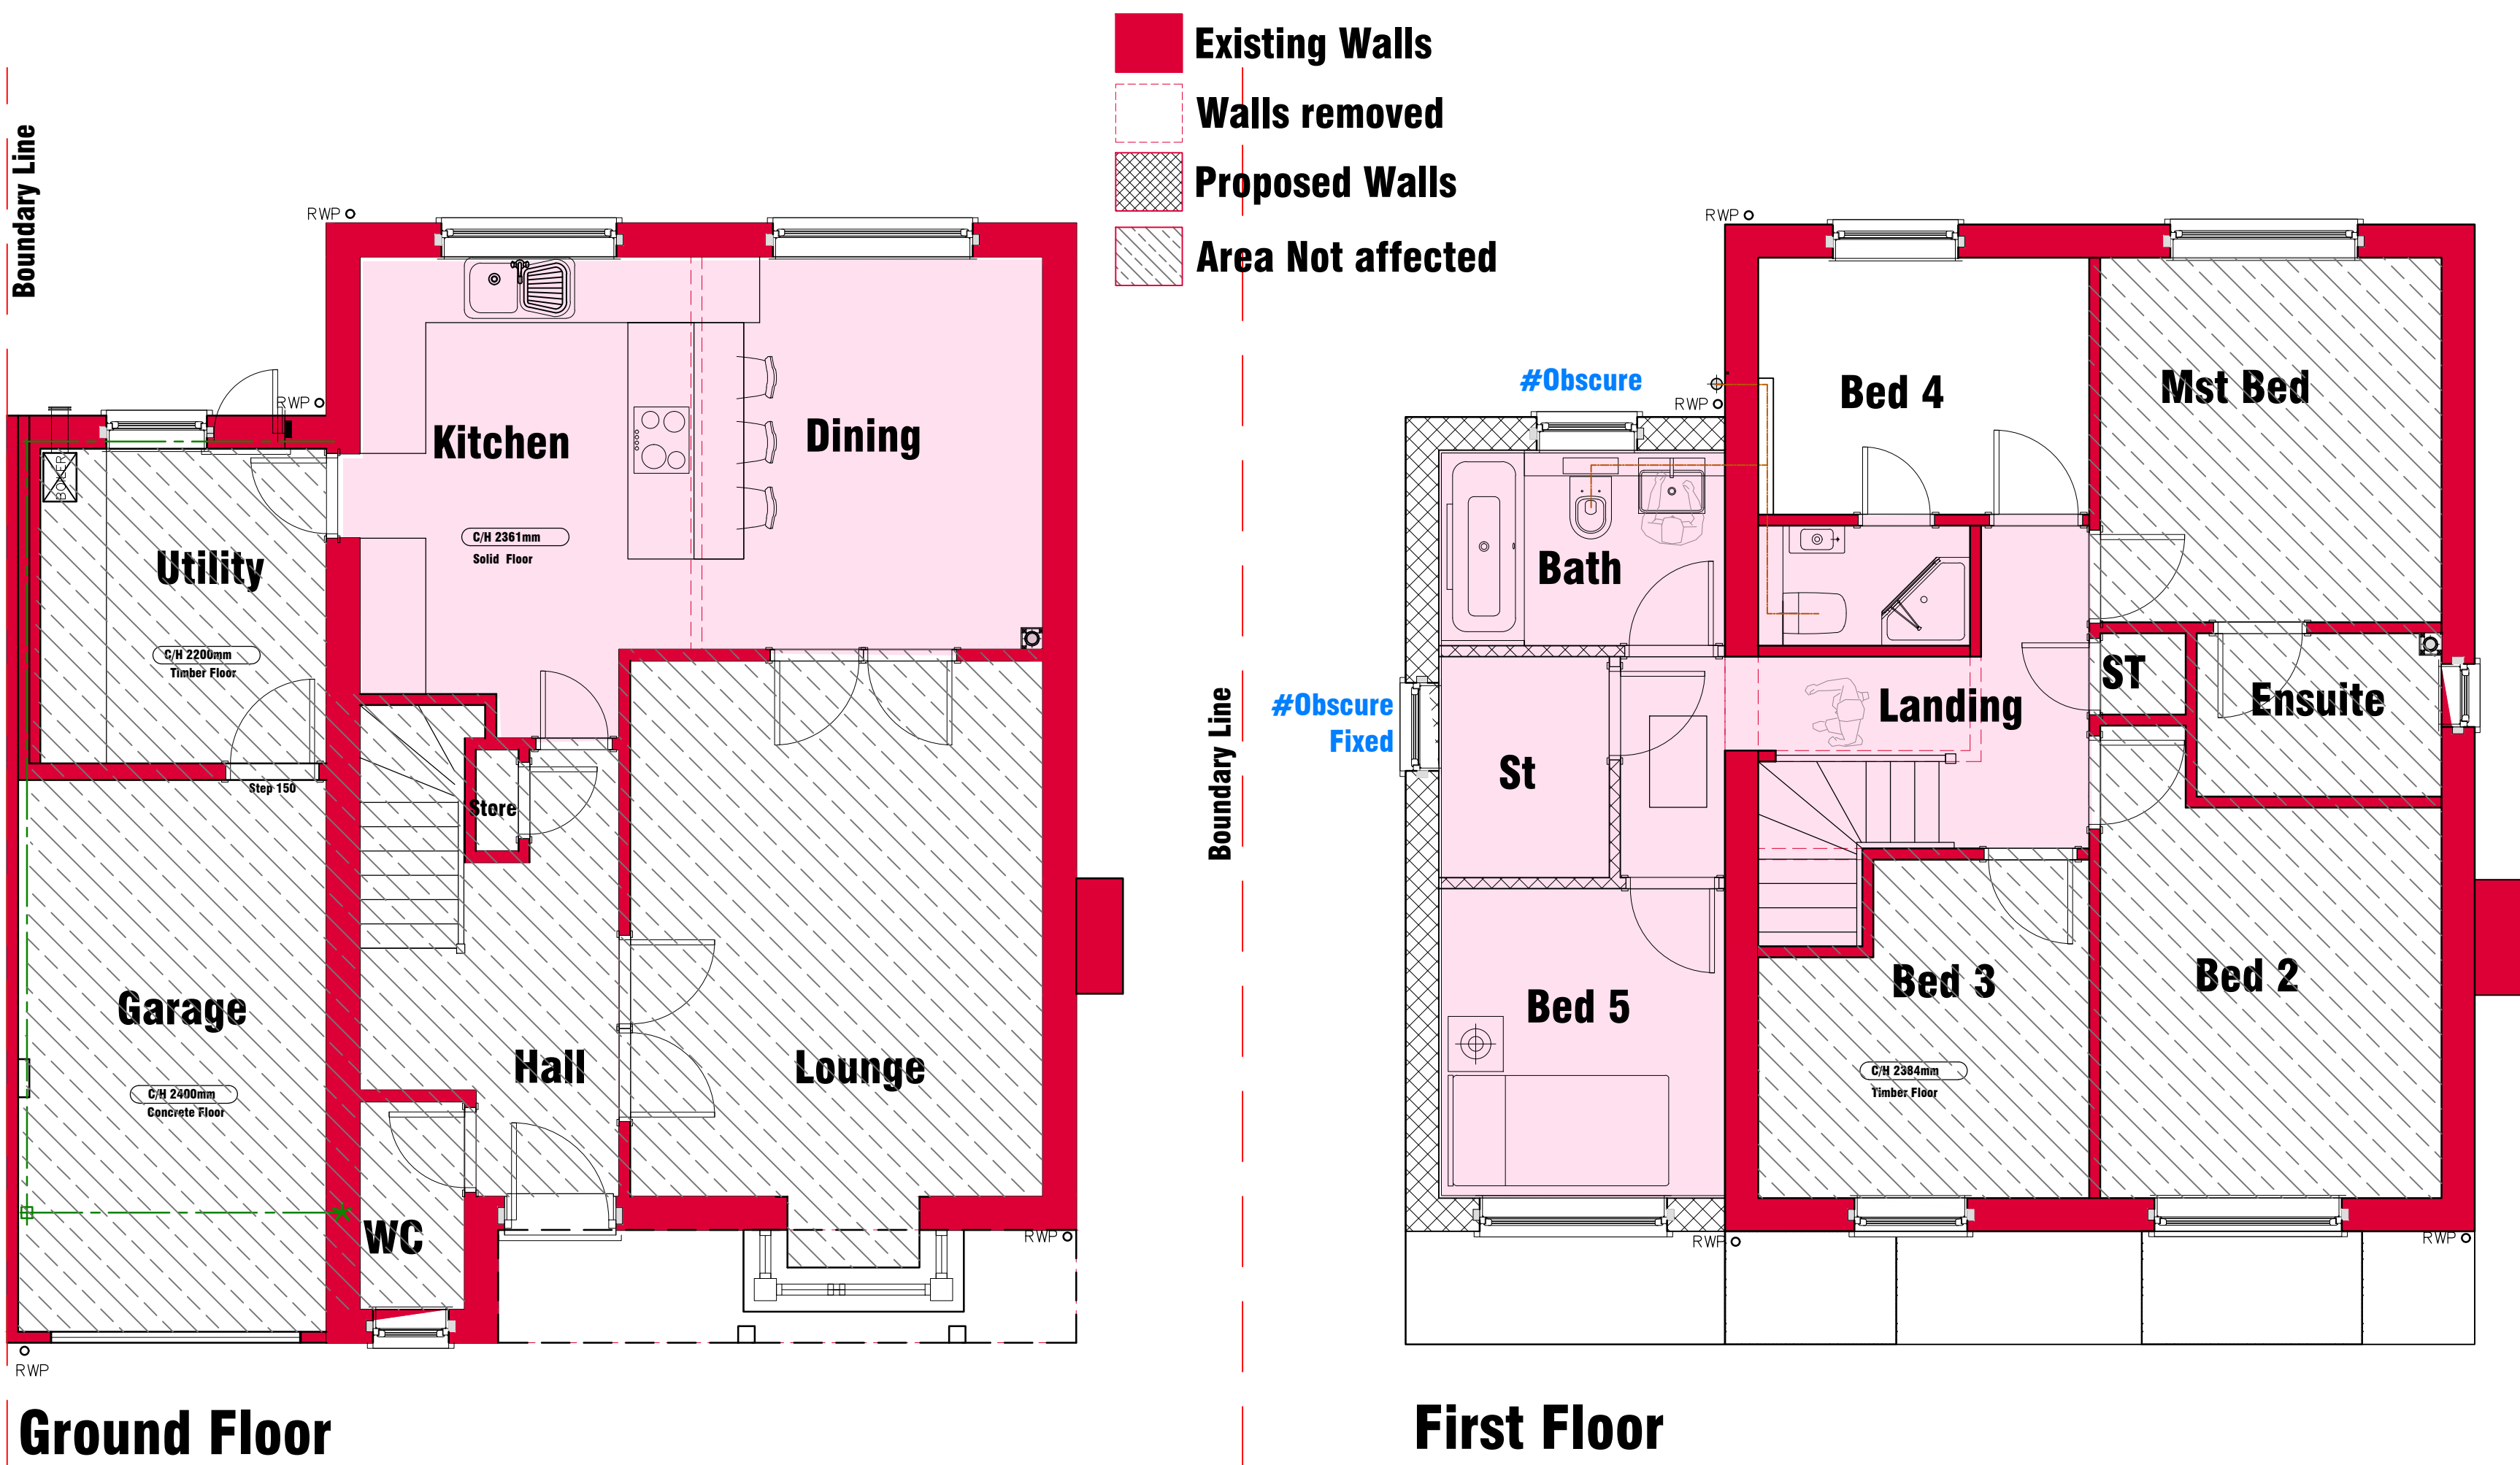

Proposed Floor Plans

SCALE 1:50

02

Character of the Area & Immediate Context



NO.14 ROSINA CLOSE

Existing precedence showing a first floor over the garage in line with main façade, no set back , distinctive character to the area.



NO.4 ROSINA, CLOSE

Existing precedence showing a first floor over the garage in line with main façade, no set back , distinctive character to the area.



NO.28 HARKNESS DR

Existing precedence showing a first floor over the garage in line with main façade, no set back , distinctive character to the area.




NO.7 ROSINA CLOSE

Existing precedence showing a first floor over the garage in line with main façade, no set back , distinctive character to the area.

Rev:-	Description:-	Date:-	Chkd by:-
E	Planning issue	19/06/23	
D	Planning issue	09/06/23	
C	Planning issue	02/06/23	
B	Planning issue	01/06/23	
A	Draft issue	20/05/23	

Planning

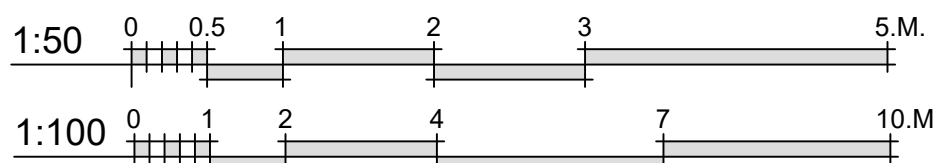

Client:-
Mr & Mrs Collins

Scale:- 1:50/100/200/1250 @A1

Drawn By:- M@C Checked By:-

Date:- 24-05-23 Date:-

Job.No:- 2163 Drg.No:- 02.01 Rev:-

Title:-
First Floor Side Extension
Proposed Plans & Elevations
Project:-

12 Rosina Close
Waterlooville
Hampshire
PO7 8SL



MICIA Design
Consulting - Design - Build
Portsmouth - Southampton - Chichester - Hove - Guildford

02392 98 47 88
designers@mcadesign.uk

www.mcadesign.uk
f i s