

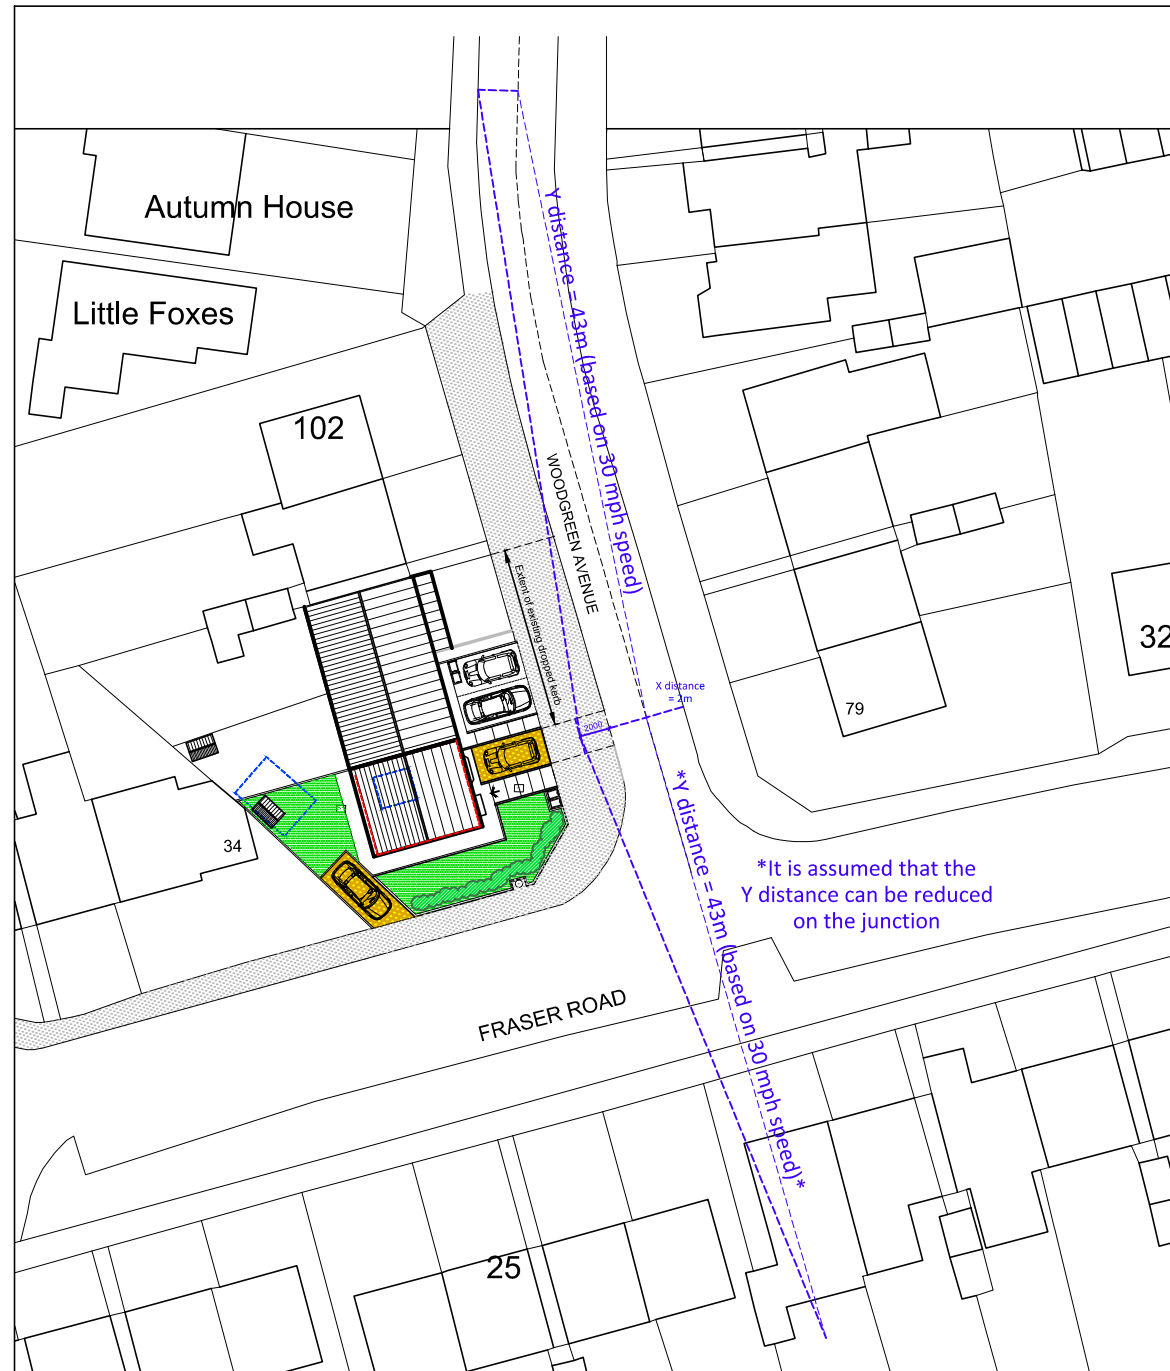
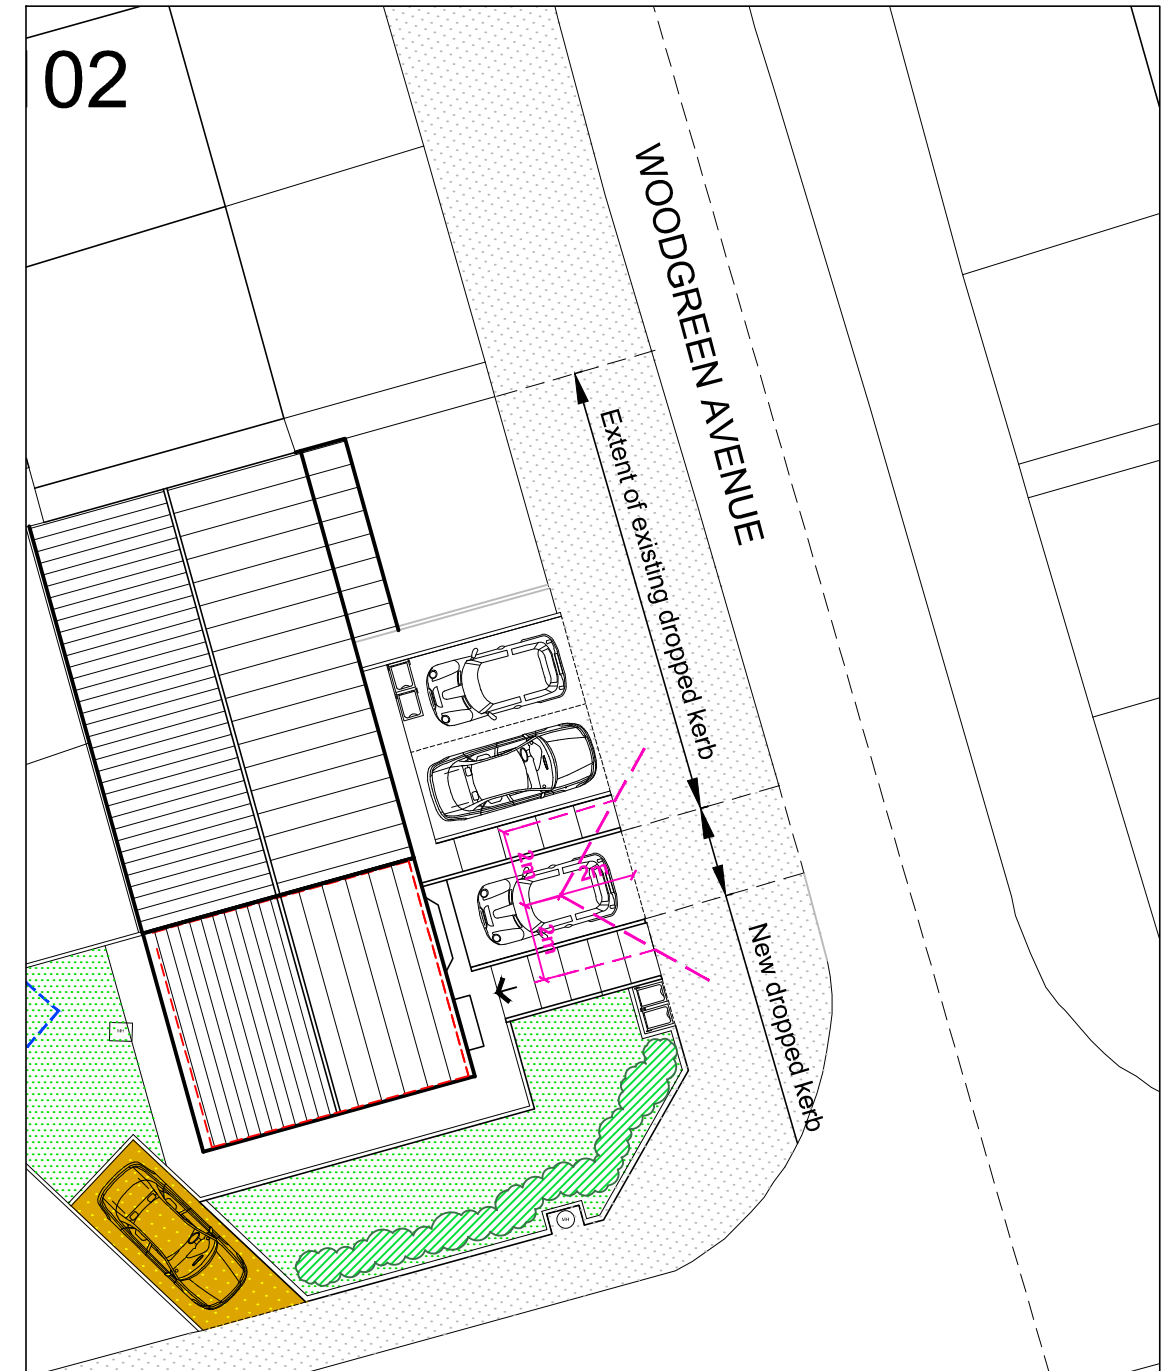


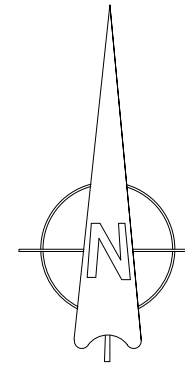

Site plan showing Vehicle visibility splay lines at Vehicle Crossover

scale 1:500

 

Site plan showing Pedestrian/Vehicle at Vehicle Crossover

scale 1:200



For MR & MRS KERRIGAN	Title VISIBILITY SPLAY DRAWING	Office Tel: 01243 933732
Address PROPOSED 1 NO. 2 BED DWELLING AT 108 WOODGREEN AVENUE BEDHAMPTON HANTS, PO9 3EE	Date March 2023	Email: admin@jb-architecturedesign.com
	Drawn JB	Web: www.jb-architecturedesign.com
	Scale As shown @ A3	
	Job Number PL613.22	Checked -
	Drawing Number -02	Revision

