





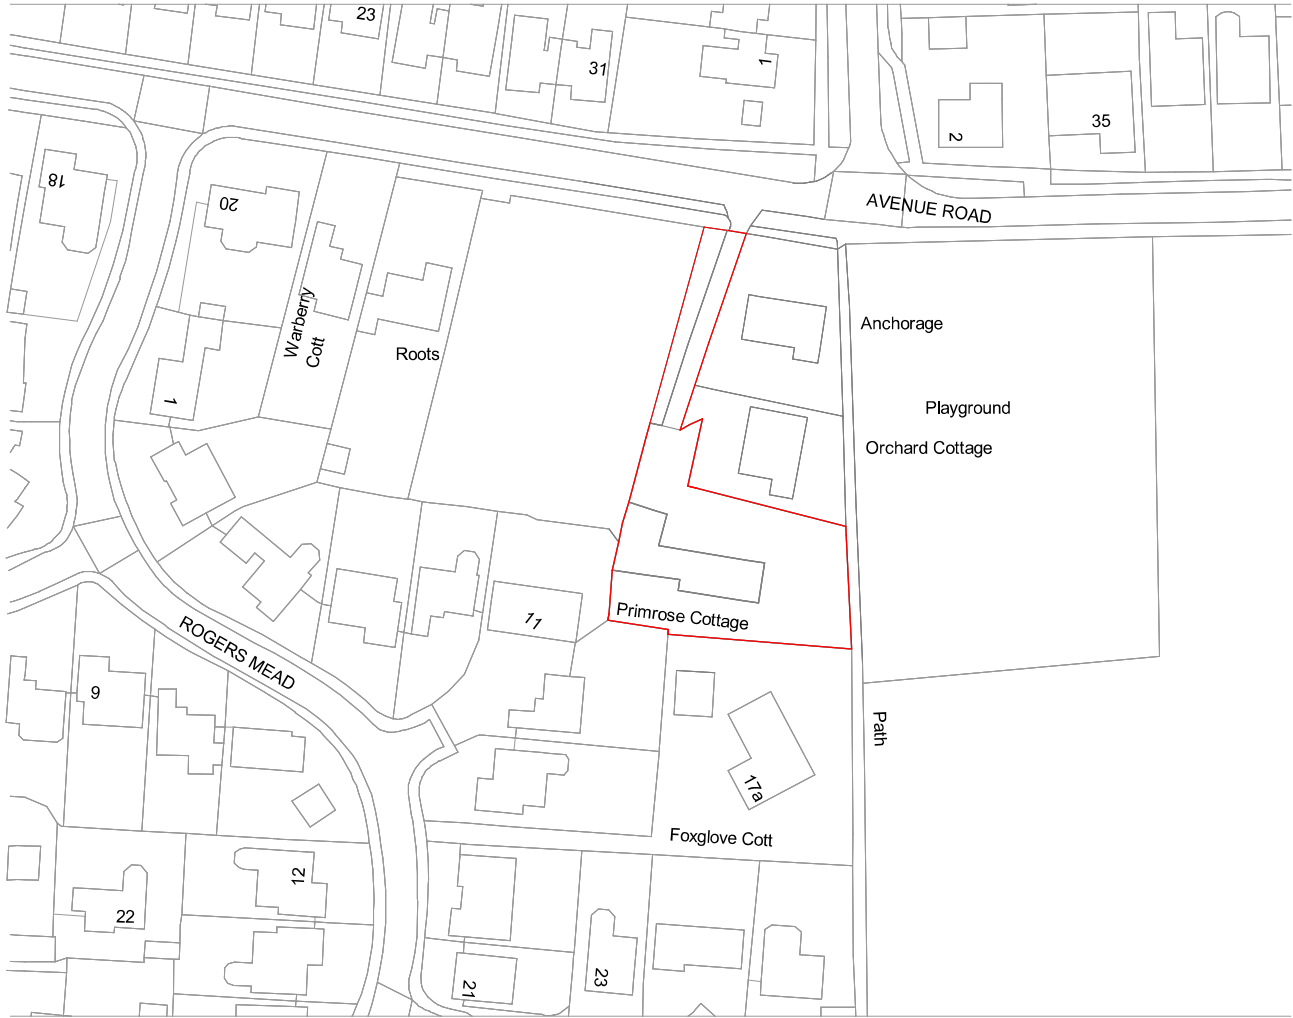


ReQuestAPlan
Map number: TQRQM22242152404357
Title: Primrose Cottage, Avenue Road PO11 0LX
Map Produced for: Parkers Design
© Crown copyright and database rights 2022 OS 100042766

 

Location Plan

1:1250

 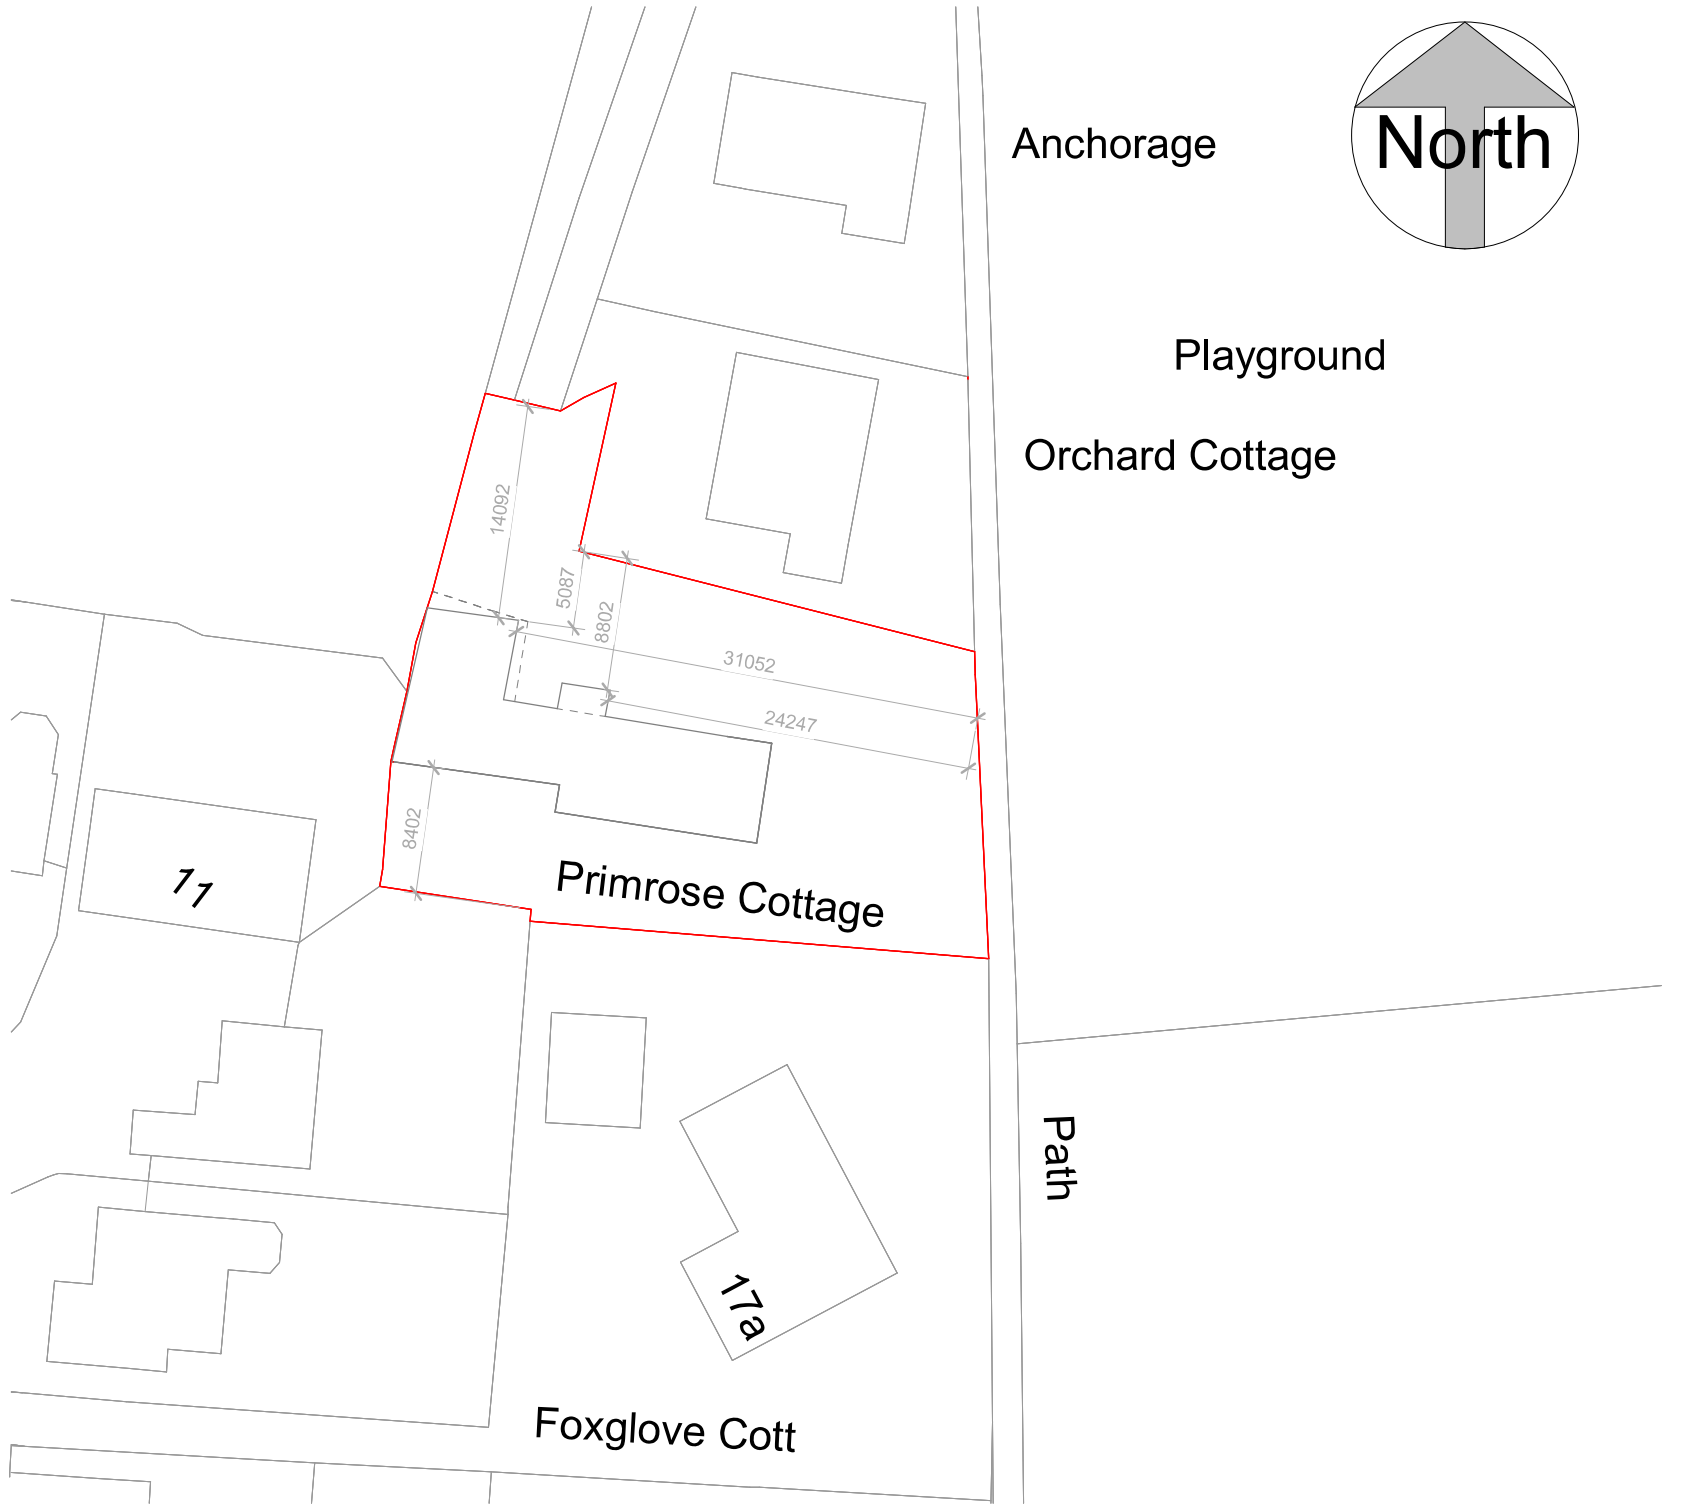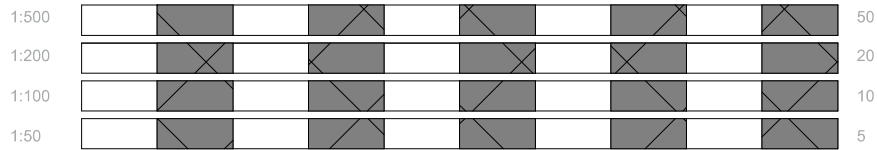

Block Plan DIMS

1:500

ReQuestAPlan
Map number: TQRQM22242152404357
Title: Primrose Cottage, Avenue Road PO11 0LX
Map Produced for: Parkers Design
© Crown copyright and database rights 2022 OS 100042766



All measurement to be checked on site prior to any commenment
(C) Copyright of Parkers Design (Southern) Limited. Any reproduction of these drawings will require written authority from the copyright owner.

Parkers Design Limited - The Studio @ 90, PO9 2PR
www.pexd.co.uk - info@parkersdesign.com - 07776 008822

PROJECT Primrose Cottage Avenue Road PO11 0LX		CLIENT Metcalf		
SHEET Site Plan		Date	Issue Date	Scale (@ A3) As indicated
		Drawn by	SW	DRAWING NUMBER P 5 v2
		Checked by	SR	REV