



This drawing has been produced as faithfully as possible to the scales indicated. However, as this is an existing building all existing features that could affect the work should be verified on site before work commences

revisions	date
-----------	------

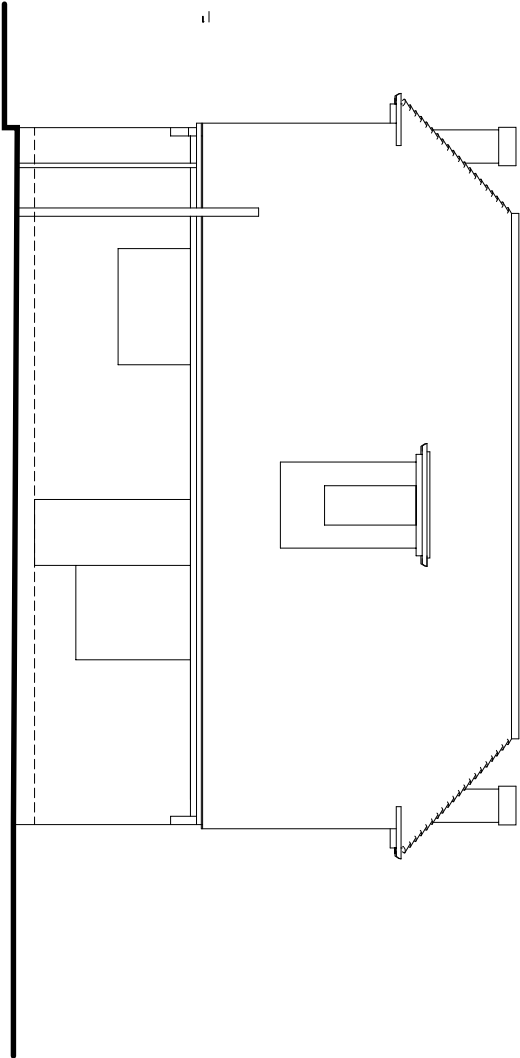

REAR - SOUTH EAST ELEVATION

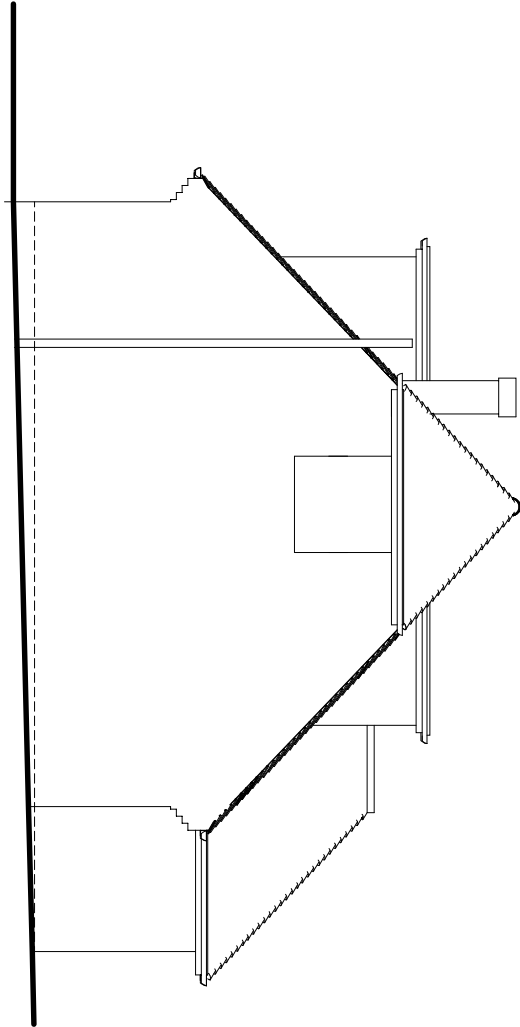

SIDE - NORTH EAST ELEVATION

© copyright 2021

50 FERNDALE
WATERLOOVILLE

Existing Section &
South East & North
East Elevations

scale 1:100 @ A3
date March 2023
drawn by acv

alan unsted MCIAT

Architectural Technologist
Building Design Consultant
Tel 07631 856824 & 01243 575334
E-mail: alanunsted102@gmail.com

'Traffin Cottage' Newells Lane West Ashling
Chichester West Sussex PO18 8DF

drawing no 231249/E02

SECTION

