

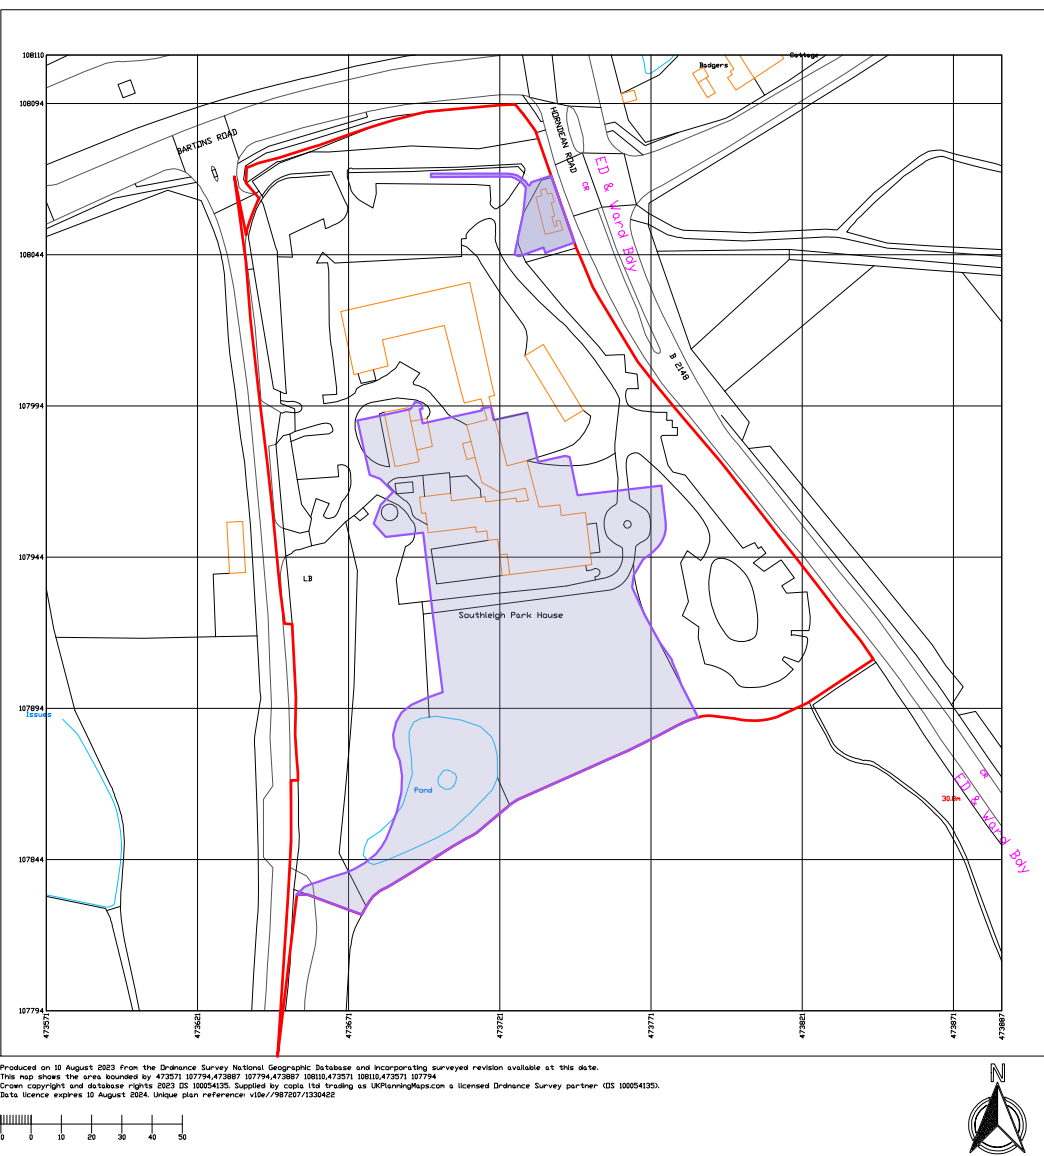


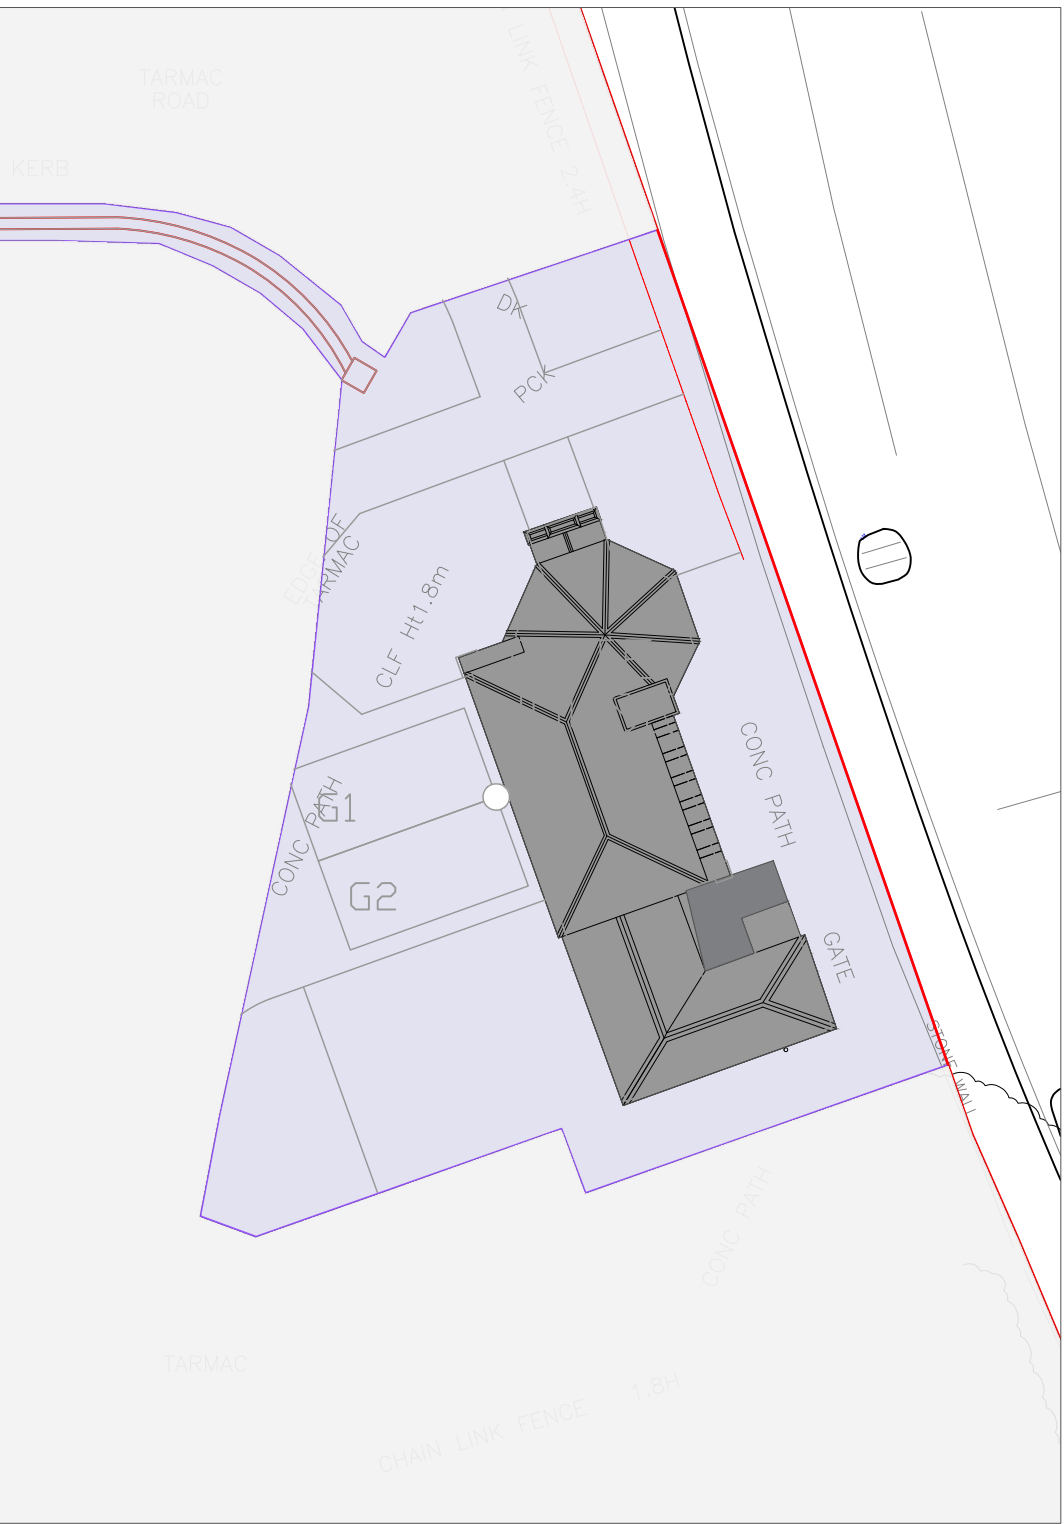

Site Location Plan
Scale : 1:2500 @ A1

Roof Plan
Gate Lodge
Scale : 1:200 @ A1

 

Southleigh Park House

C Minor amendments		HC	CMH	22.08.23
B Planning Drawing First Issue		HC	CMH	10.08.23
Rev:	Description:	Drawn:	Checked:	Date:
Drawing Status:				
PLANNING				
CONCEPT - TENDER - APPROVAL - CONTRACT - CONSTRUCTION - AS BUILT				
		M4, The Millennium Centre, Crosby Way, Farnham Surrey GU9 7XX +44 (0)1252 745200 info@fsl-group.co.uk www.fsl-group.co.uk		
Client:		Site Address:		
BARGATE HOMES		Southleigh Park House, Eastleigh Road, Havant, PO9 2PE		
Floor & Drawing:		Roof Plan		
Drawing Number:				
28473 — SITE — Roof — C				
Project Number	Floor Level	Drawing Code	Revision	
Produced By:		CMH		
Creation Date:		09/10/23		
Scale:		SCALE VARS @ A1		
Drawing Notes: Figured dimensions only are to be taken from this drawing - DO NOT SCALE. Contractors must verify all dimensions prior to construction and any discrepancies are to be reported.Design © FSL Group				

Roof Plan
Scale : 1:200 @ A1