




DWG No : BR/2023/011

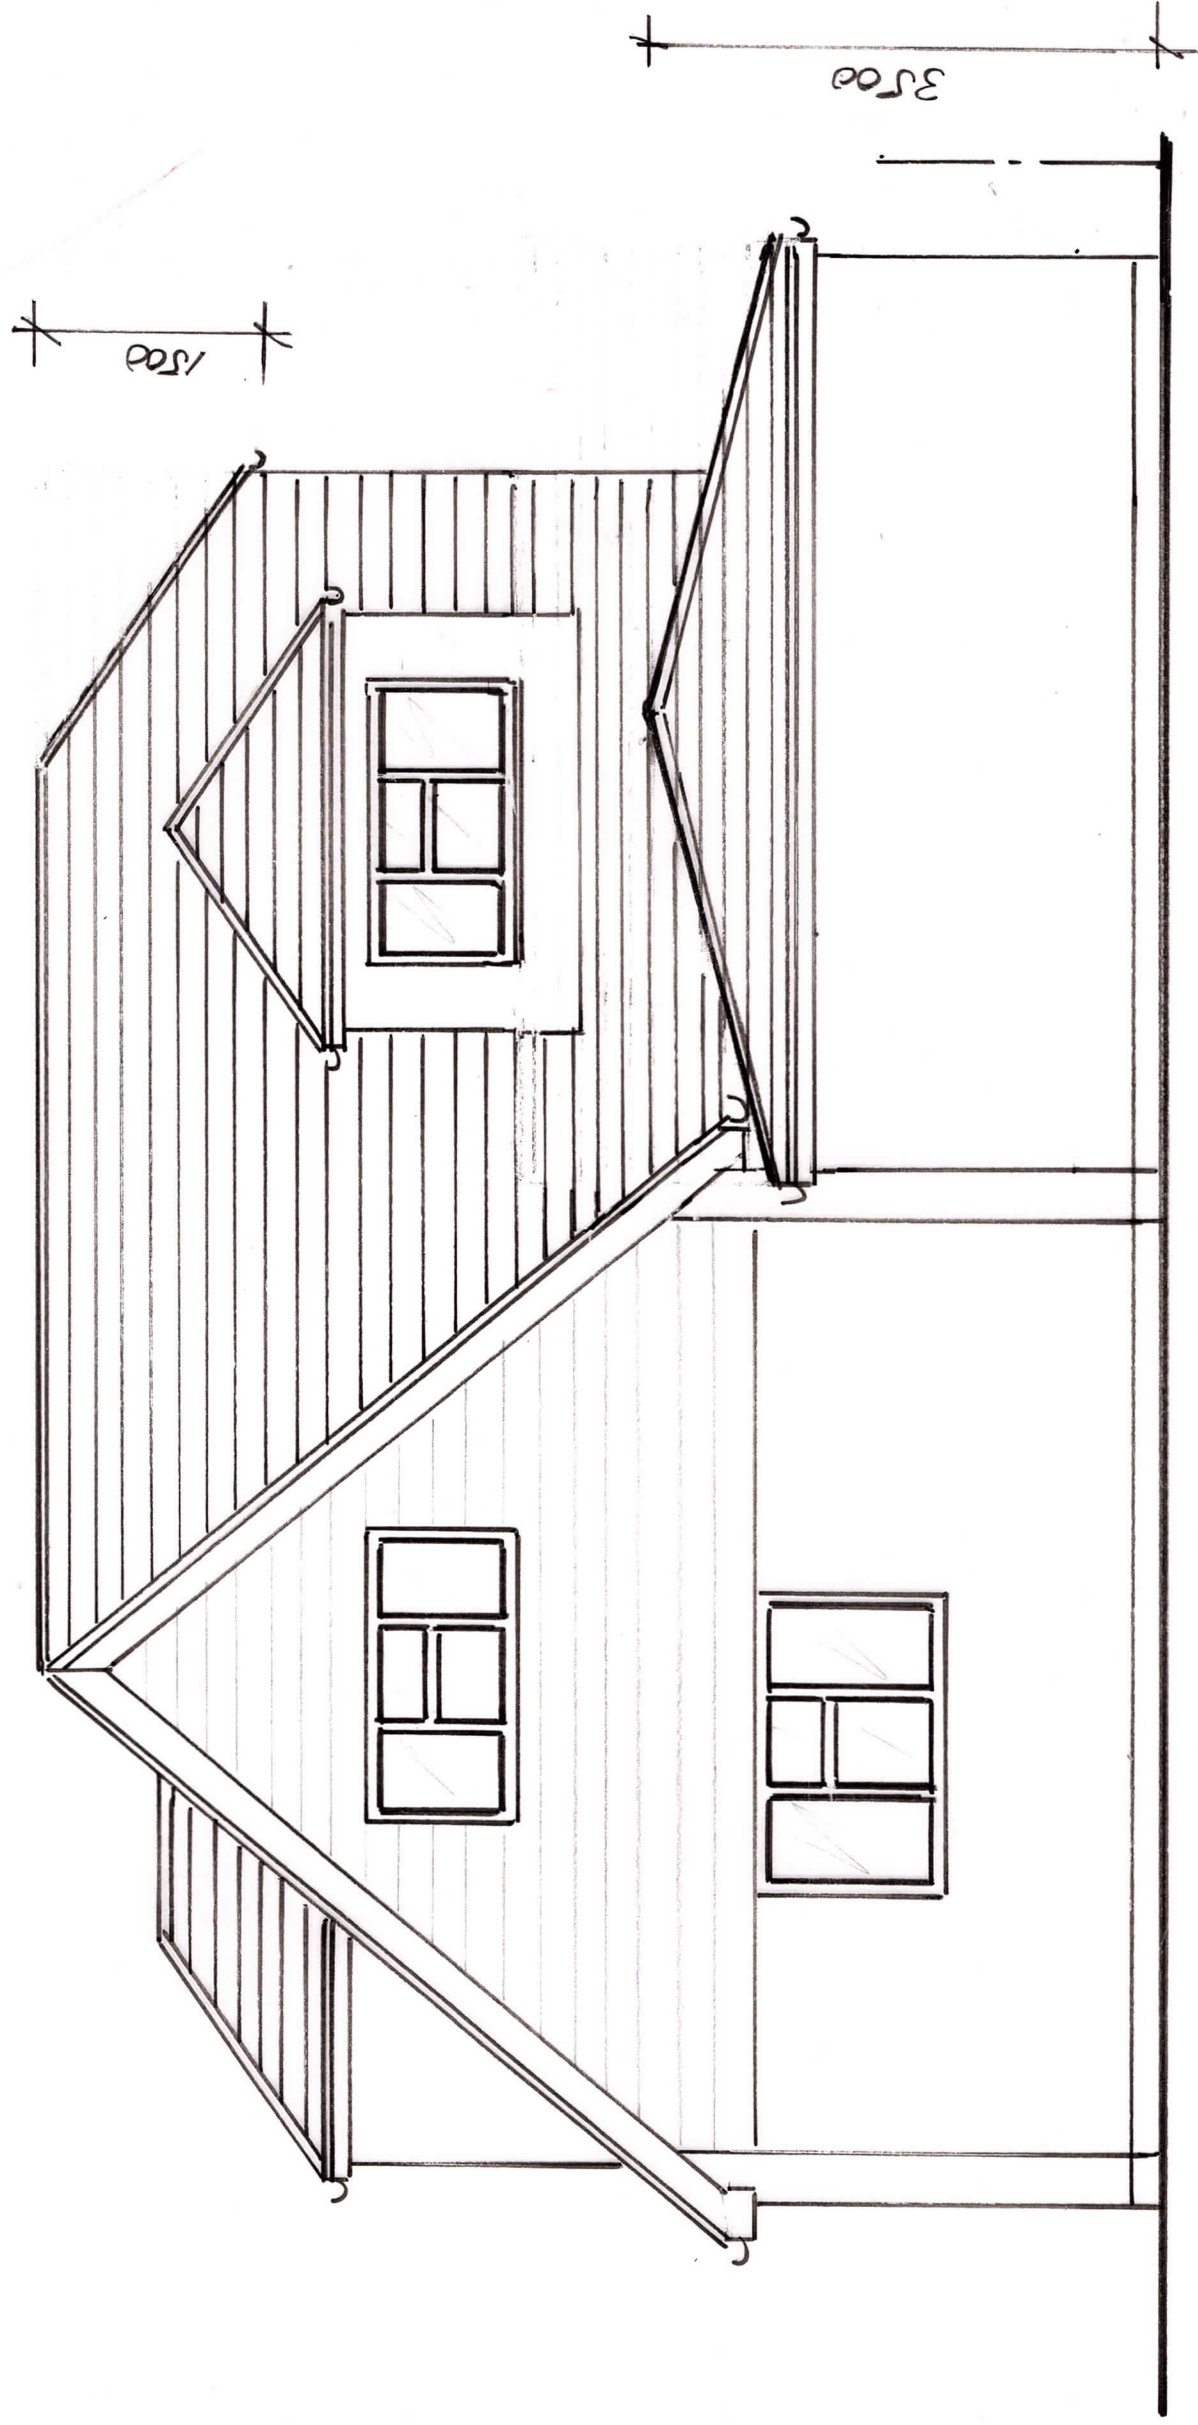

PROPOSED REAR ELEVATION 1:50