




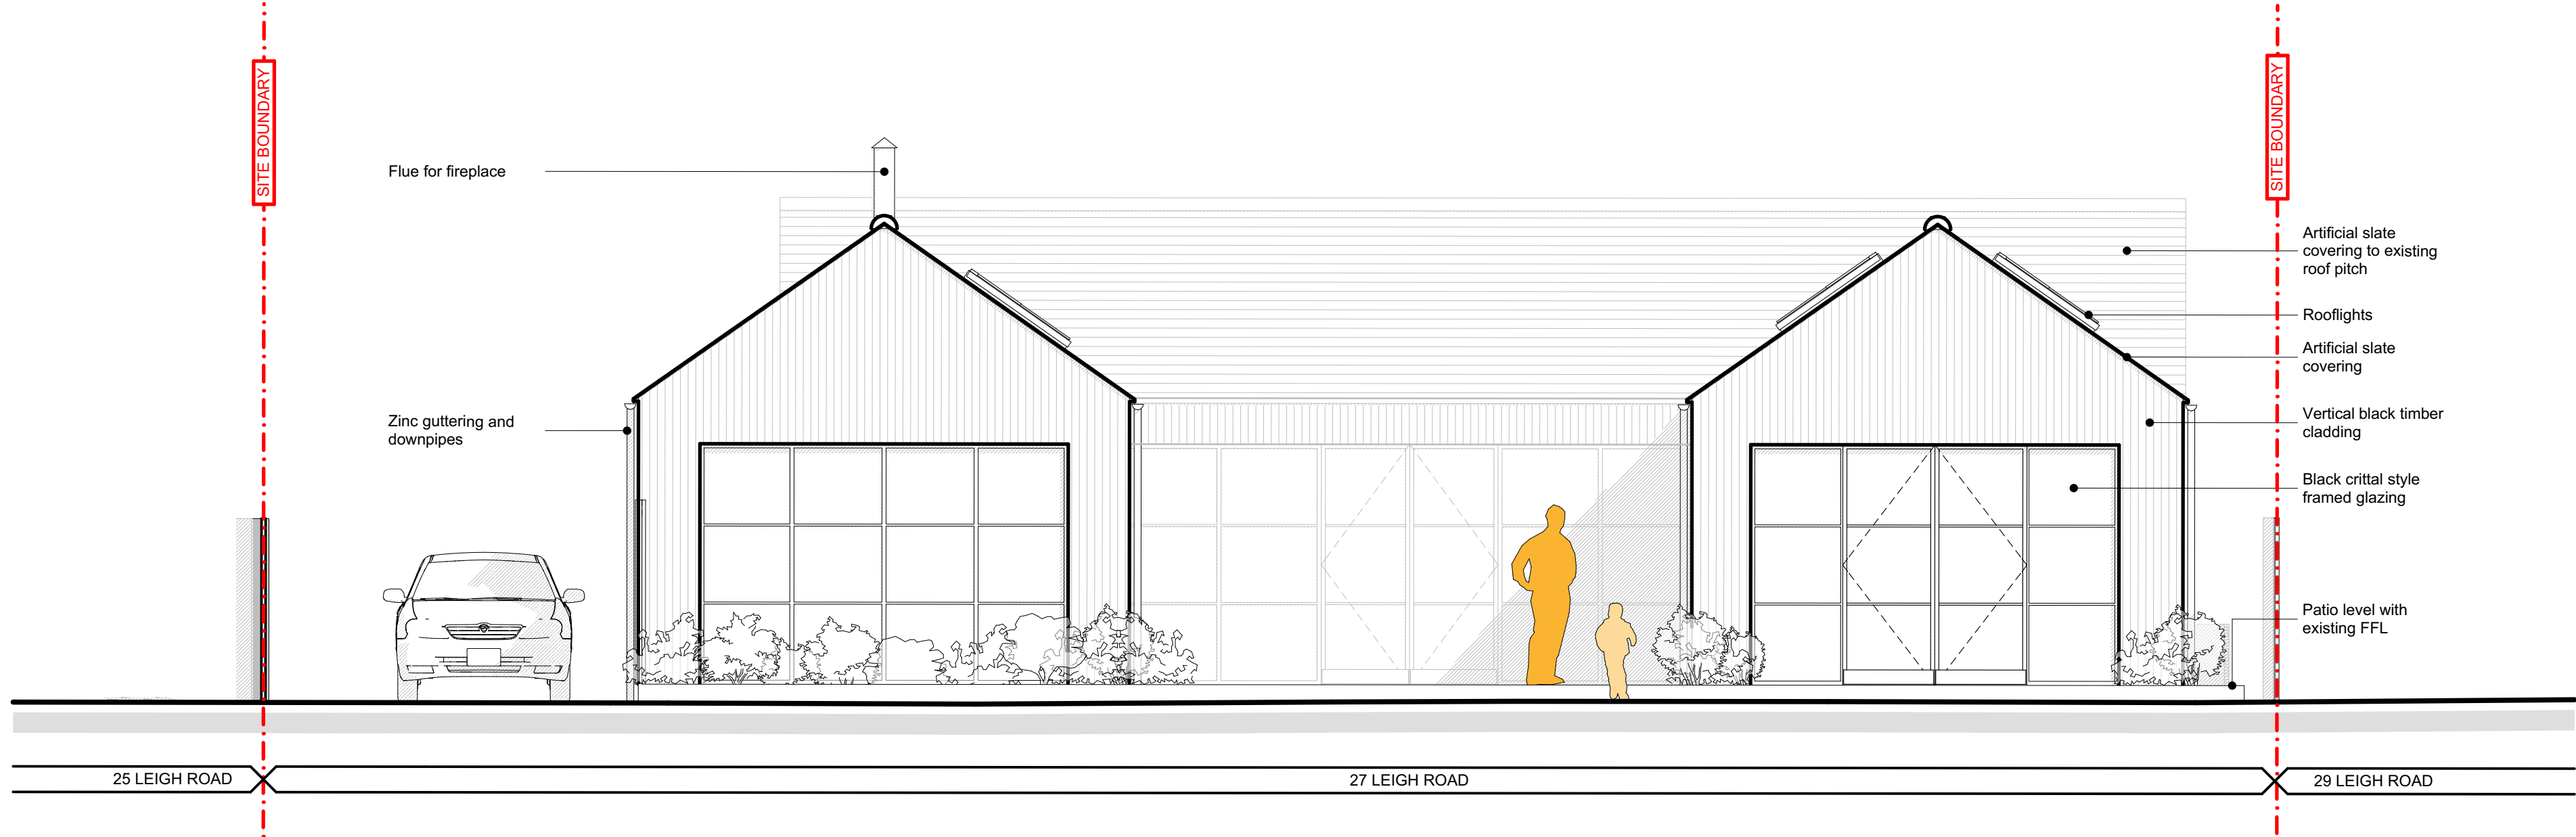


E1 West Elevation 1:50

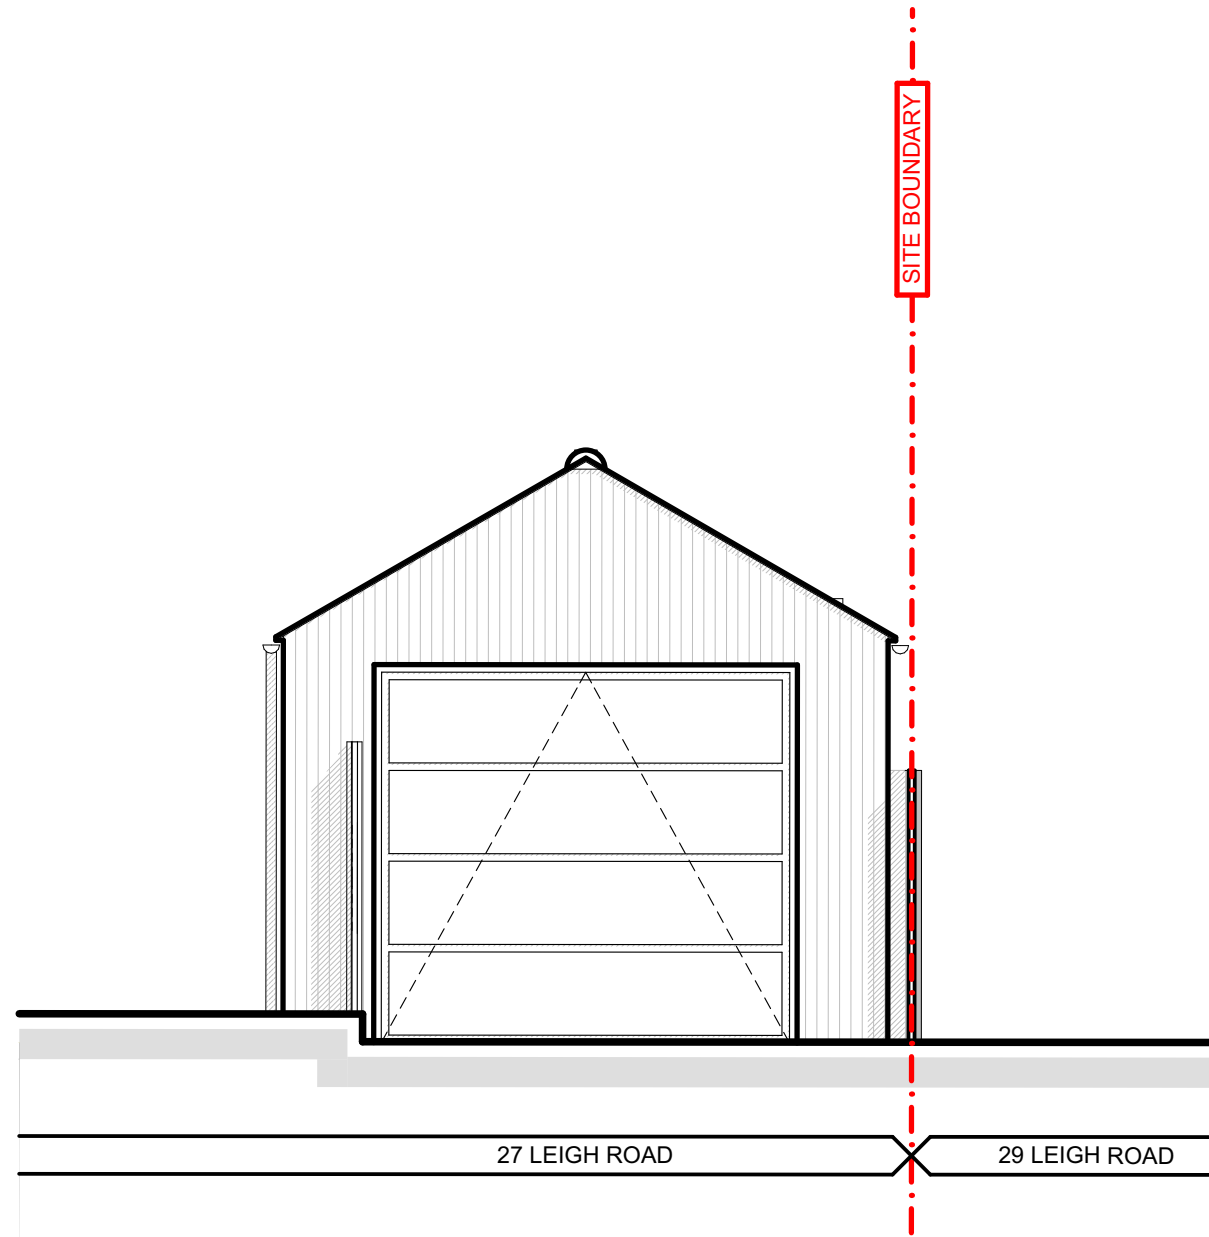


E7 Garage East Elevation 1:50

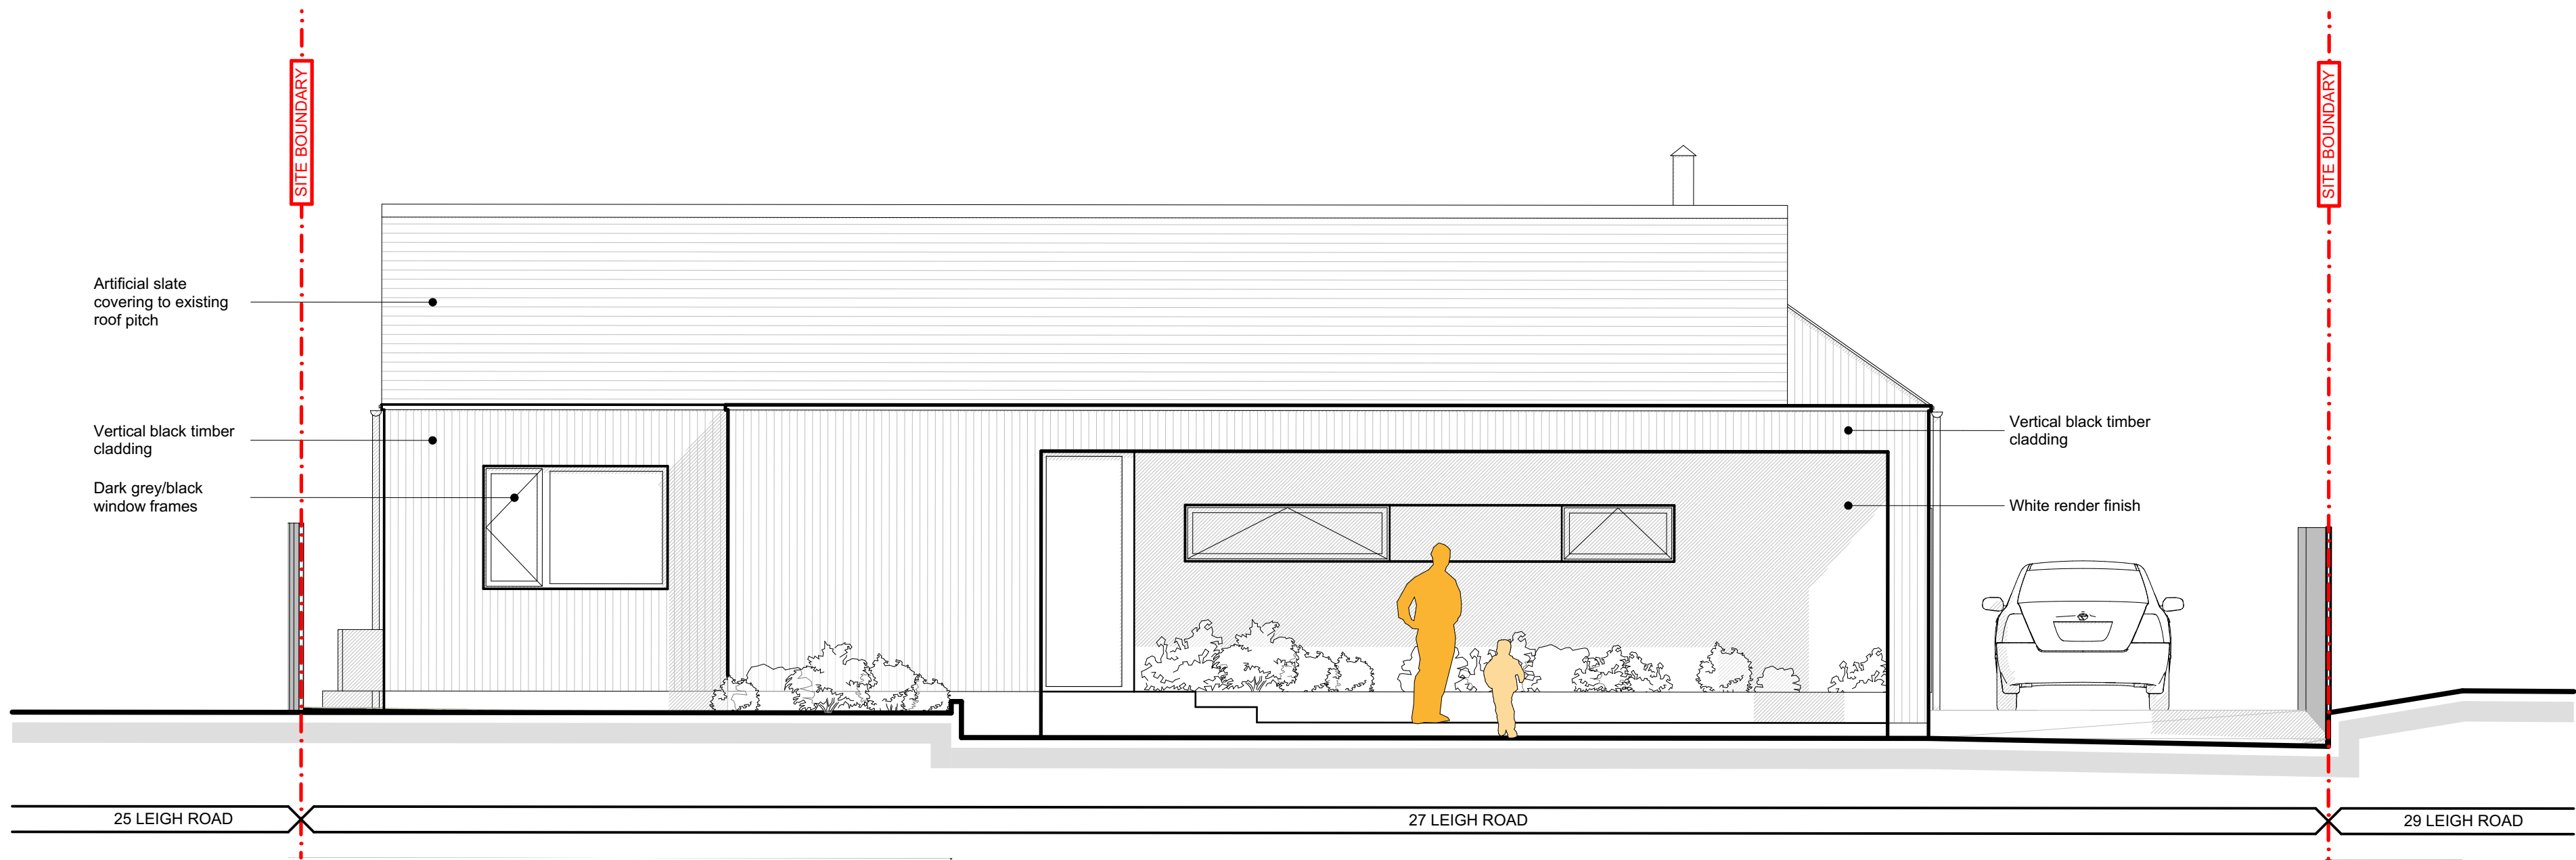

E2 East Elevation 1:50

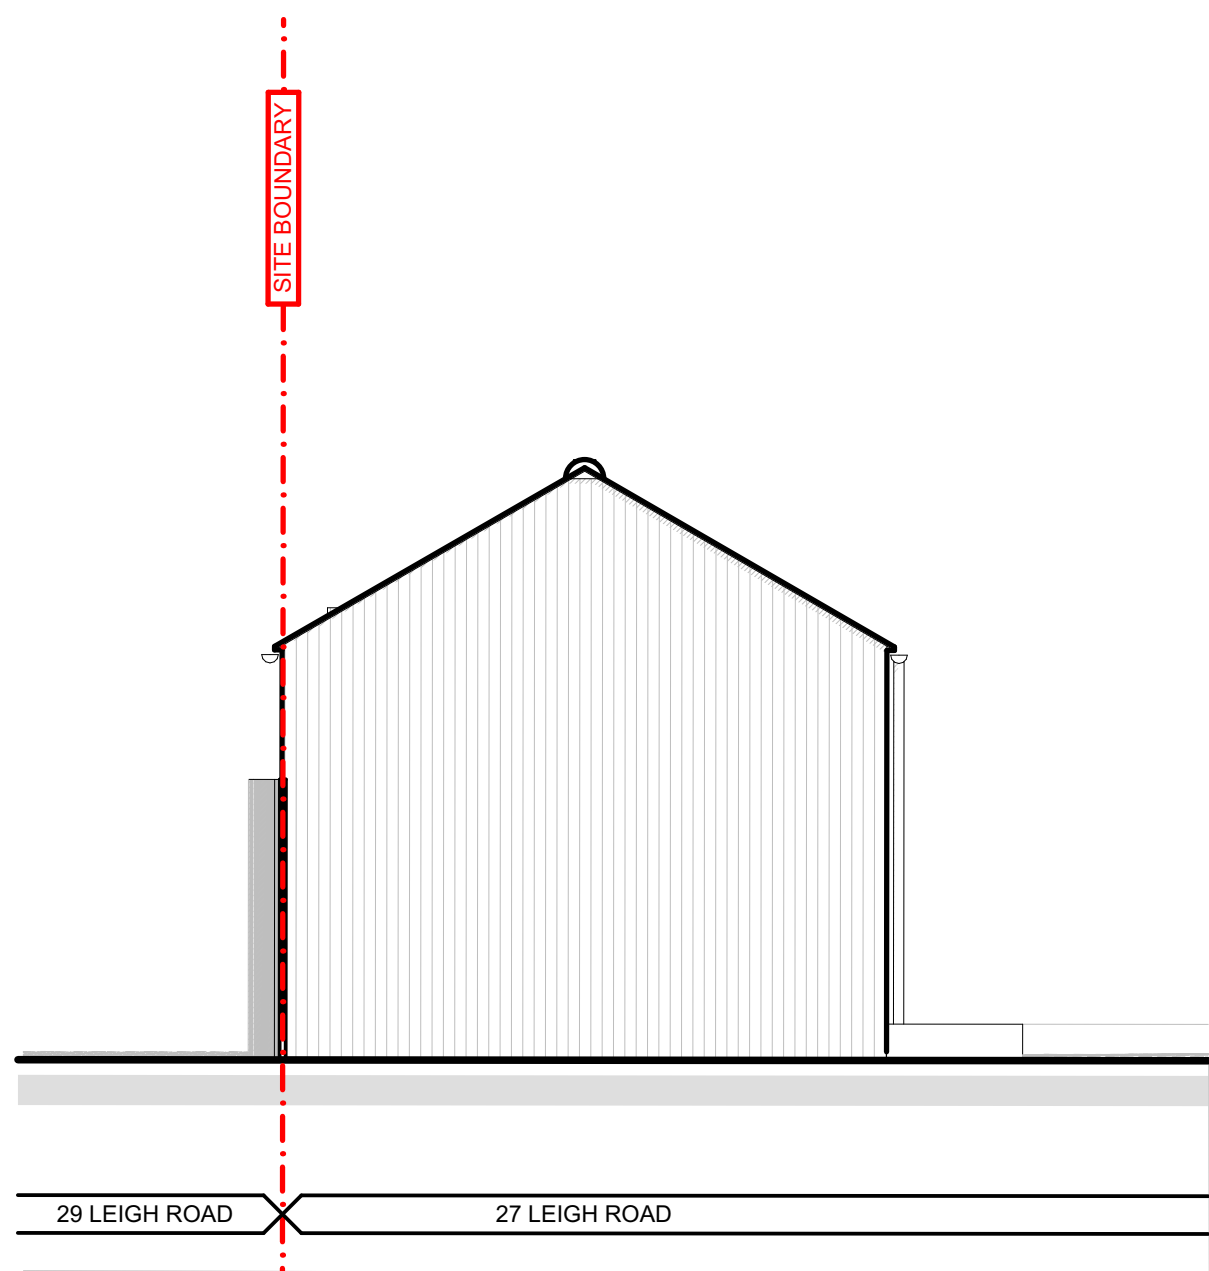

E8 Garage West Elevation 1:50

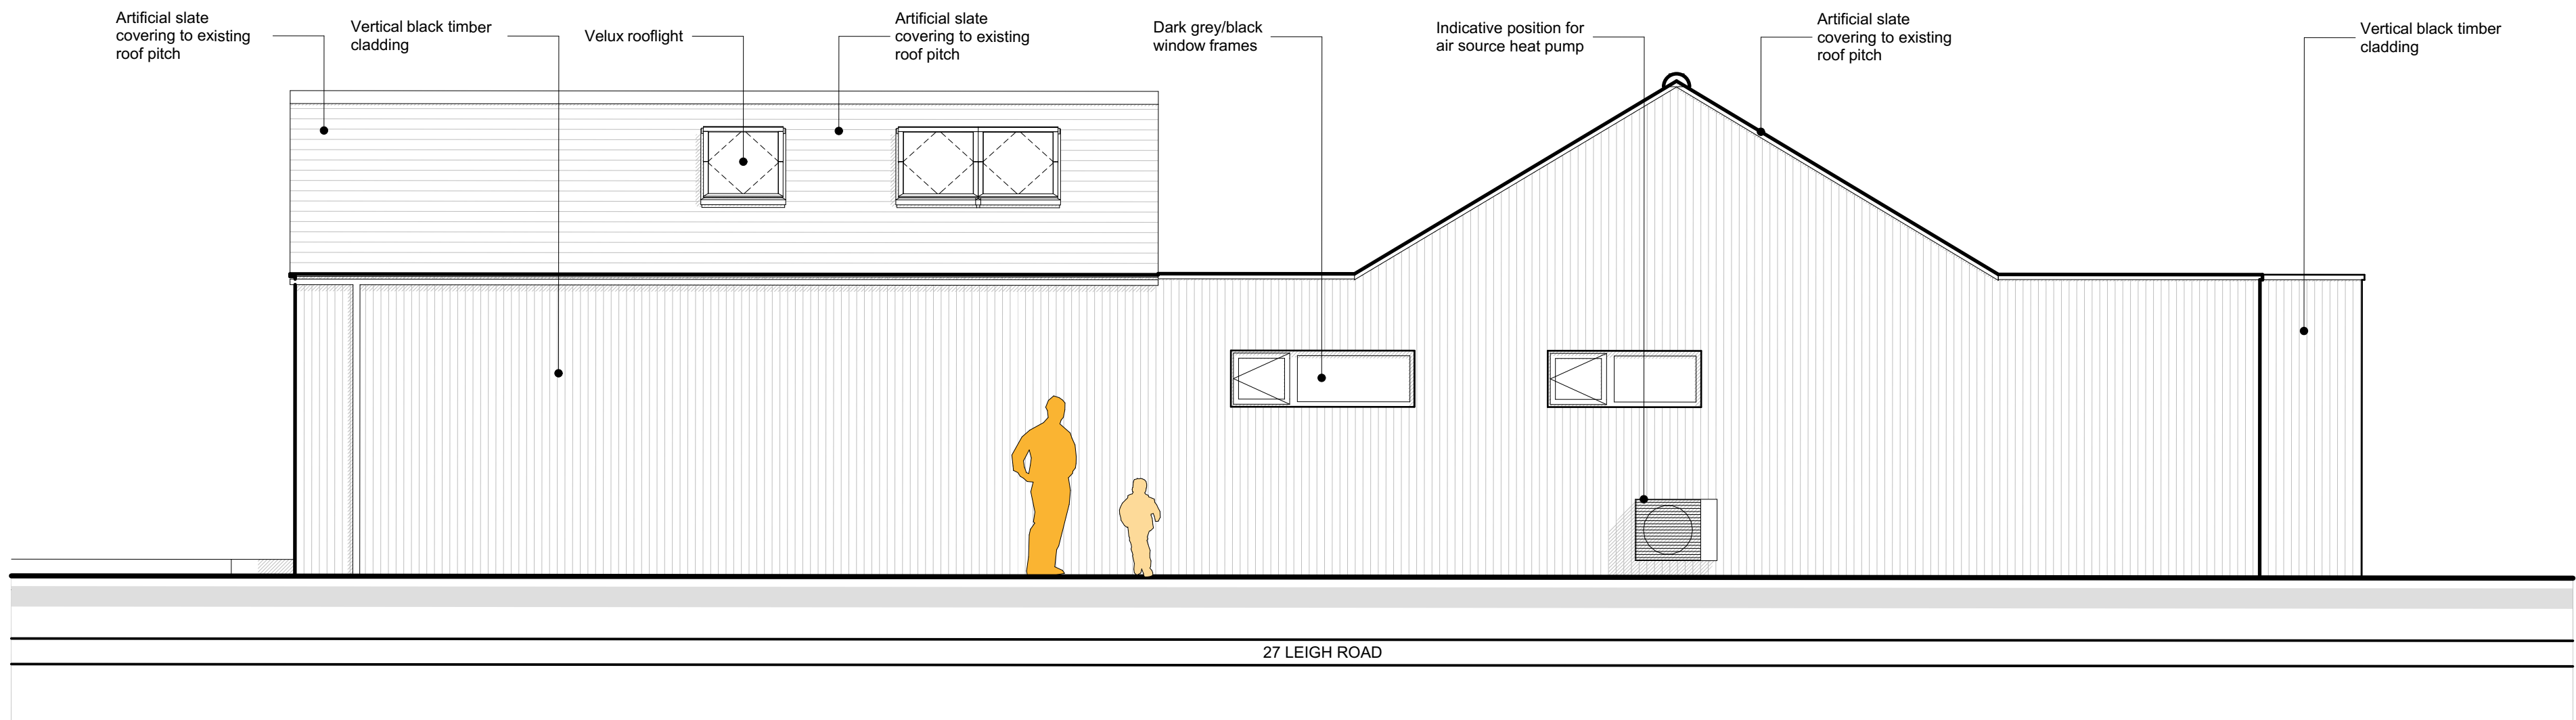

E4 South Elevation 1:50

rev.	date	changes description	issued by
P02	12/05/2023	Garage height reduced, Garage roof pitch amended	DF
P01	30/03/2023	Planning Issue	DF

Existing
Proposed
Structure to be removed
Site Boundary

0 1 2 3 4 5M
1:50@A1

ARCHI
BUILD

this drawing is the copyright of
ARCHIBUILD and may not be copied,
altered or reproduced in any way or
passed to a third party without written
authority. All dimensions subject to site
survey and site verification. Do not
scale for construction ©

www.archibuild.uk
hello@archibuild.uk
t: 02393 812350
m: 07500 662998

drawn by
DF
checked by
Client

date created
27/06/2023
scale at A1
1:50

project title
27 Leigh Road
document title
Proposed Elevations 02

project
Leigh Road
suitability description
Planning

number
0006
revision
P02