






EXISTING GROUND FLOOR PLAN @ 1:100

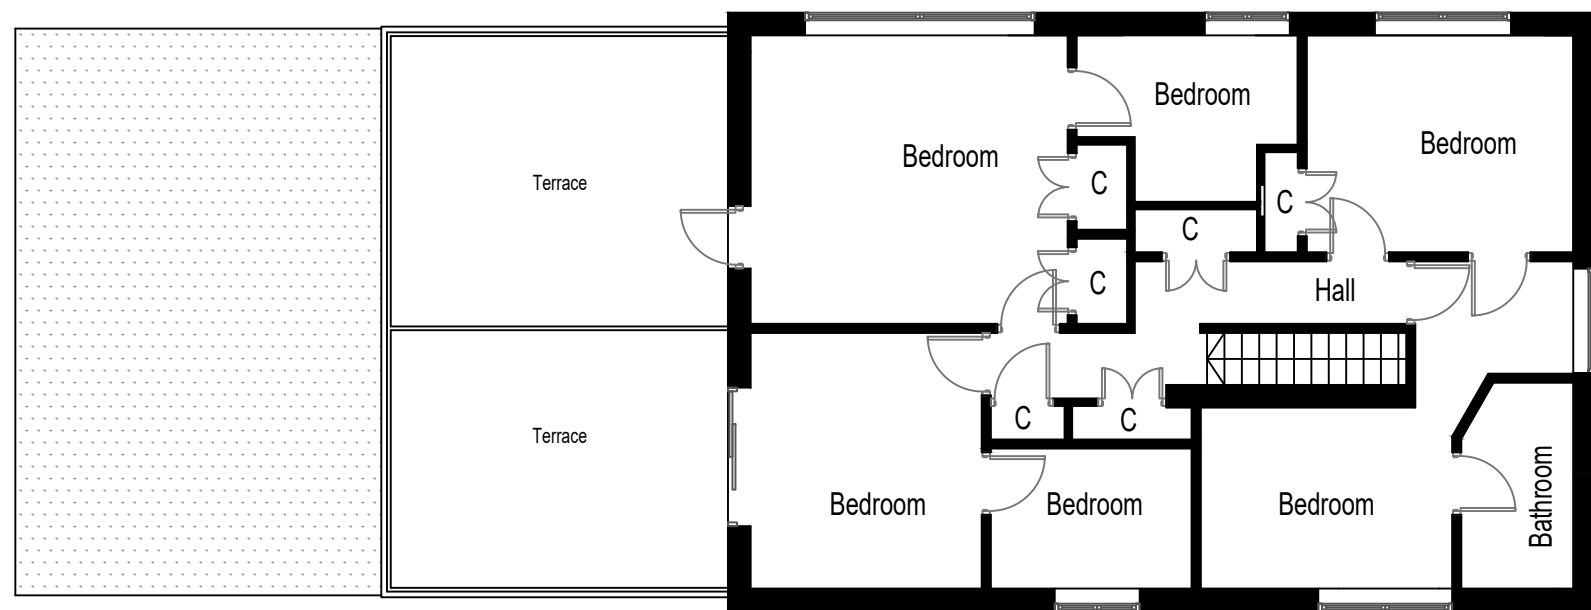


EXISTING FIRST FLOOR PLAN @ 1:100

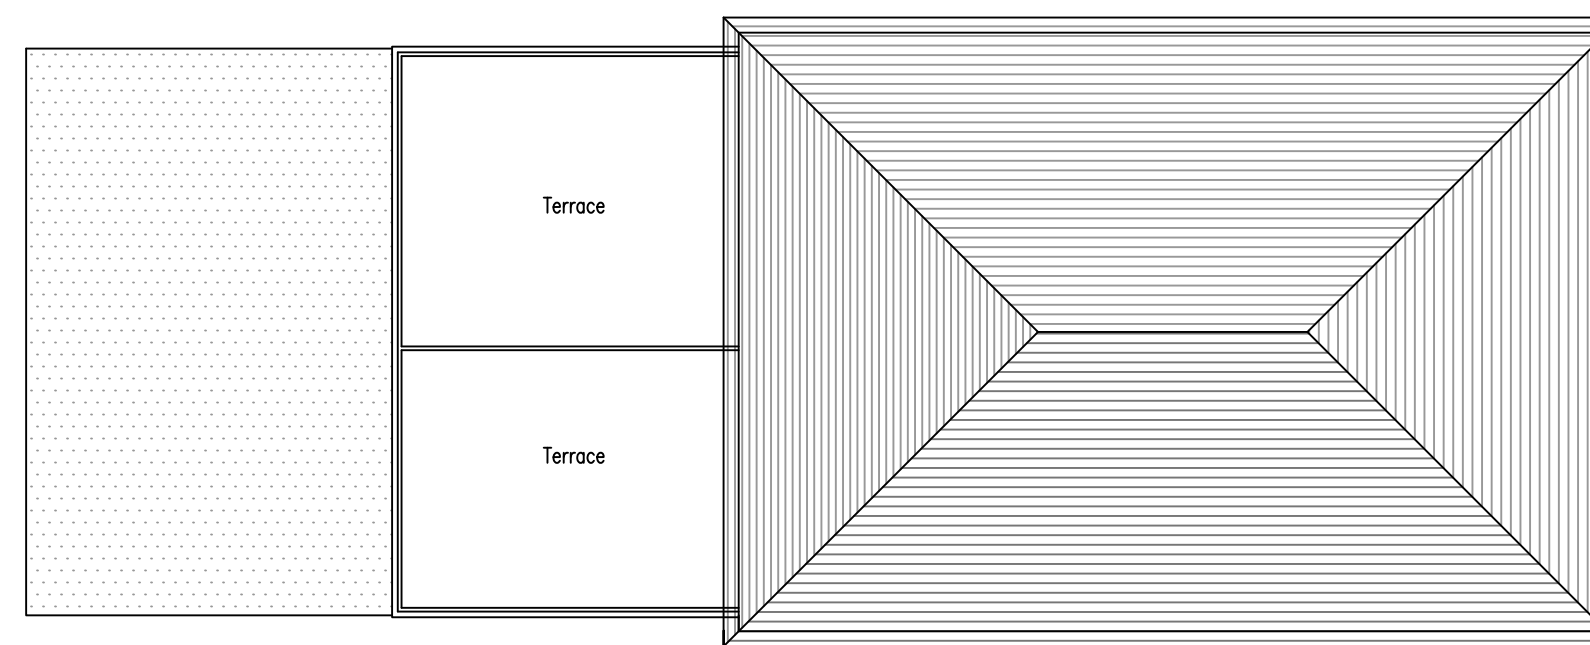


EXISTING ROOF PLAN @ 1:100

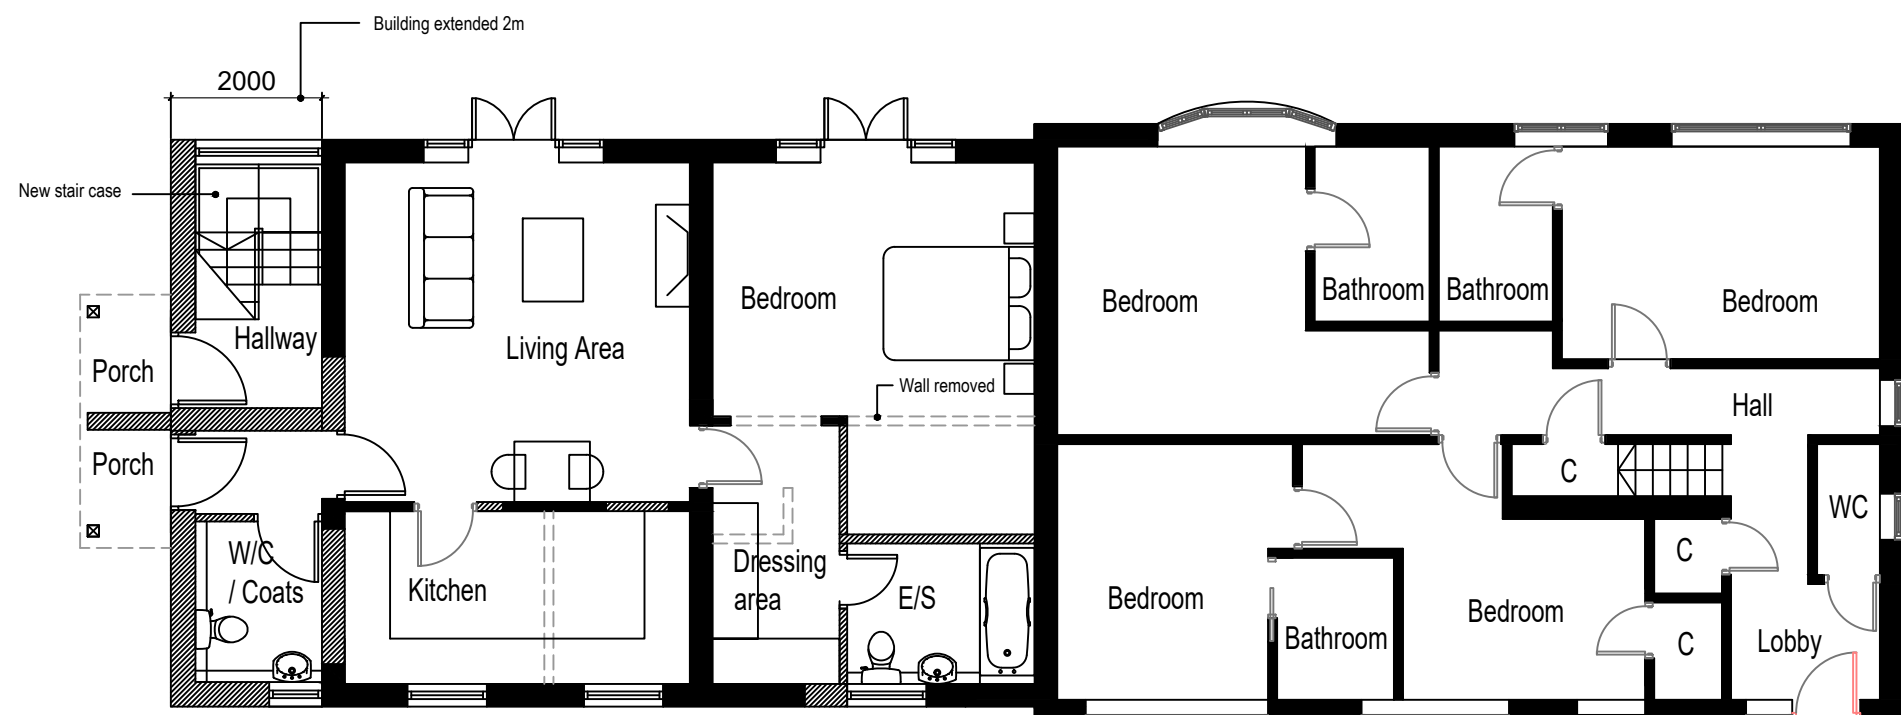


PROPOSED GROUND FLOOR PLAN @ 1:100

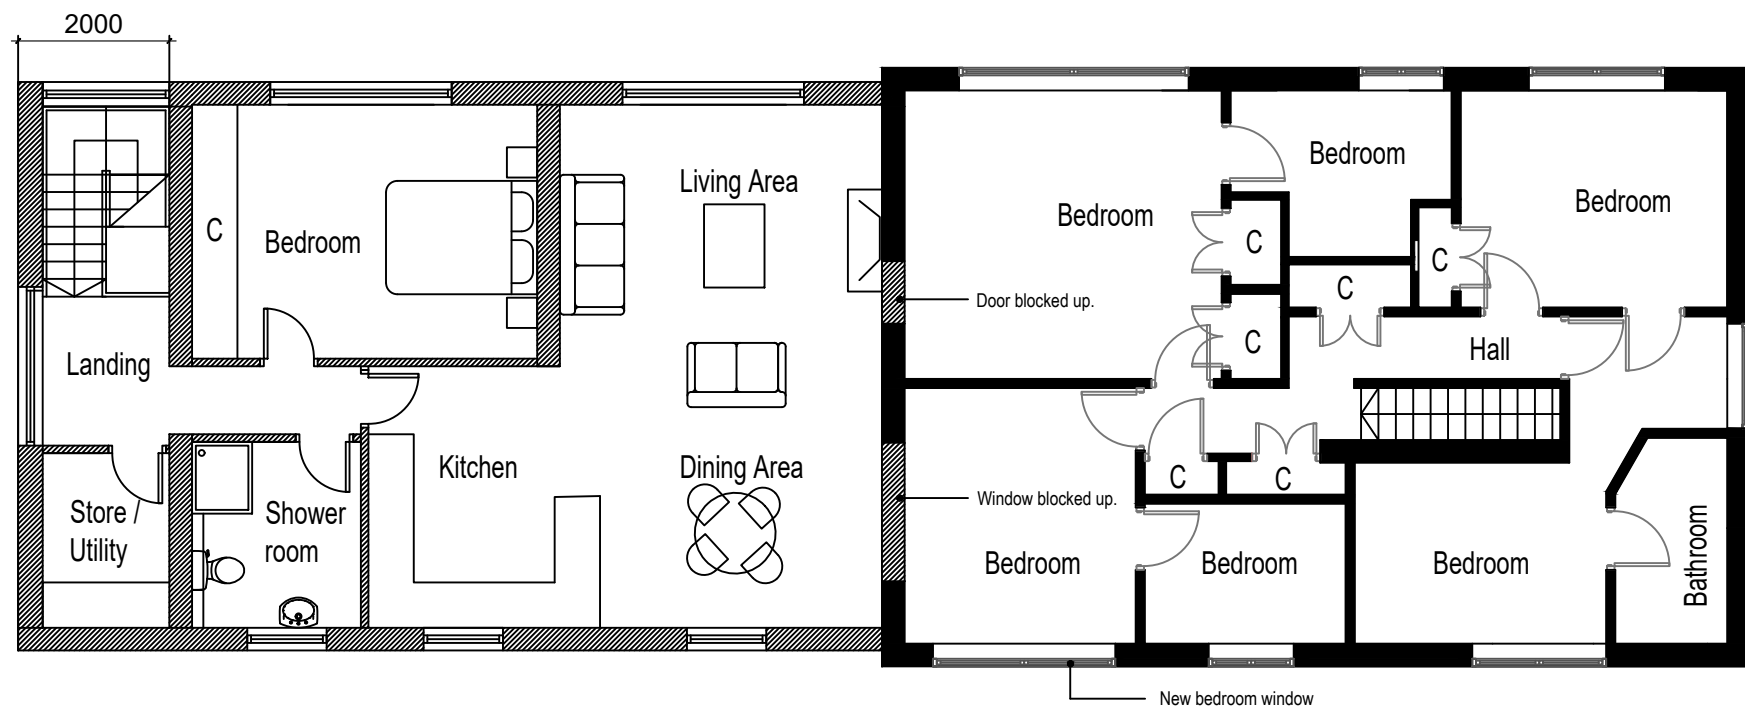


PROPOSED FIRST FLOOR PLAN @ 1:100

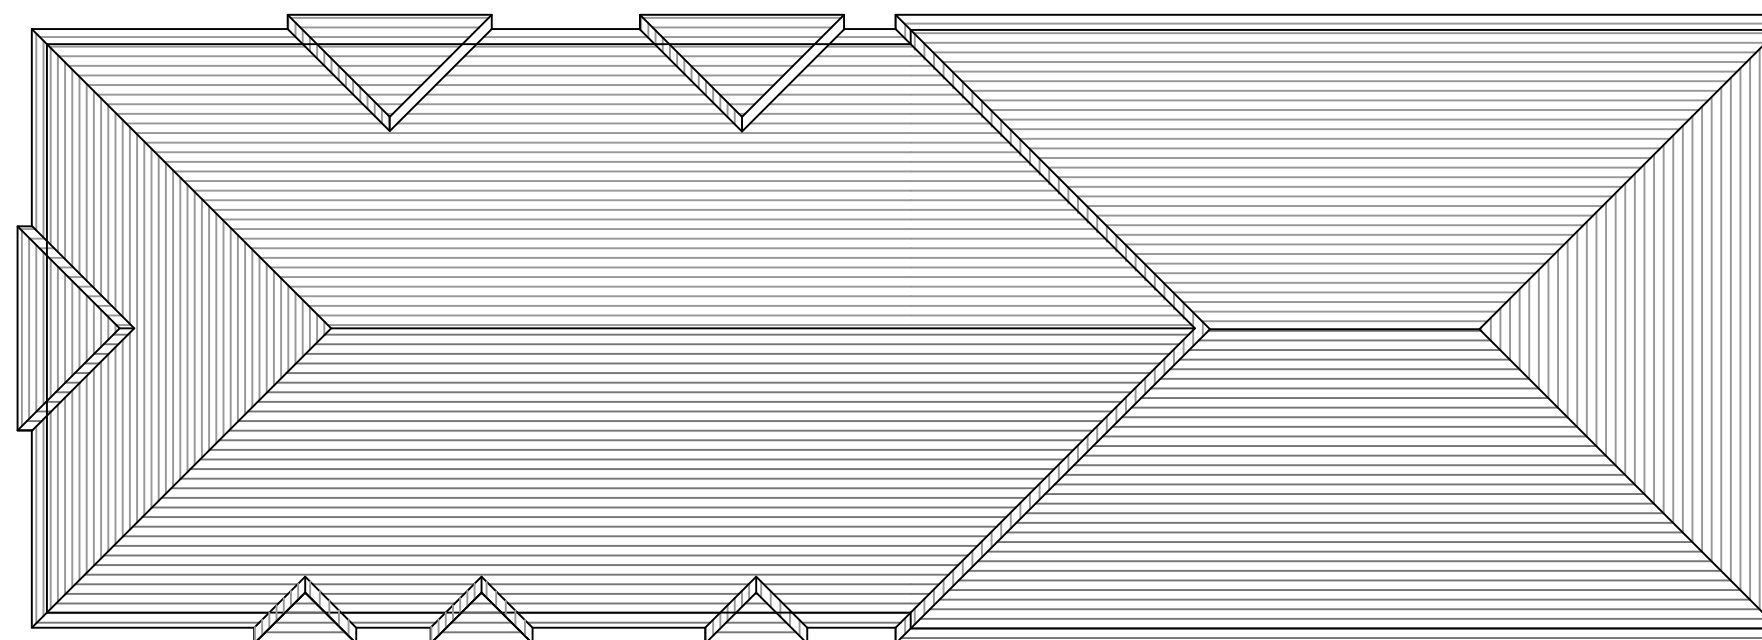

PROPOSED ROOF PLAN @ 1:100

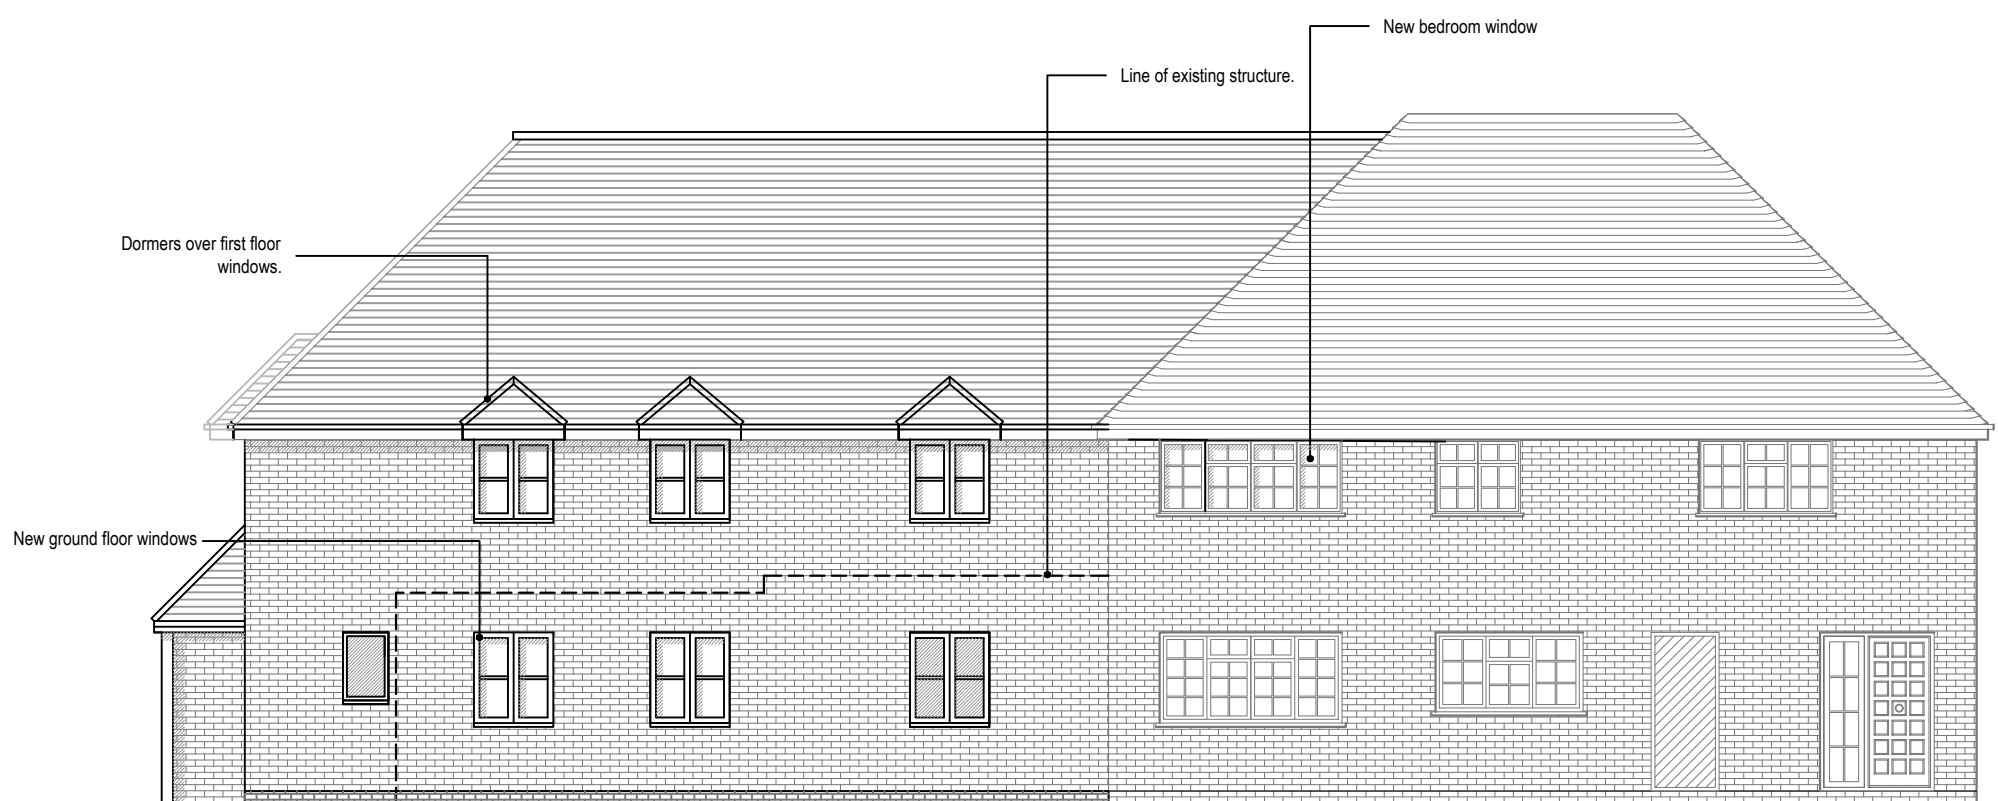


PROPOSED FRONT ELEVATION @ 1:100

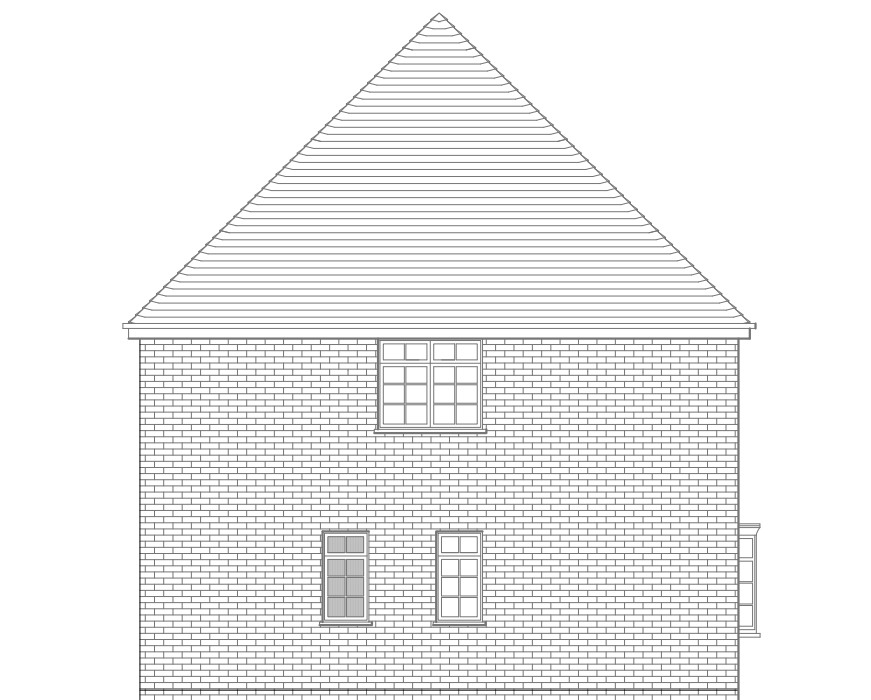


PROPOSED SIDE ELEVATION @ 1:100



EXISTING FRONT ELEVATION @ 1:100

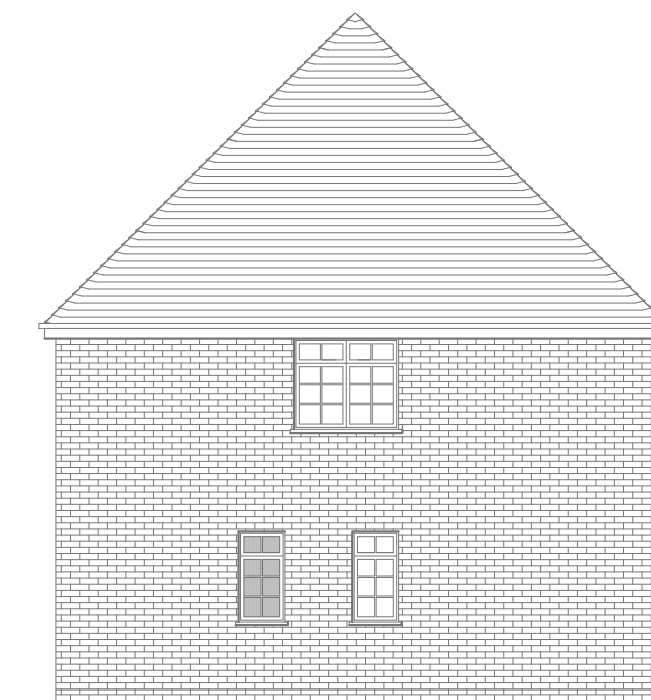

EXISTING SIDE ELEVATION @ 1:100

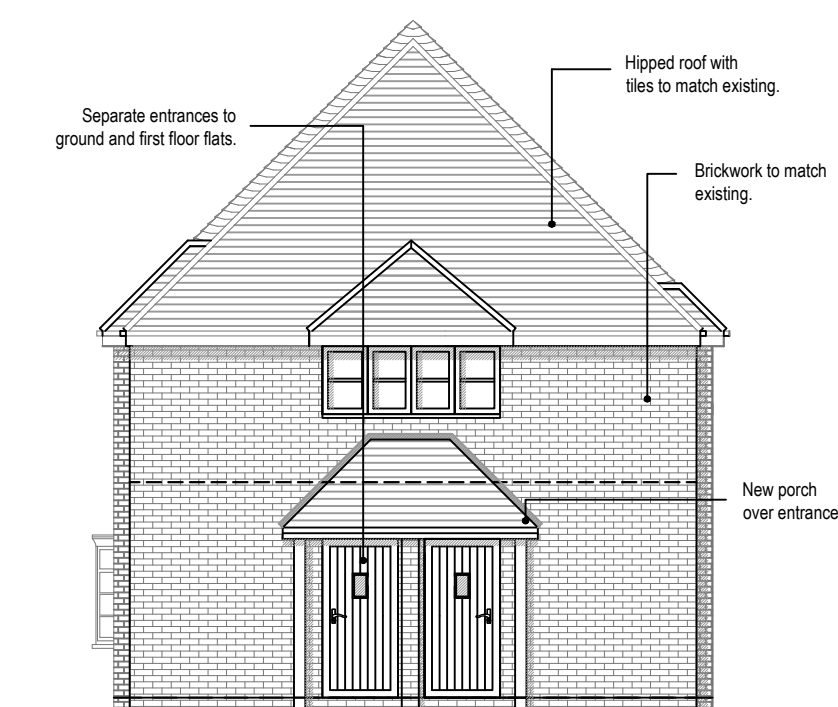

PROPOSED SIDE ELEVATION @ 1:100



PROPOSED REAR ELEVATION @ 1:100



EXISTING SIDE ELEVATION @ 1:100



EXISTING REAR ELEVATION @ 1:100



GRAHAM ASH
ARCHITECTS
CHARTERED ARCHITECTS TOWN PLANNING CONSULTANTS
Graham Ash Architects Ltd
Kingfisher Studio,
5 Malcolm Road, Chudston Ford, Easington, Hampshire, SO535BH
TEL: 01794 433165
EMAIL: info@grahamasharchitects.com
WEBSITE: www.grahamasharchitects.com

This drawing is copyright and remains the property of Graham Ash Architects.
All dimensions are to be checked on site. Any discrepancies are to be reported
to the Architect before work commences. The scheme is subject to town
planning and all other necessary consents.

PROJECT:
Newtown House Hotel
Manor Road
Hayling Island

TITLE:
50s Building: Existing and Proposed
floor plans and elevations

DESIGNED BY	G.A.	DATE	12-12-22	DRWN / DTALD BY:	R.A.
SCALE	1:100 @ A1	PLOTTED	19-12-22	REV.	A

SCALE @ 1:100
0 1 2 3 4 5m

PURPOSE OF ISSUE:
☒ information ☐ approval ☐ tender ☐ construction

DWG. NO.

22-038-03RevA